


Contractors are not to scale dimensions from this drawing

Rev	Description	By	Date
P01	Initial Issue	MC	22.12.21

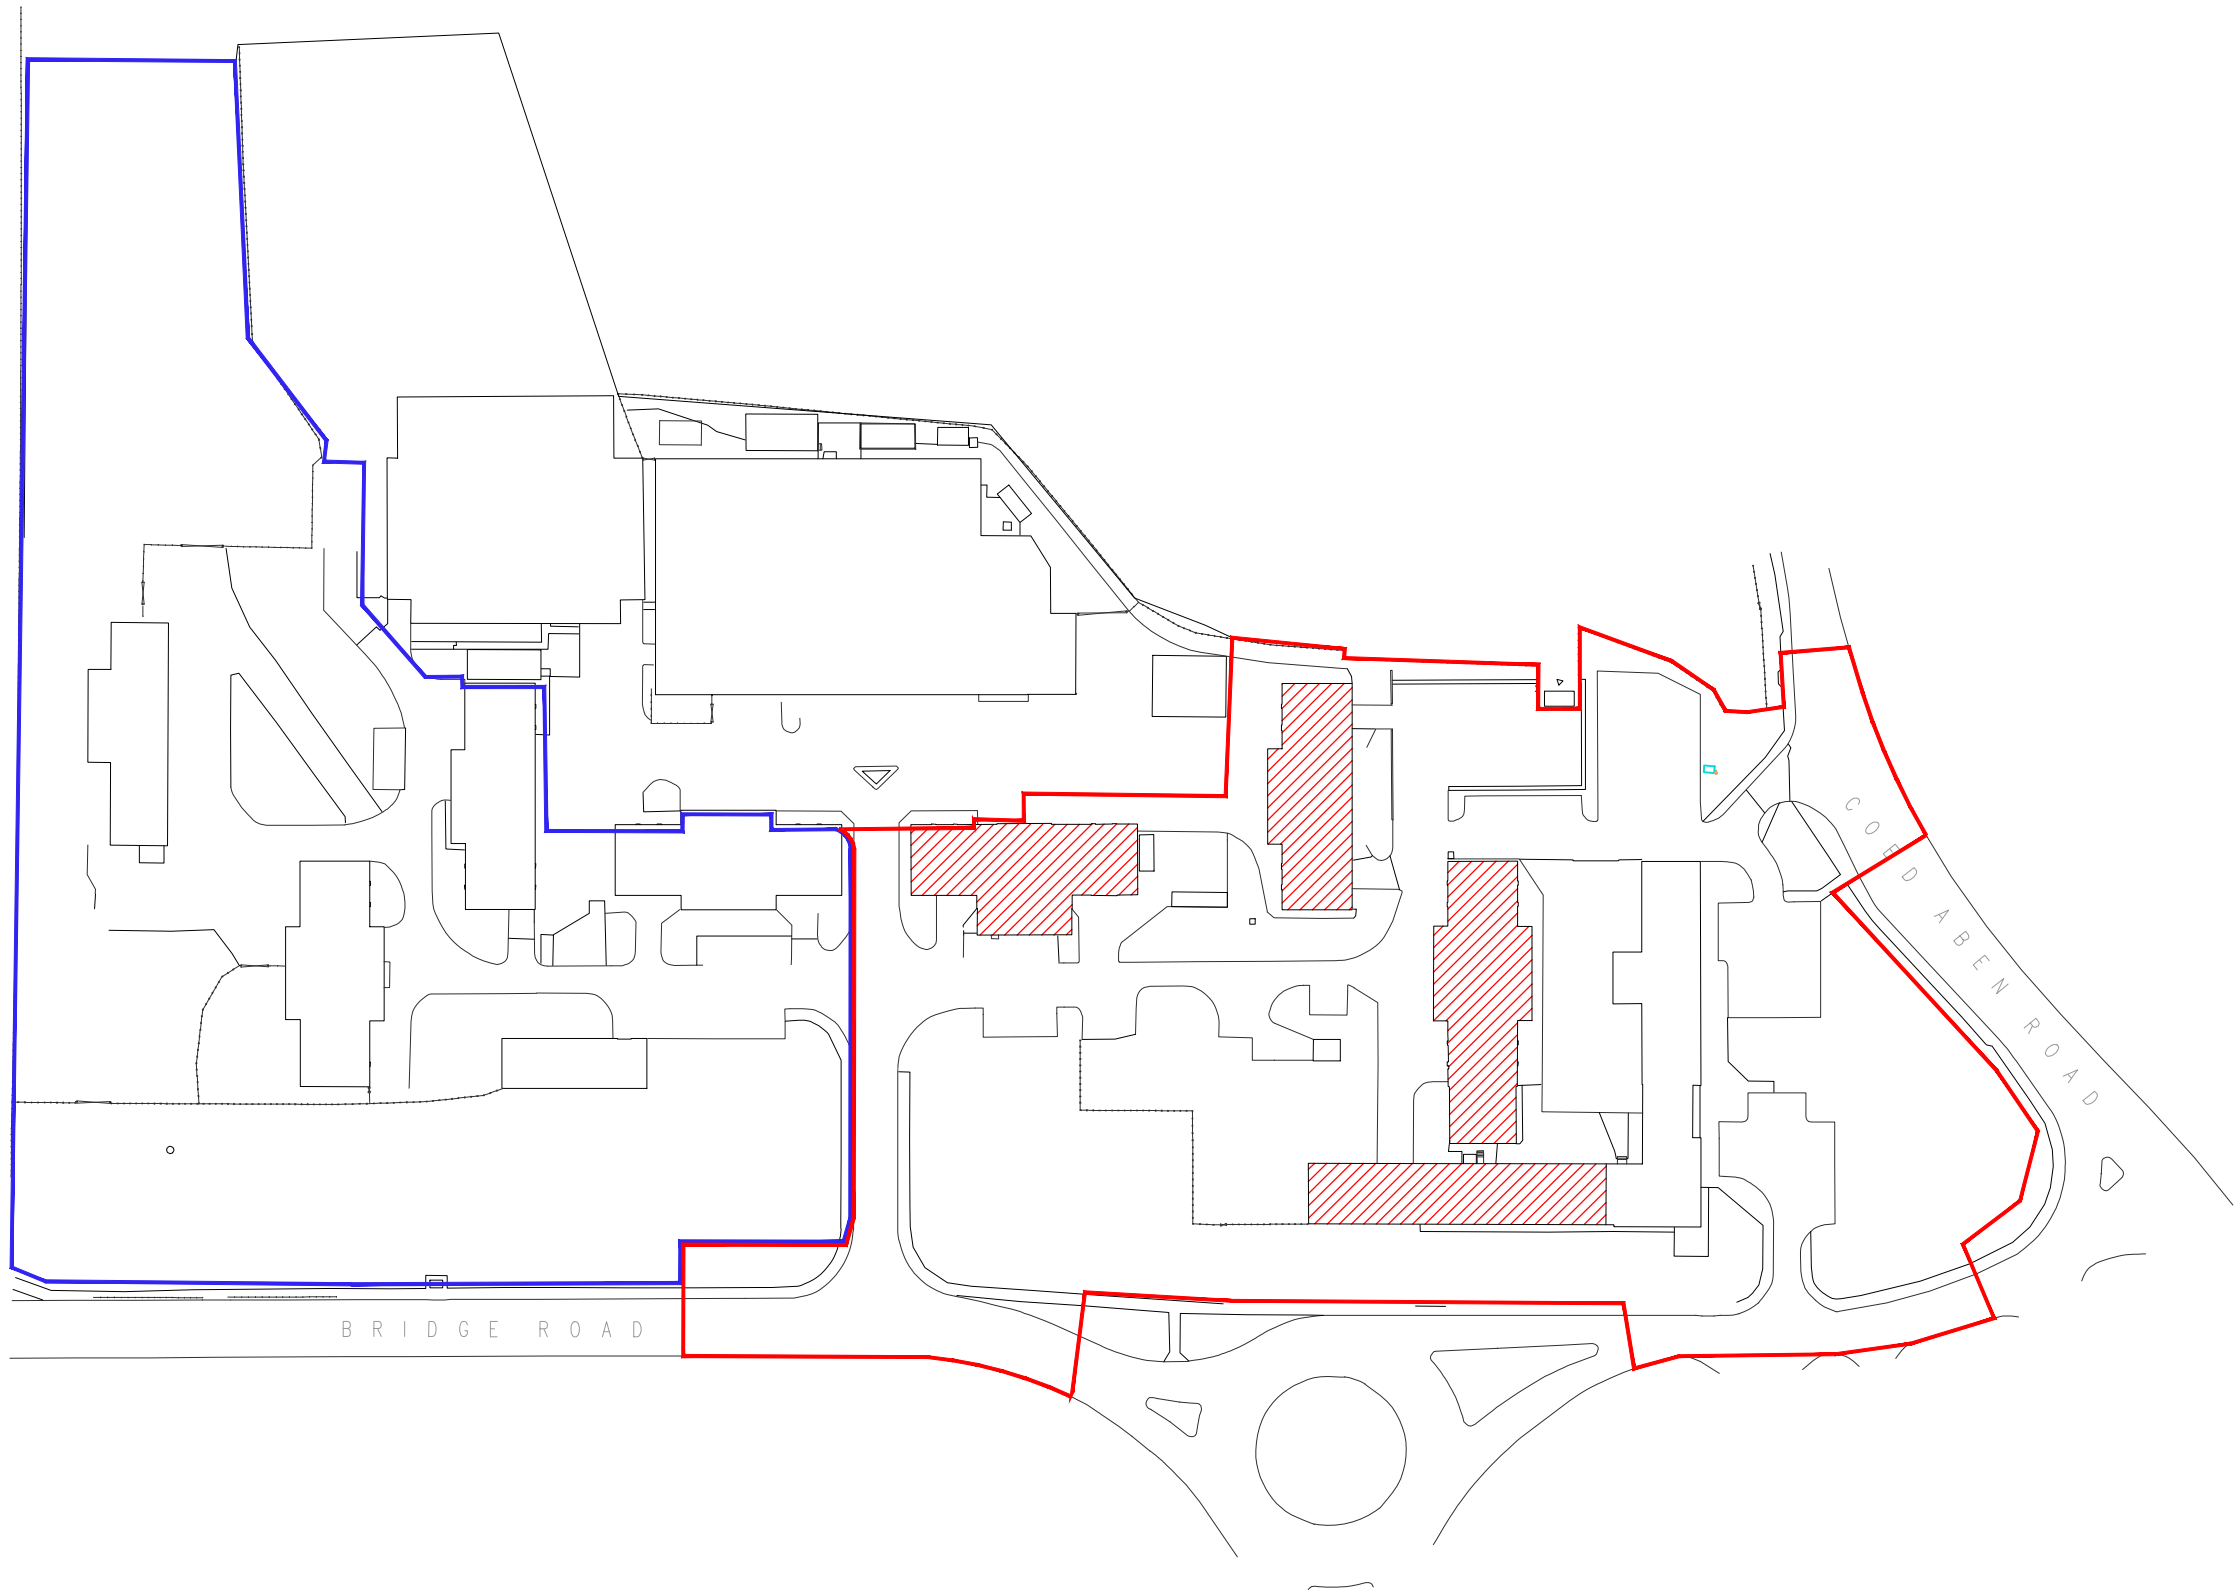

- Detailed Application
- Outline Application
- Proposed Demolition Works

0 10m 50m
Scale 1:1250



MC AU Modern City Architecture & Urbanism

Eastgate
2 Castle Street
Castlefield
Manchester
M3 4LZ

t: 0161 974 7203
e: info@mcau.co.uk
www.mcau.co.uk

Client

FI Real Estate Management

Project

Bridgeway, Wrexham

Description

Demolition Plan

Deadline Application

Status

PLANNING

Scale

1:1250 @ A3 MC

Job number

1182

Drawn

Drawing number

02-003

Date

Dec 21

Revision

P01

Copyright Modern City Architecture & Urbanism