


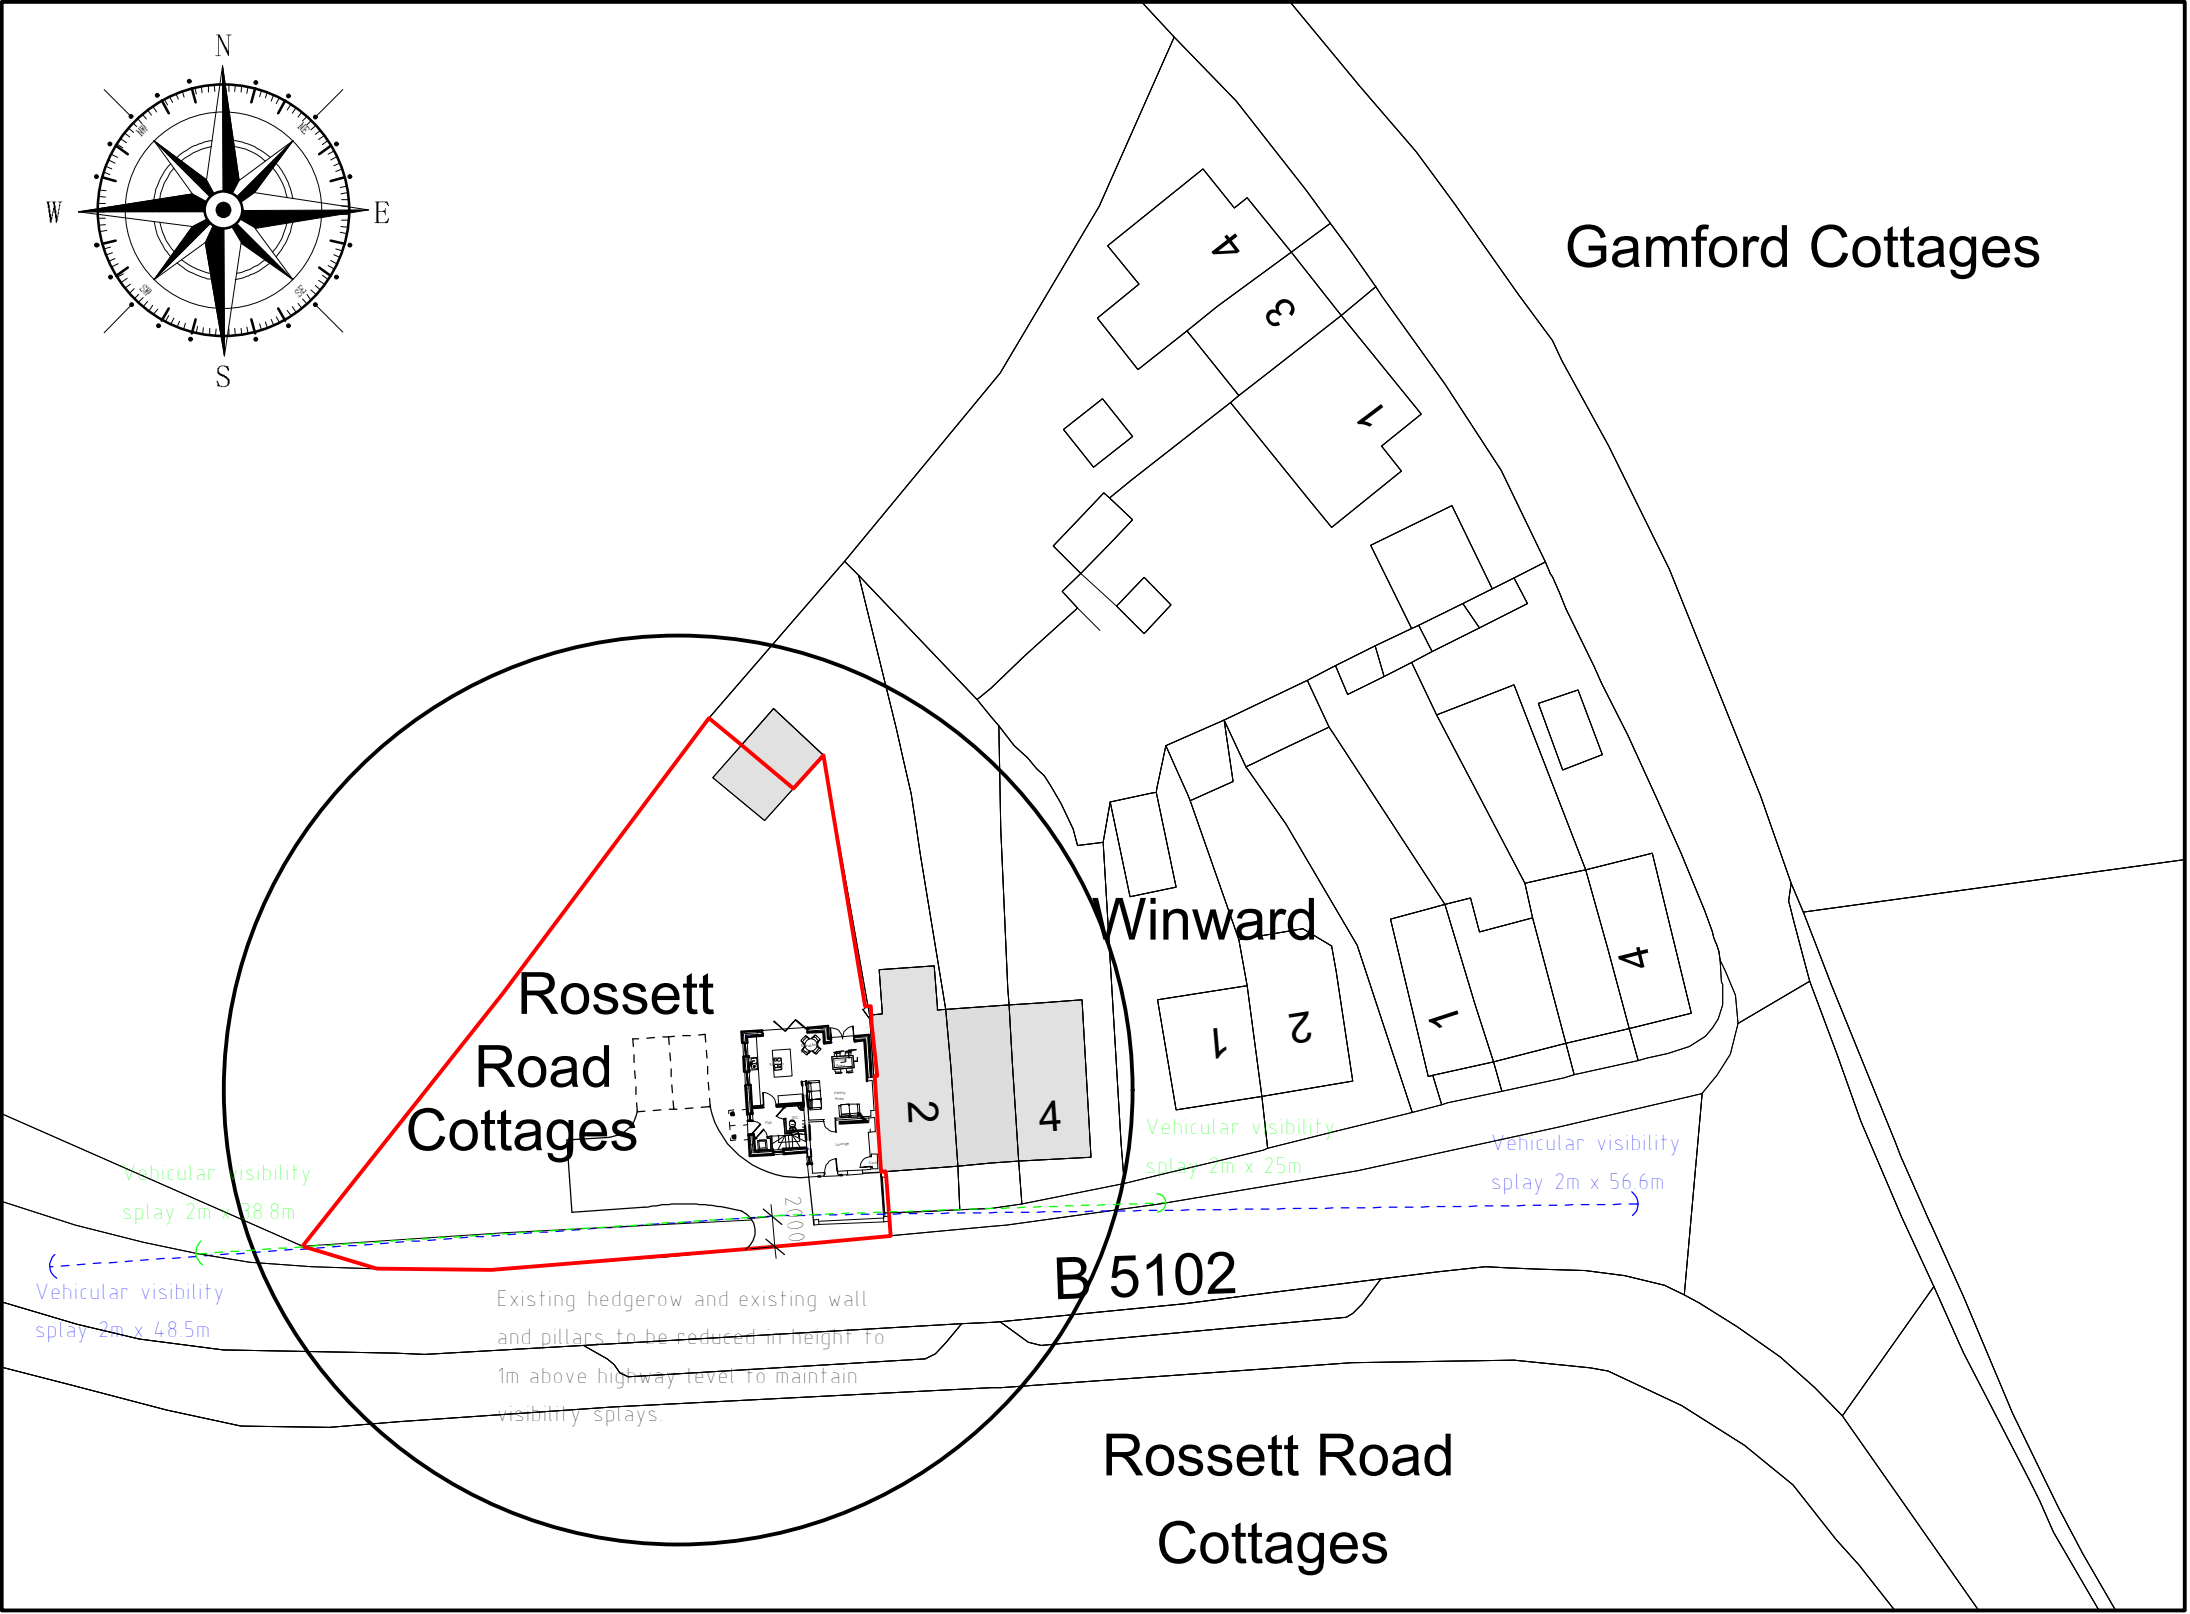

Rev	Date	Detail	Initial

Project: Proposed Alterations to, 1 Rossett Road Cottages, Wrexham, LL1 2ODT	
Title: Highway Plan	Scale: (A3) 1:500

Drawn By: D.J.Edwards	Date: May 2022
Drawing No: T080/005	Sheet: 1 of 1



Office 3K4,
Redwither Business Tower,
Wrexham. LL13 9XT
Tel: 01978 356500
www.blueprintarchitectural.com

© copyright all rights reserved