



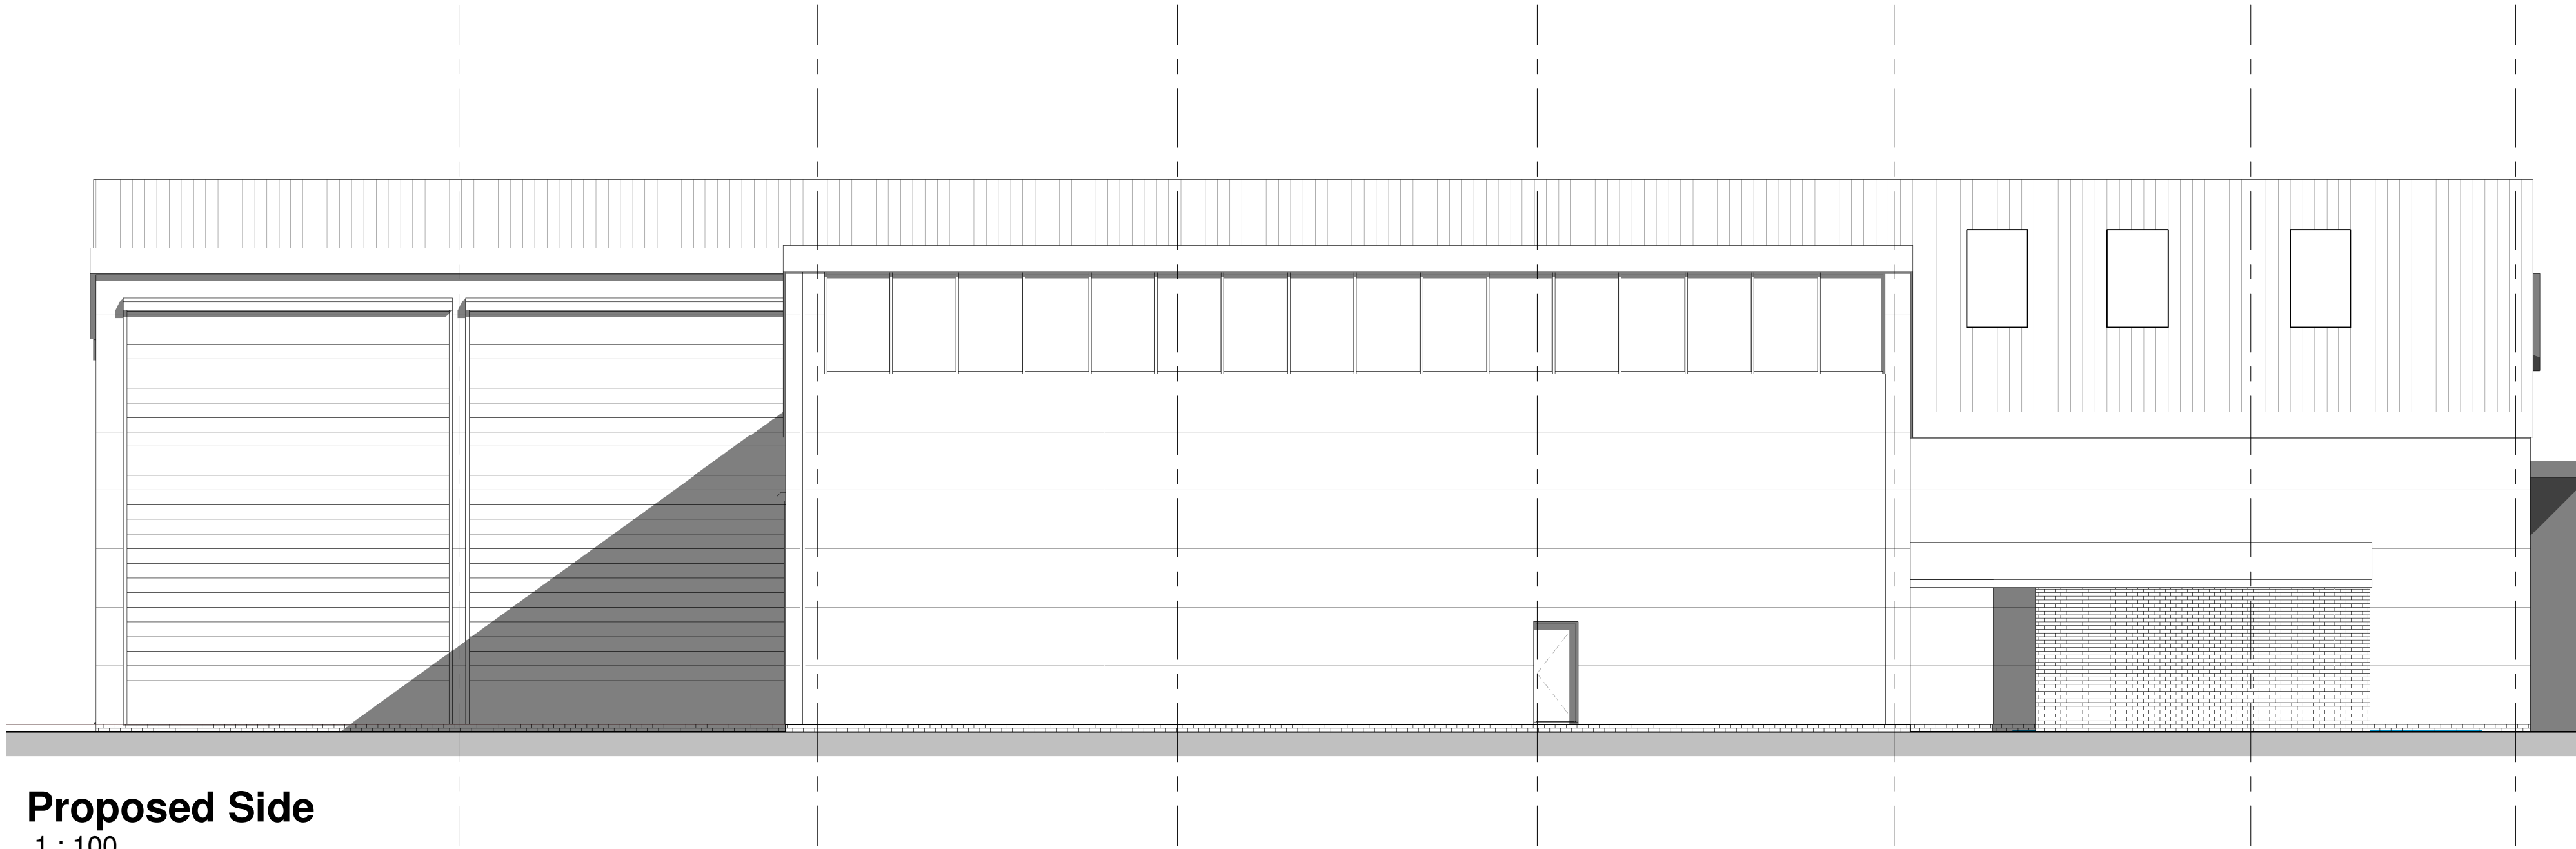

Proposed Side
1 : 100



Proposed Front
1 : 100

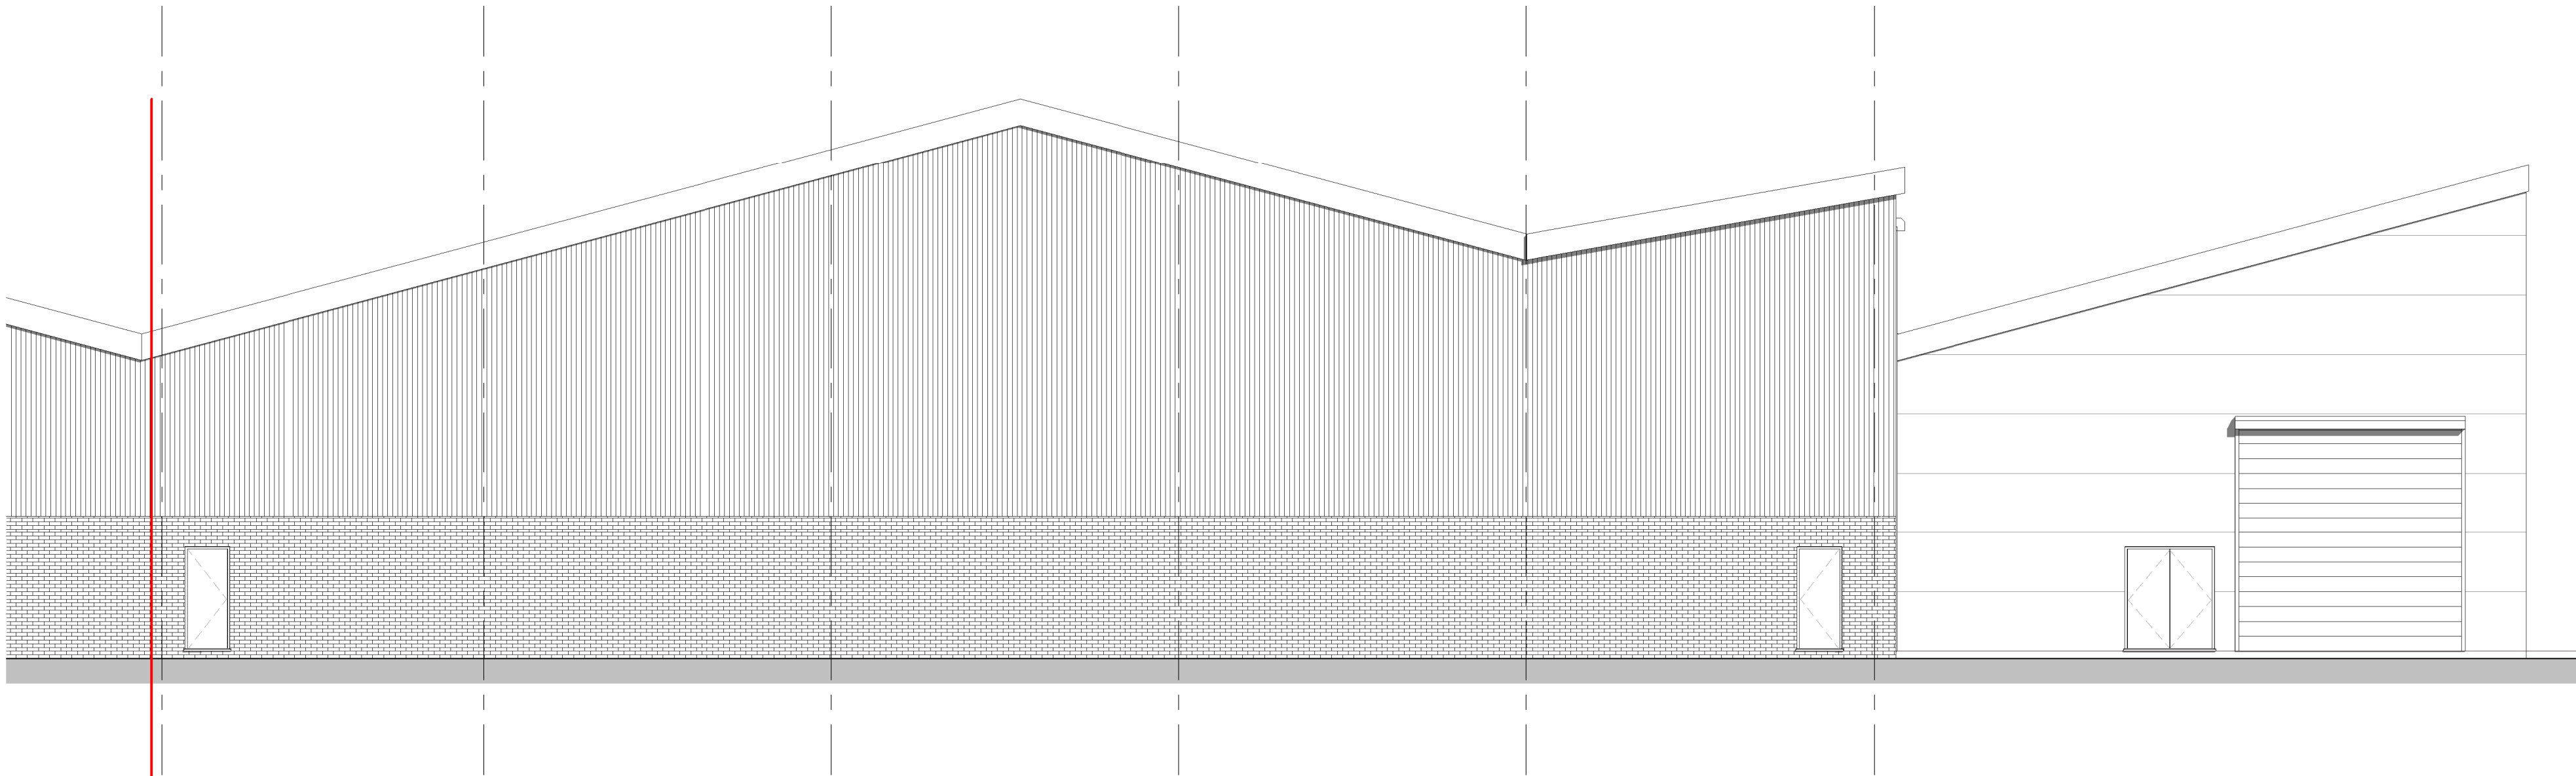

Proposed Rear
1 : 100

D	Client Amendments	25.05
C	Client Amendments	18.05
B	Client Amendments	06.05
A	Amendments as per Client Comments	21.01
REV	DESCRIPTION	BY DATE

OFF THE WALL - Architectural Services 1 The Woodlands, Chester Road, Glastonbury, Somerset BA4 5JH 01772 51397 info@offthewallarchitectural.com			
CLIENT: Unimaq			
ADDRESS: Unit 6 Pacific Park			
SERVICE: Non-Material Application			
TITLE: Proposed Elevations			
SCALE AT AS 1 : 100	DATE 14.01.2020	DRAWN CO	CHECKED CO
PROJECT NO. OTW1104	DESIGN NO. PL02	REVISION D	