


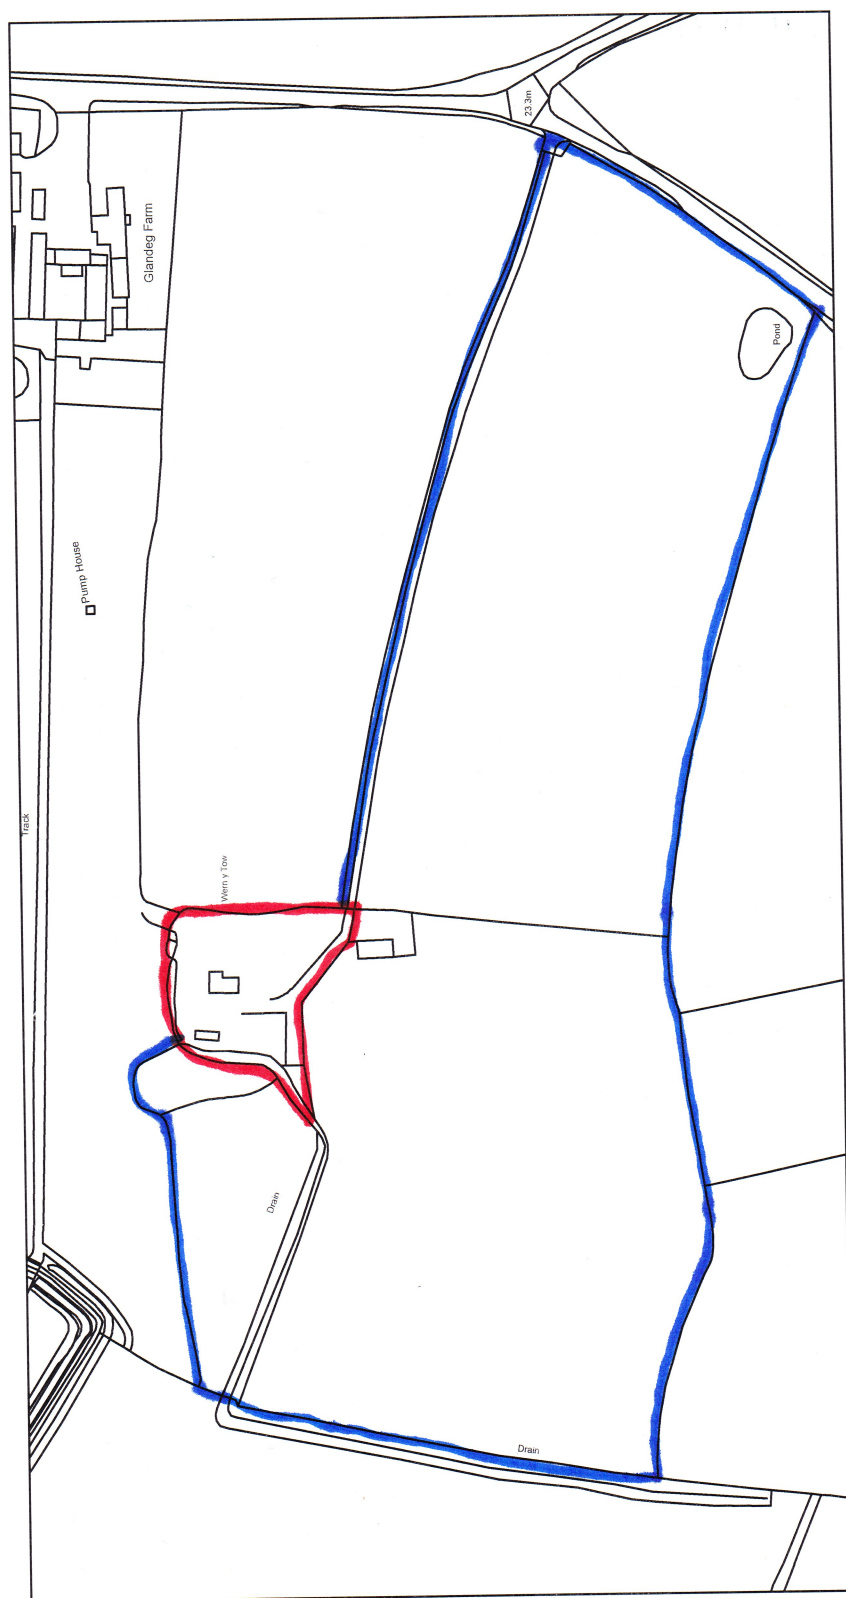

LOCATION PLAN SCALE 1:2500