

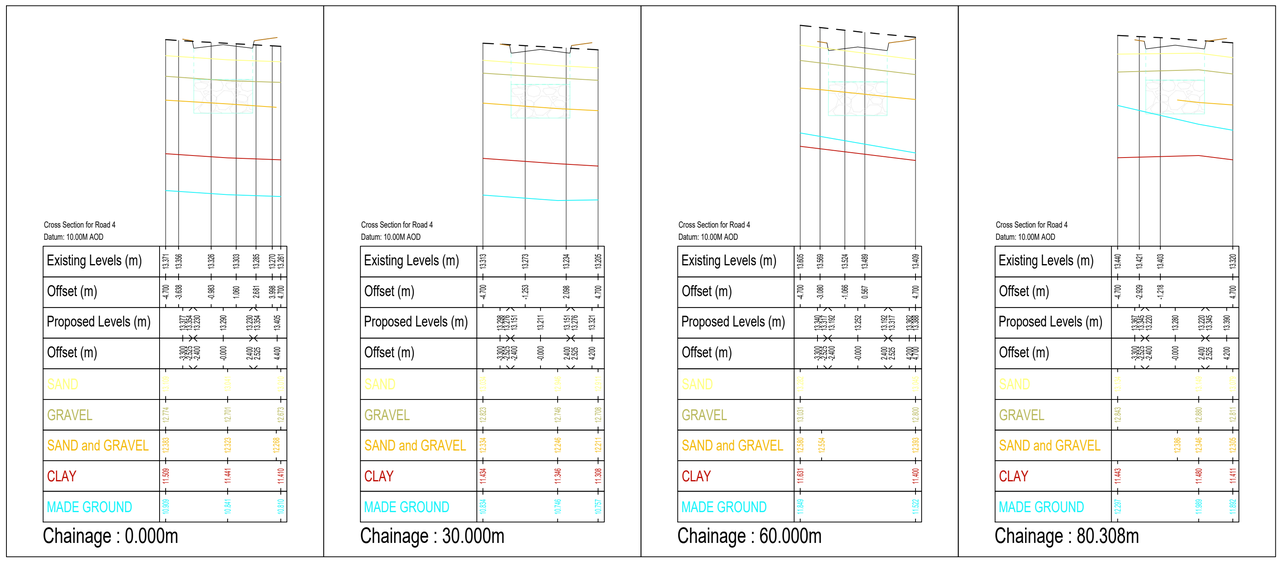


ROAD 3

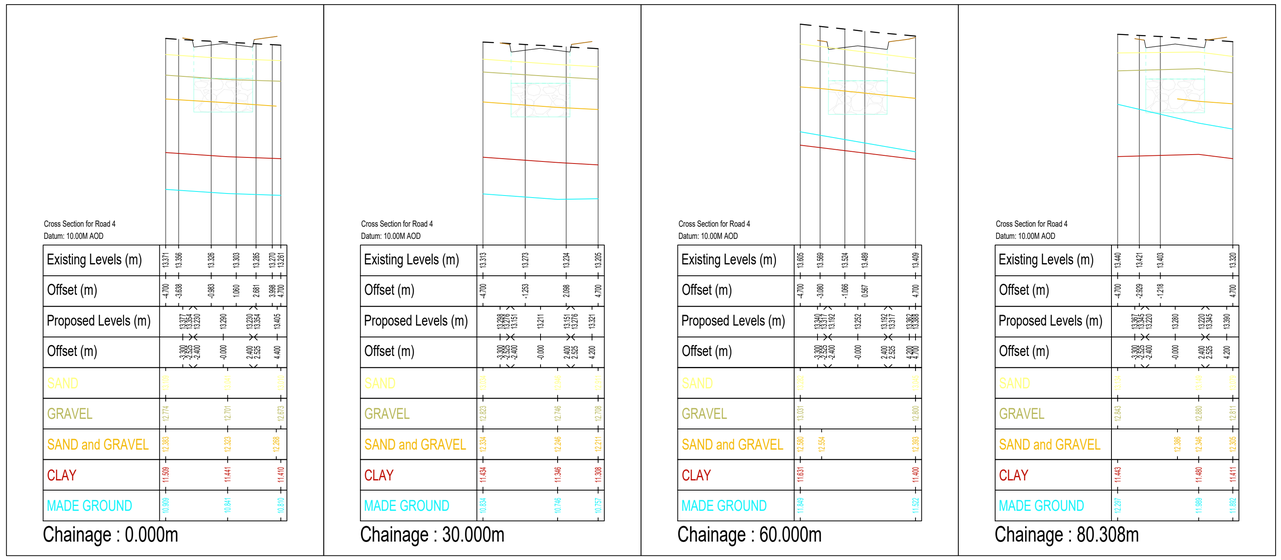

ROAD 4

KEY:-

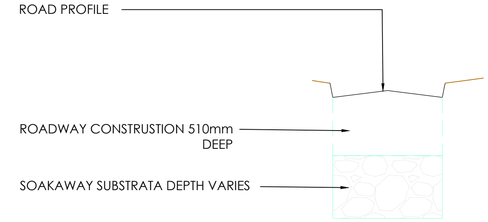

Mark	Date	Details	By
A	20.08.21	First issue for SAB Approval	CP

Revision history

Drawing originator:

BETTS HYDRO CONSULTING ENGINEERS
BETTS ASSOCIATES CONSULTING ENGINEERS
BETTS GEO CONSULTING ENGINEERS

Client:

Castle Green

Project title:

Rossett Road,
Rossett

Drawing title:

Southern Land Parcel
Road & SuD's Cross-sections
Sheet 2 of 2

Scale: 1:250H,1:25V for the original size of A1

Drawn by: CP | Checked by: RA | Passed by: RA | Date: July 2021

Drawing status:

Preliminary

Job No:	Drawing No: Project	Origin.	Volume	Level	Type	Discip.	Number	Revision:
CAS02		BET				C	118	A

Do not scale this drawing

6 -7 Old Marsh Farm Barns, Welsh Road, Sealand, Flintshire, CH5 2LY
enquiries@betts-associates.co.uk
Chester 01244 288178 | Altrincham 0161 613531

300mm
200mm
100mm
50mm
10mm
0