


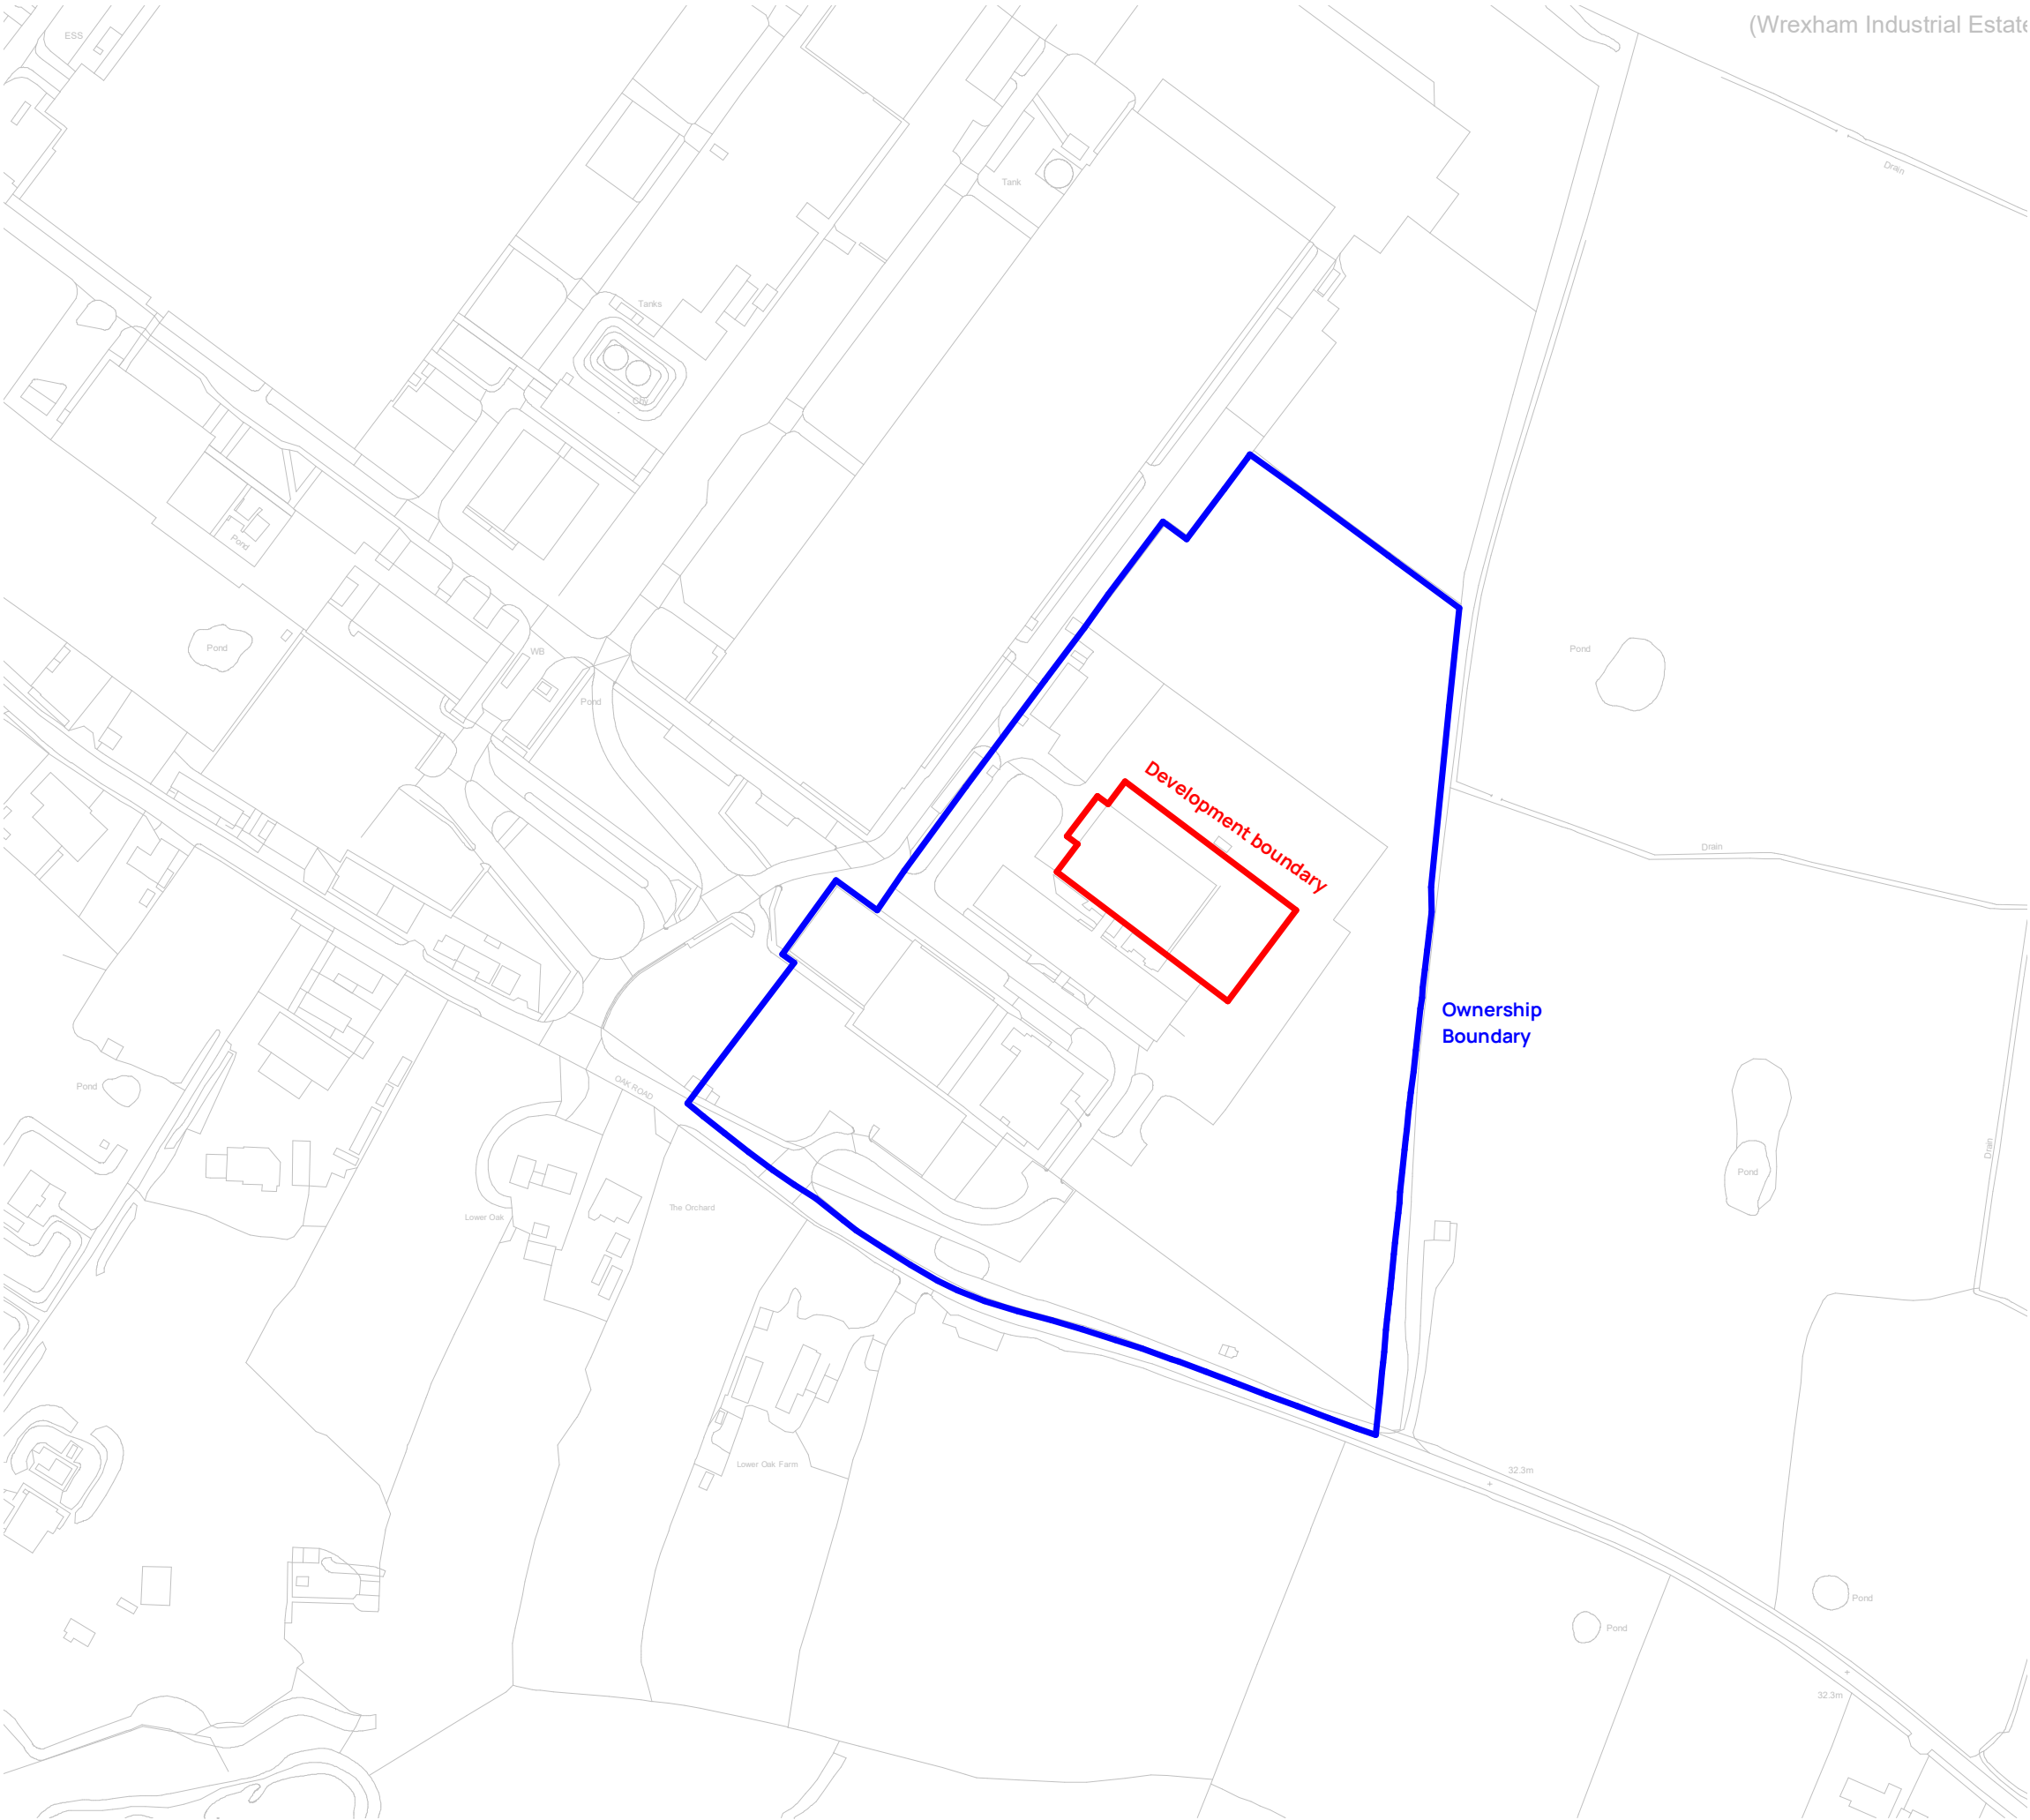

 Do not scale from drawings unless by agreement with Architect/Engineer. Work to figured dimensions only. Check all dimensions on site prior to commencing the works. Drawings to be read in conjunction with other relevant consultant information. Where any discrepancy is found to exist it should be reported to the Architect/Engineer immediately.

Revision	Date	Drawn	Description
P1	26.05.22	JL	Planning issue

Client & Project
James Jones P&P Ltd
Wrexham Production Building Northern Extension

Address
JJPPL
Oak Rd,
Wrexham
LL13 9RG

Drawing Title
Location Plan

Status / Stage	Scale @ A3	Drawn	Checked
S2	1 : 2500	JL	JW

Drawing Number	Revision
S3220-BDN-XX-XX-DR-A-0016	P1

0mm	12.5m	25.0m	50.0m	75.0m
-----	-------	-------	-------	-------



Established 1983.

T: 01915356189 E: durham@bdn ltd.com
W: www.bdn ltd.com

North East (Head Office)
The Old School, Simpson Street,
Sunderland, SR4 6DR

North West
Room 107, Ulverston Business Centre,
Ulverston, LA12 7LQ