


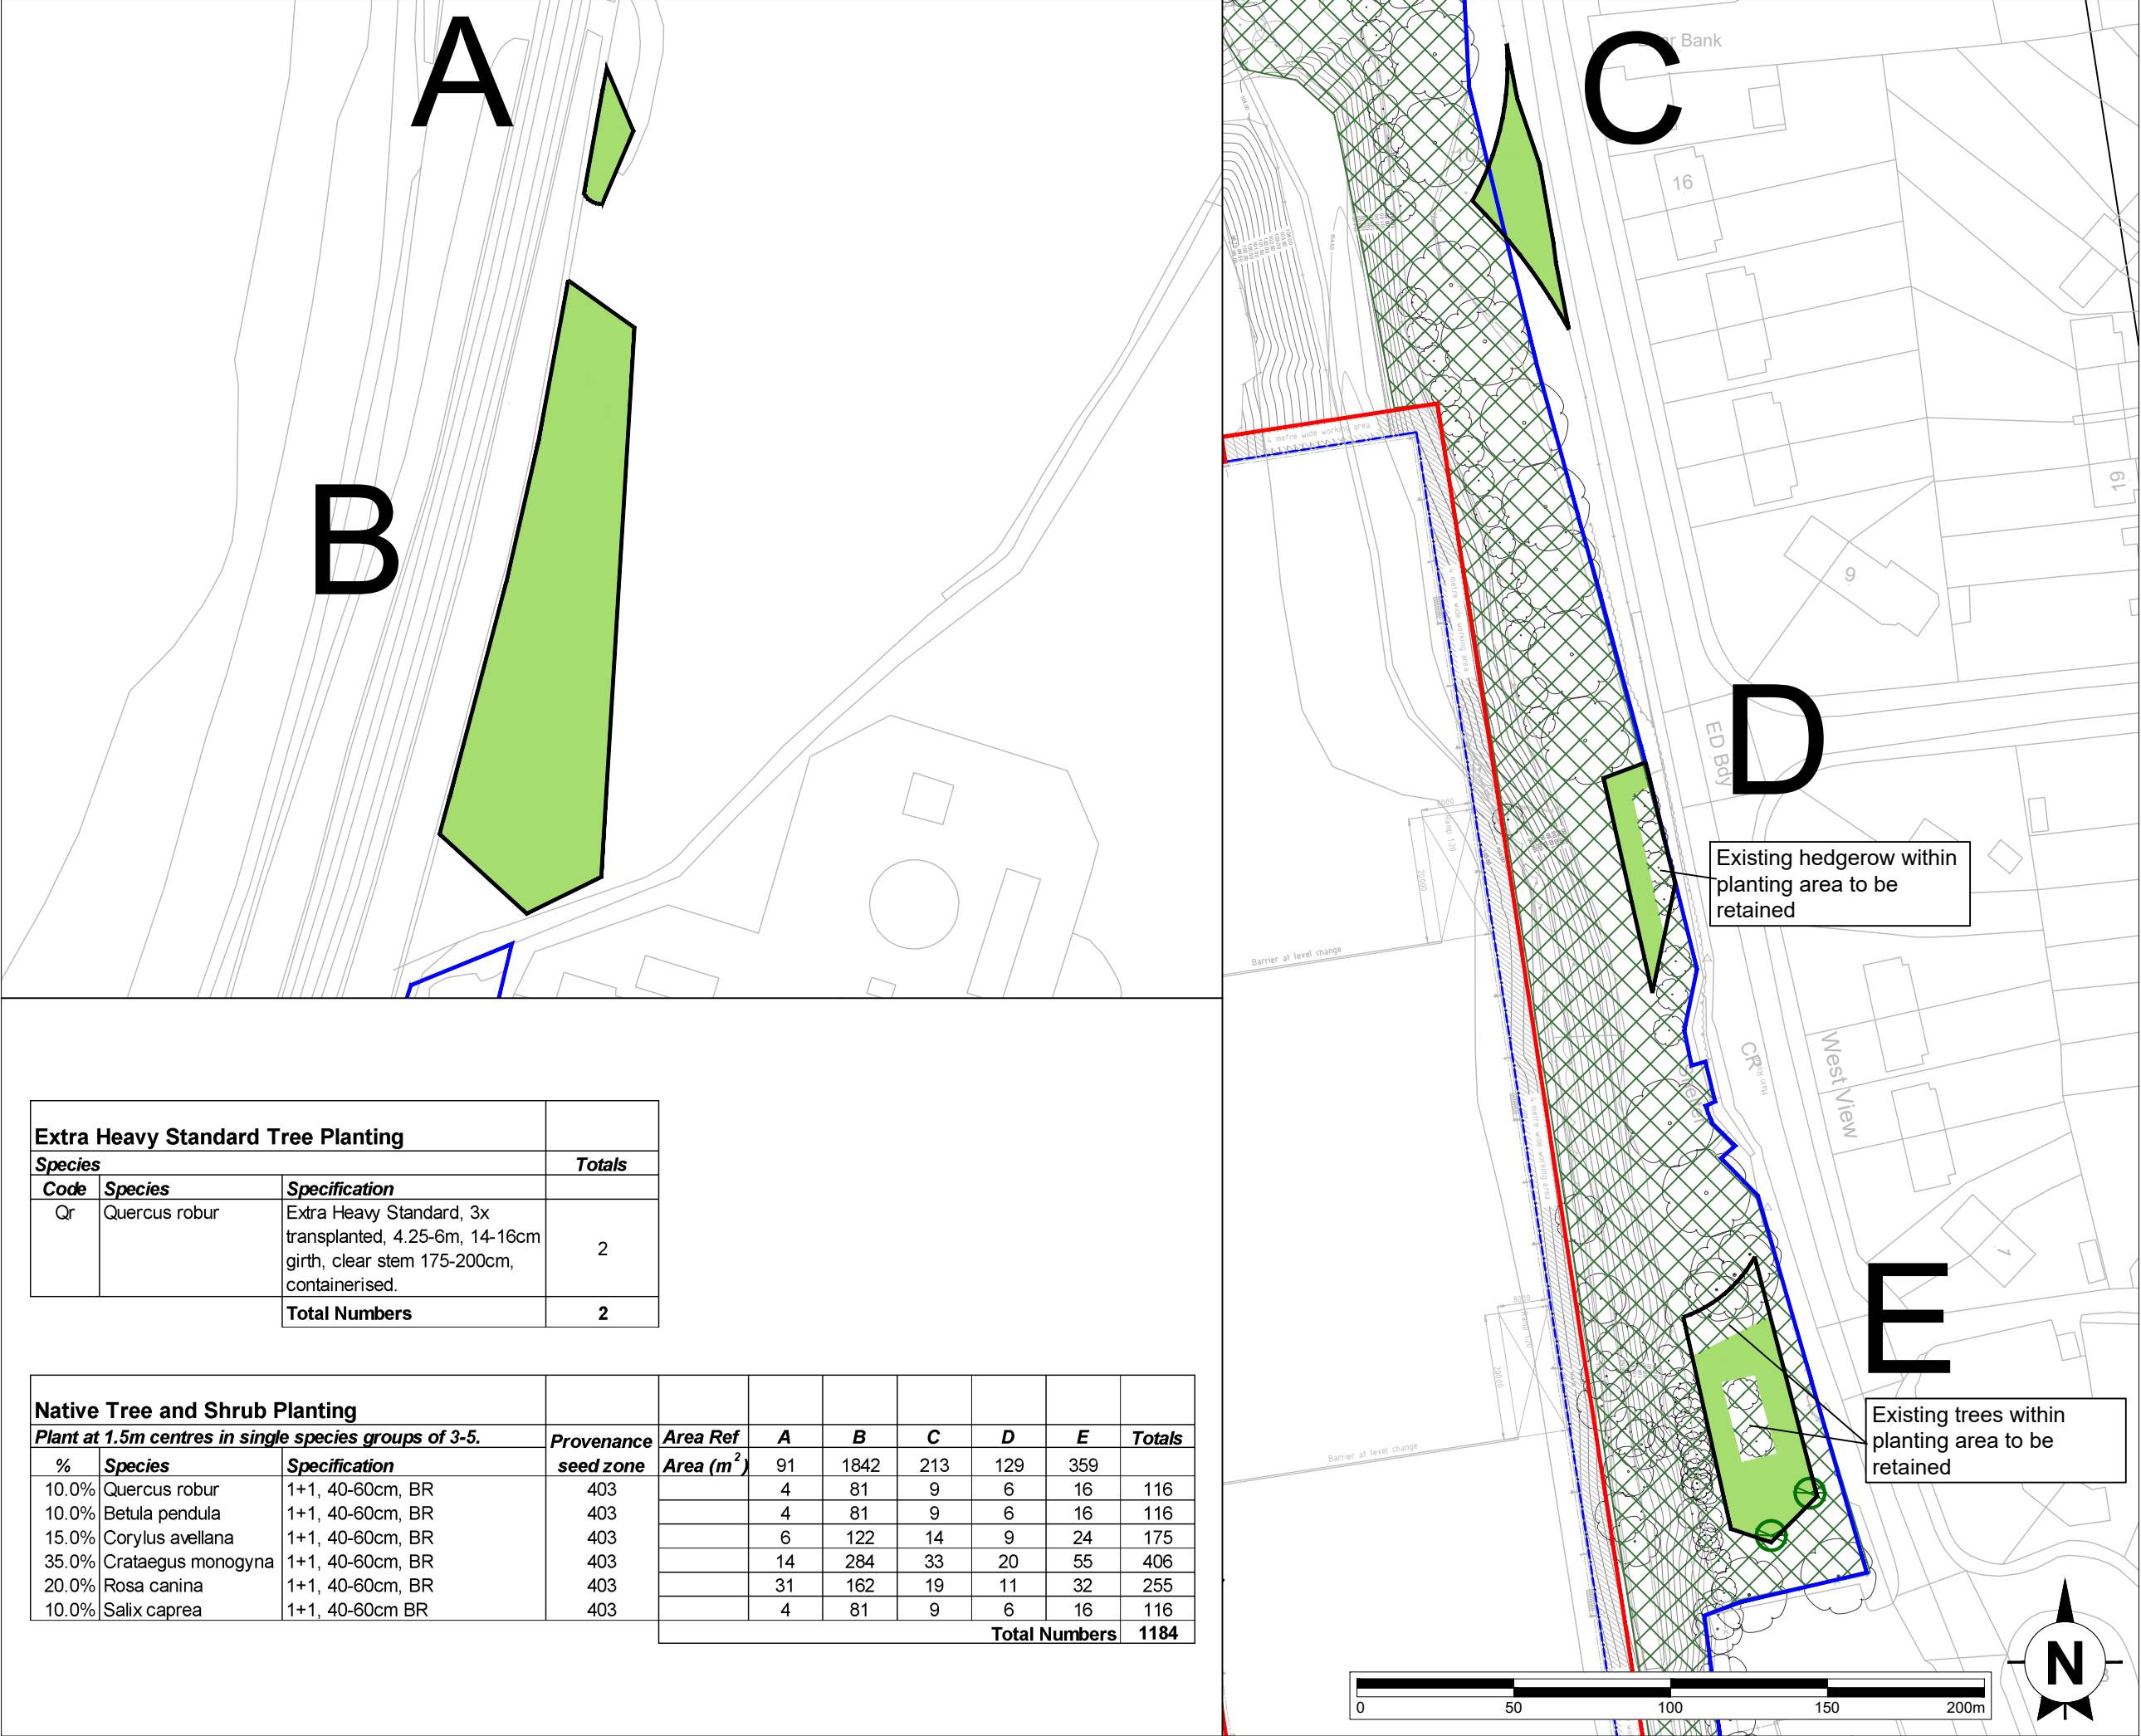

Extra Heavy Standard Tree Planting			
Species			Totals
Code	Species	Specification	
Qr	Quercus robur	Extra Heavy Standard, 3x transplanted, 4.25-6m, 14-16cm girth, clear stem 175-200cm, containerised.	2
		Total Numbers	2

Native Tree and Shrub Planting			Provenance seed zone	Area Ref Area (m ²)	A	B	C	D	E	Totals
%	Species	Specification								
10.0%	Quercus robur	1+1, 40-60cm, BR	403		91	1842	213	129	359	
10.0%	Betula pendula	1+1, 40-60cm, BR	403		4	81	9	6	16	116
15.0%	Corylus avellana	1+1, 40-60cm, BR	403		4	81	9	6	16	116
35.0%	Crataegus monogyna	1+1, 40-60cm, BR	403		6	122	14	9	24	175
20.0%	Rosa canina	1+1, 40-60cm, BR	403		14	284	33	20	55	406
10.0%	Salix caprea	1+1, 40-60cm BR	403		31	162	19	11	32	255
					4	81	9	6	16	116
Total Numbers										1184

This drawing is the copyright of AXIS P.E.D Limited and may not be loaned, copied or reproduced in any way -or used for any offer, quote, tender or construction purposes without written consent of the company to do so

Follow any figured dimensions - do not scale for construction purposes. IF IN DOUBT ASK.

Revision History	Date

Application Boundary

Kronospan Site Boundary

Indicative Areas for Additional Planting

New Native Tree and Shrub Planting

Specimen Tree

Other Areas subject to the *Ecological and Landscape Management Plan*

NOTES

- Refer to Drawing 2939-01-03 for implementation specification.
- Refer to the *Ecological and Landscape Management Plan* for longer-term management and maintenance requirements

Cheshire Office:
Well House Barrs
Cheshire
CH4 8DH

South Manchester Office:
Canville House
76 Water Lane
Wilmslow
SK9 5BB

axis

client:
Kronospan

project:
Kronospan Warehouse

drawing title:
Landscape Design: Insets

date: January 2022

drawing number:
2936-01-03

scale(s): 1:2000@A3

drawn by:
AM

checked:
JM

status:
For Planning

rev:
-

planning environment design

Reproduced by permission of Ordnance Survey on behalf of HMSO. © Crown copyright & database right 2020. All rights reserved. Ordnance Survey Licence number AL 100036678.