
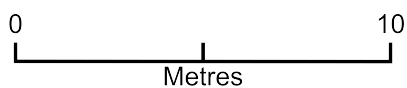


Flat 7 Pen y Nant, Church Road, Minera

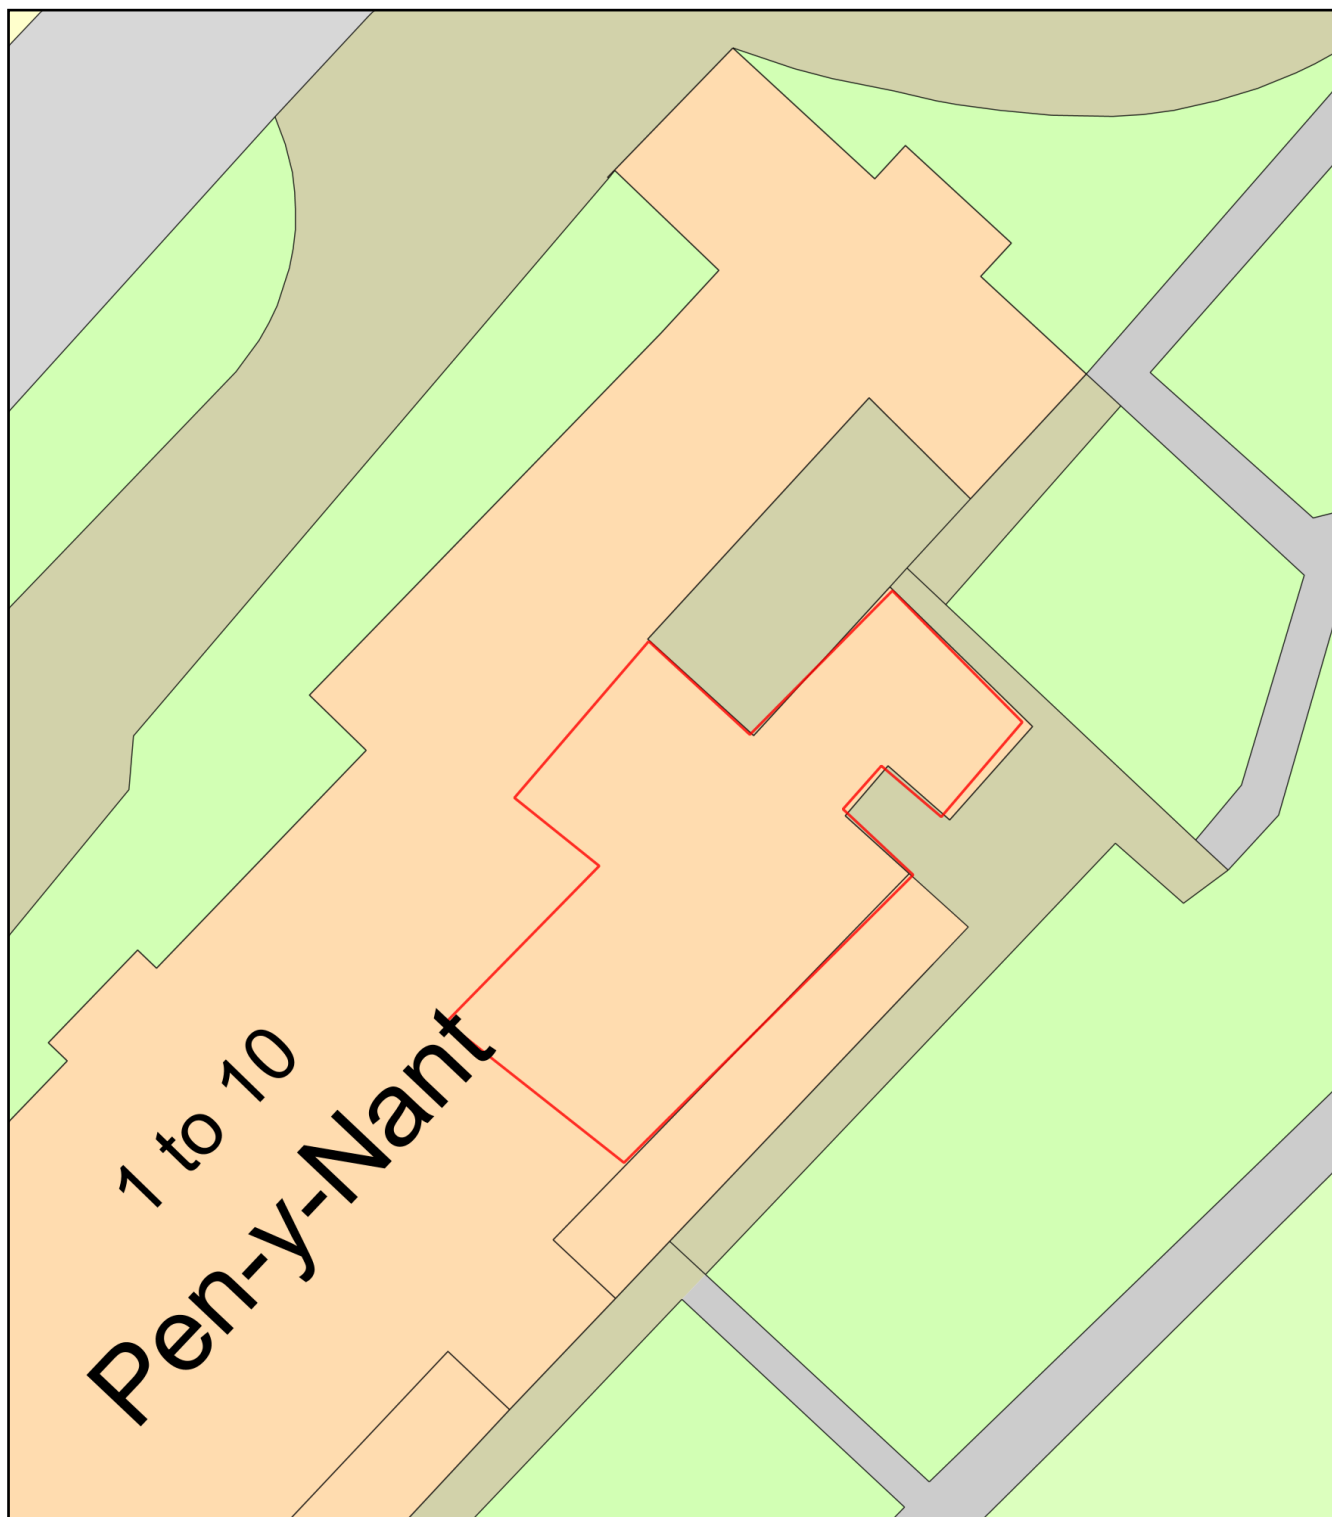

Plan Produced for: Mr. Pavandeep Pabla

Date Produced: 06 May 2022

Plan Reference Number: TQRQM22126173642476

Scale: 1:200 @ A4