


© COPYRIGHT CAULMERT LIMITED - NOT TO BE COPIED OR REPRODUCED IN ANY WAY OR FORM WITHOUT PRIOR WRITTEN CONSENT FROM CAULMERT LIMITED

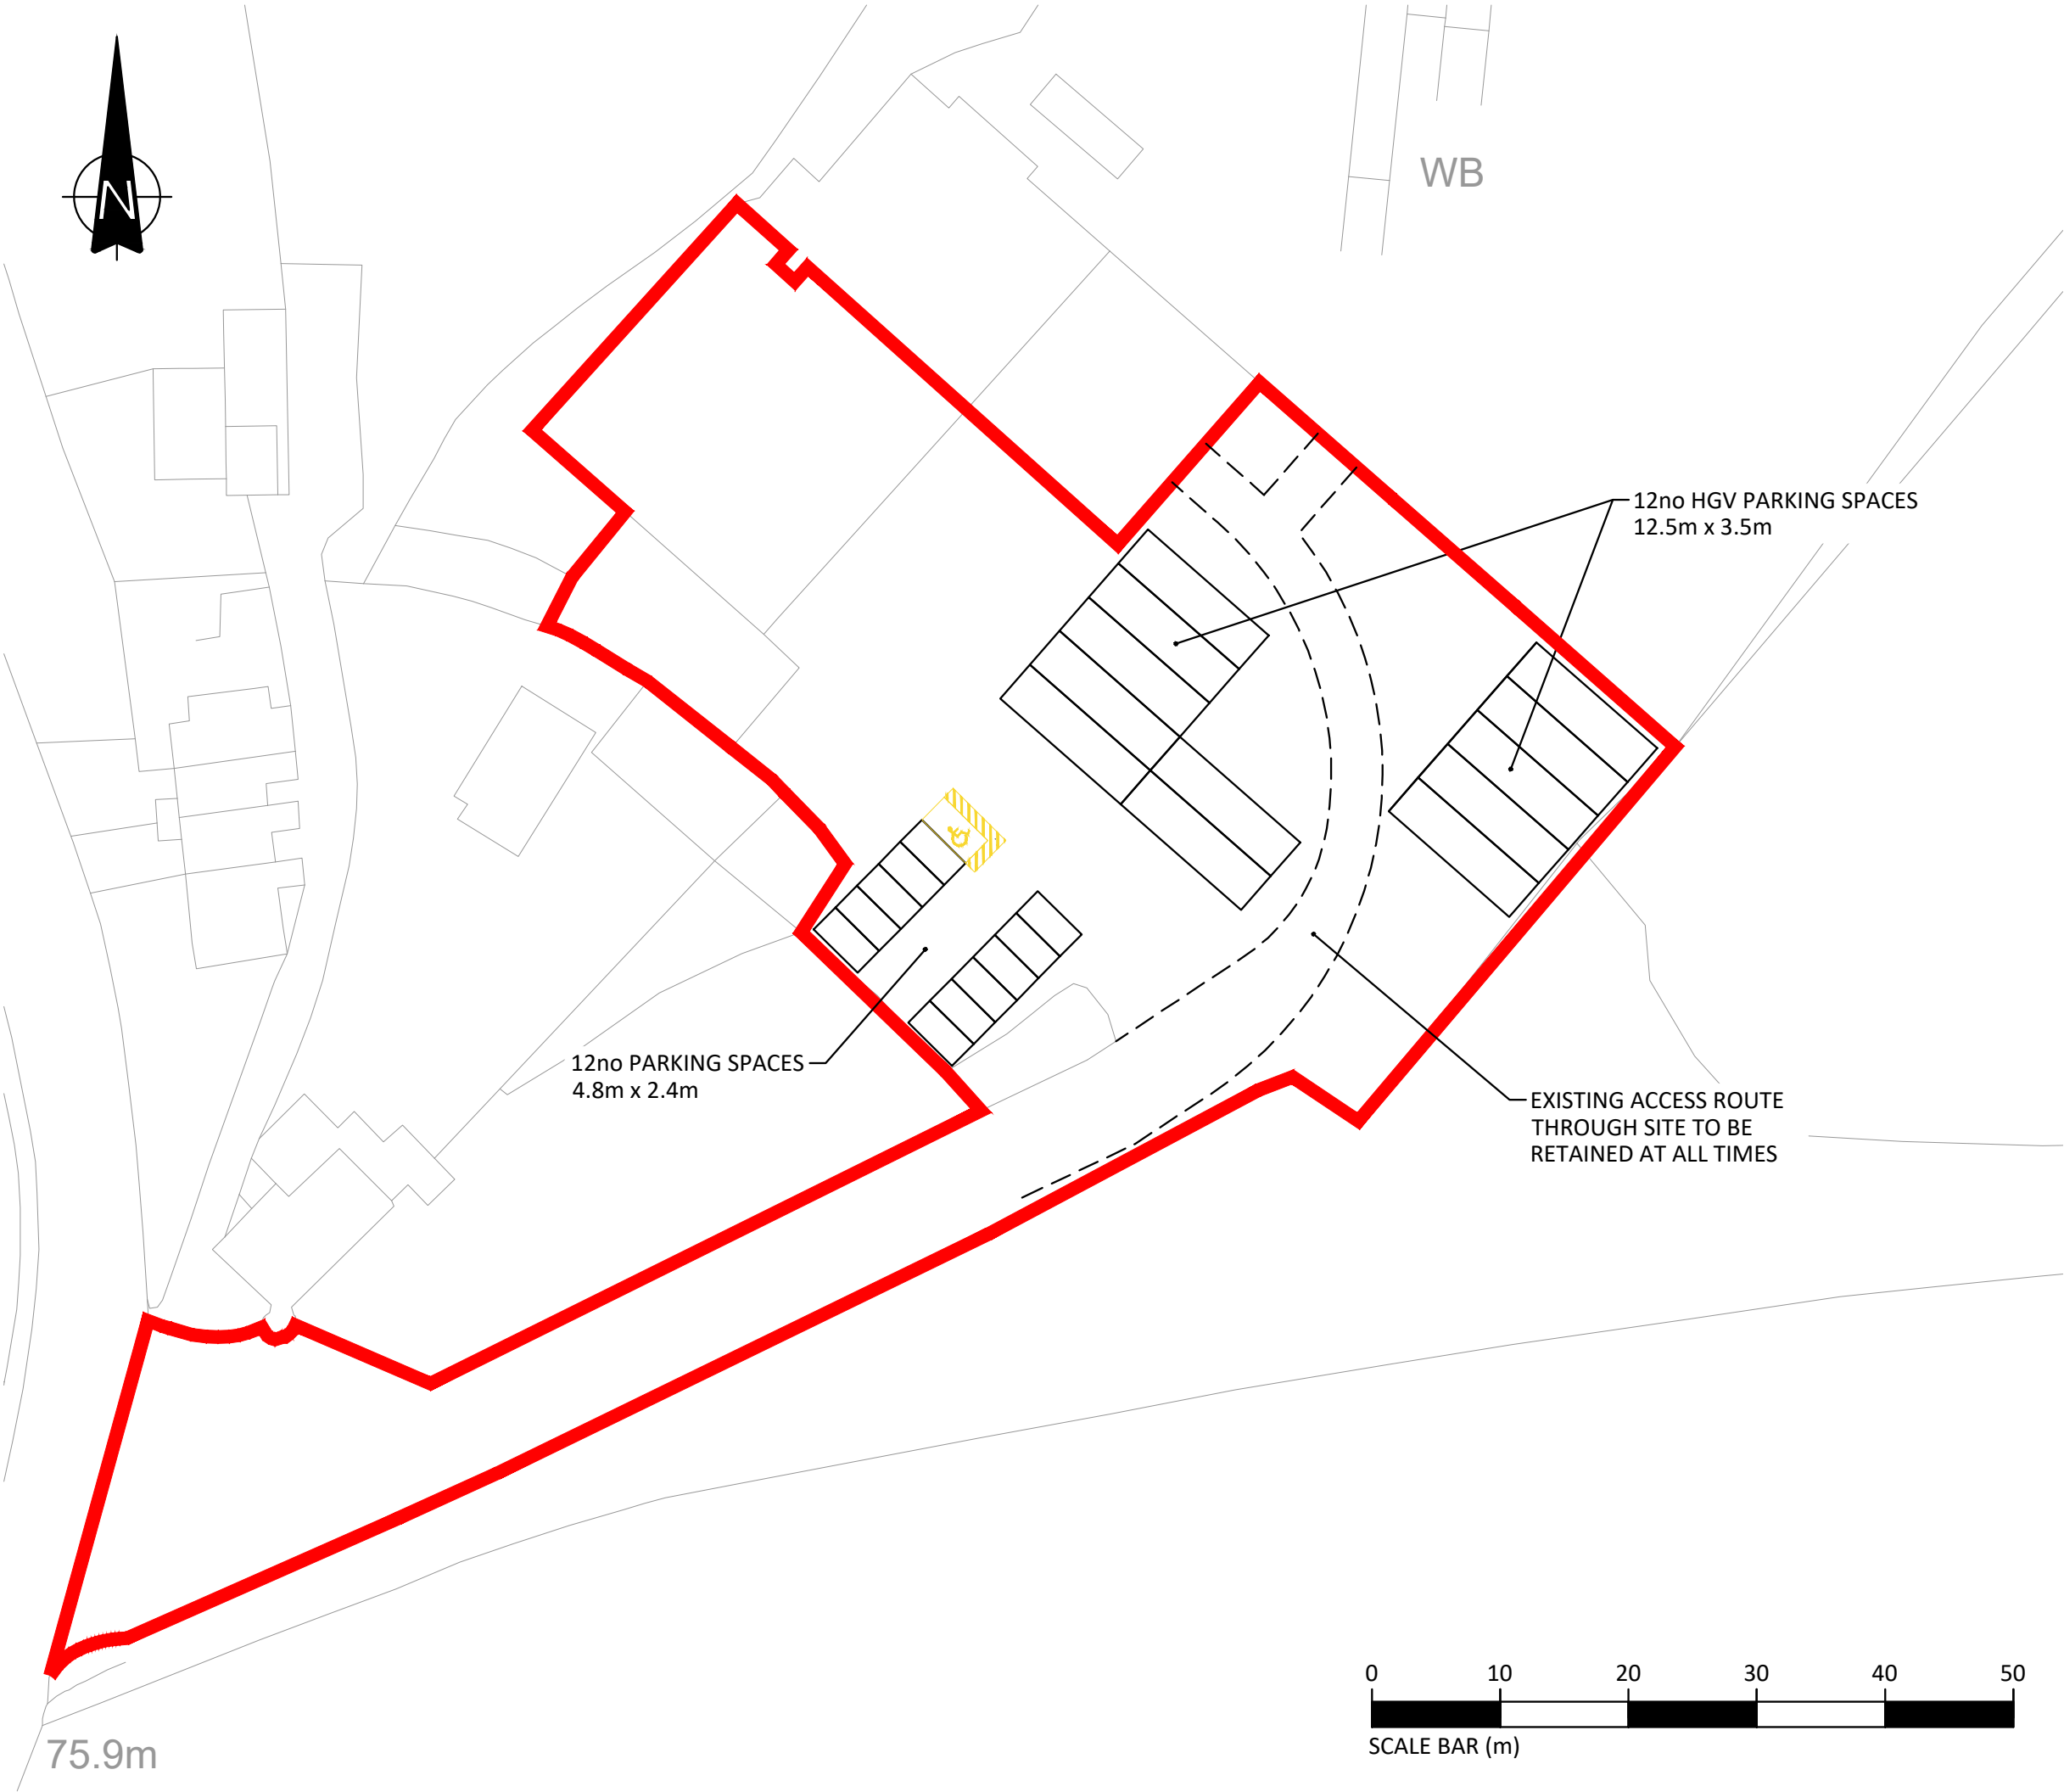

NOTES

1. DO NOT SCALE FROM THIS DRAWING, WORK FROM FIGURED DIMENSIONS ONLY. ALL DIMENSIONS ARE IN METRES AND ALL LEVELS ARE IN METRES ABOVE ORDNANCE DATUM UNLESS NOTED OTHERWISE.
2. THIS DRAWING IS TO BE READ IN CONJUNCTION WITH ALL RELEVANT ARCHITECTS, ENGINEERS AND SPECIALIST DRAWINGS AND SPECIFICATIONS.

LEGEND

PLANNING APPLICATION SITE BOUNDARY

P02	NUMBER OF HGV BAYS INCREASED TO 12	CR	HJ	HJ	14.12.21
P02	HGV BAYS AND ACCESS ROUTE AMENDED	CR	HJ	HJ	10.12.21
P01	ISSUED FOR INFORMATION	DA	HJ	HJ	02.12.21
REV	MODIFICATIONS	BY	RE	AP	DATE
PURPOSE OF ISSUE FOR INFORMATION				STATUS S2	
CLIENT:  FCC Environment (UK) Limited 3 Sidings Court, White Rose Way, Doncaster, DN4 5NU					
PROJECT: CHANGE OF USE OF PART OF WORKSHOP BUILDING, PEN-Y-BONT WORKS, PENTRE, CHIRK					
TITLE: PROPOSED SITE LAYOUT					
DESIGNED BY DA		DRAWN BY DA		REVIEWED BY HJ	
AUTHORISED BY HJ					
DATE 02.12.21		SCALE @ A3 1:500		JOB REF: 5149	
REVISION P03					
DRAWING NUMBER 5149-CAU-XX-XX-DR-T-1801					
 engineering environmental planning					

Registered Office: Intec, Parc Menai, Bangor, Gwynedd, LL57 4FG Company Registered No: 06716319