


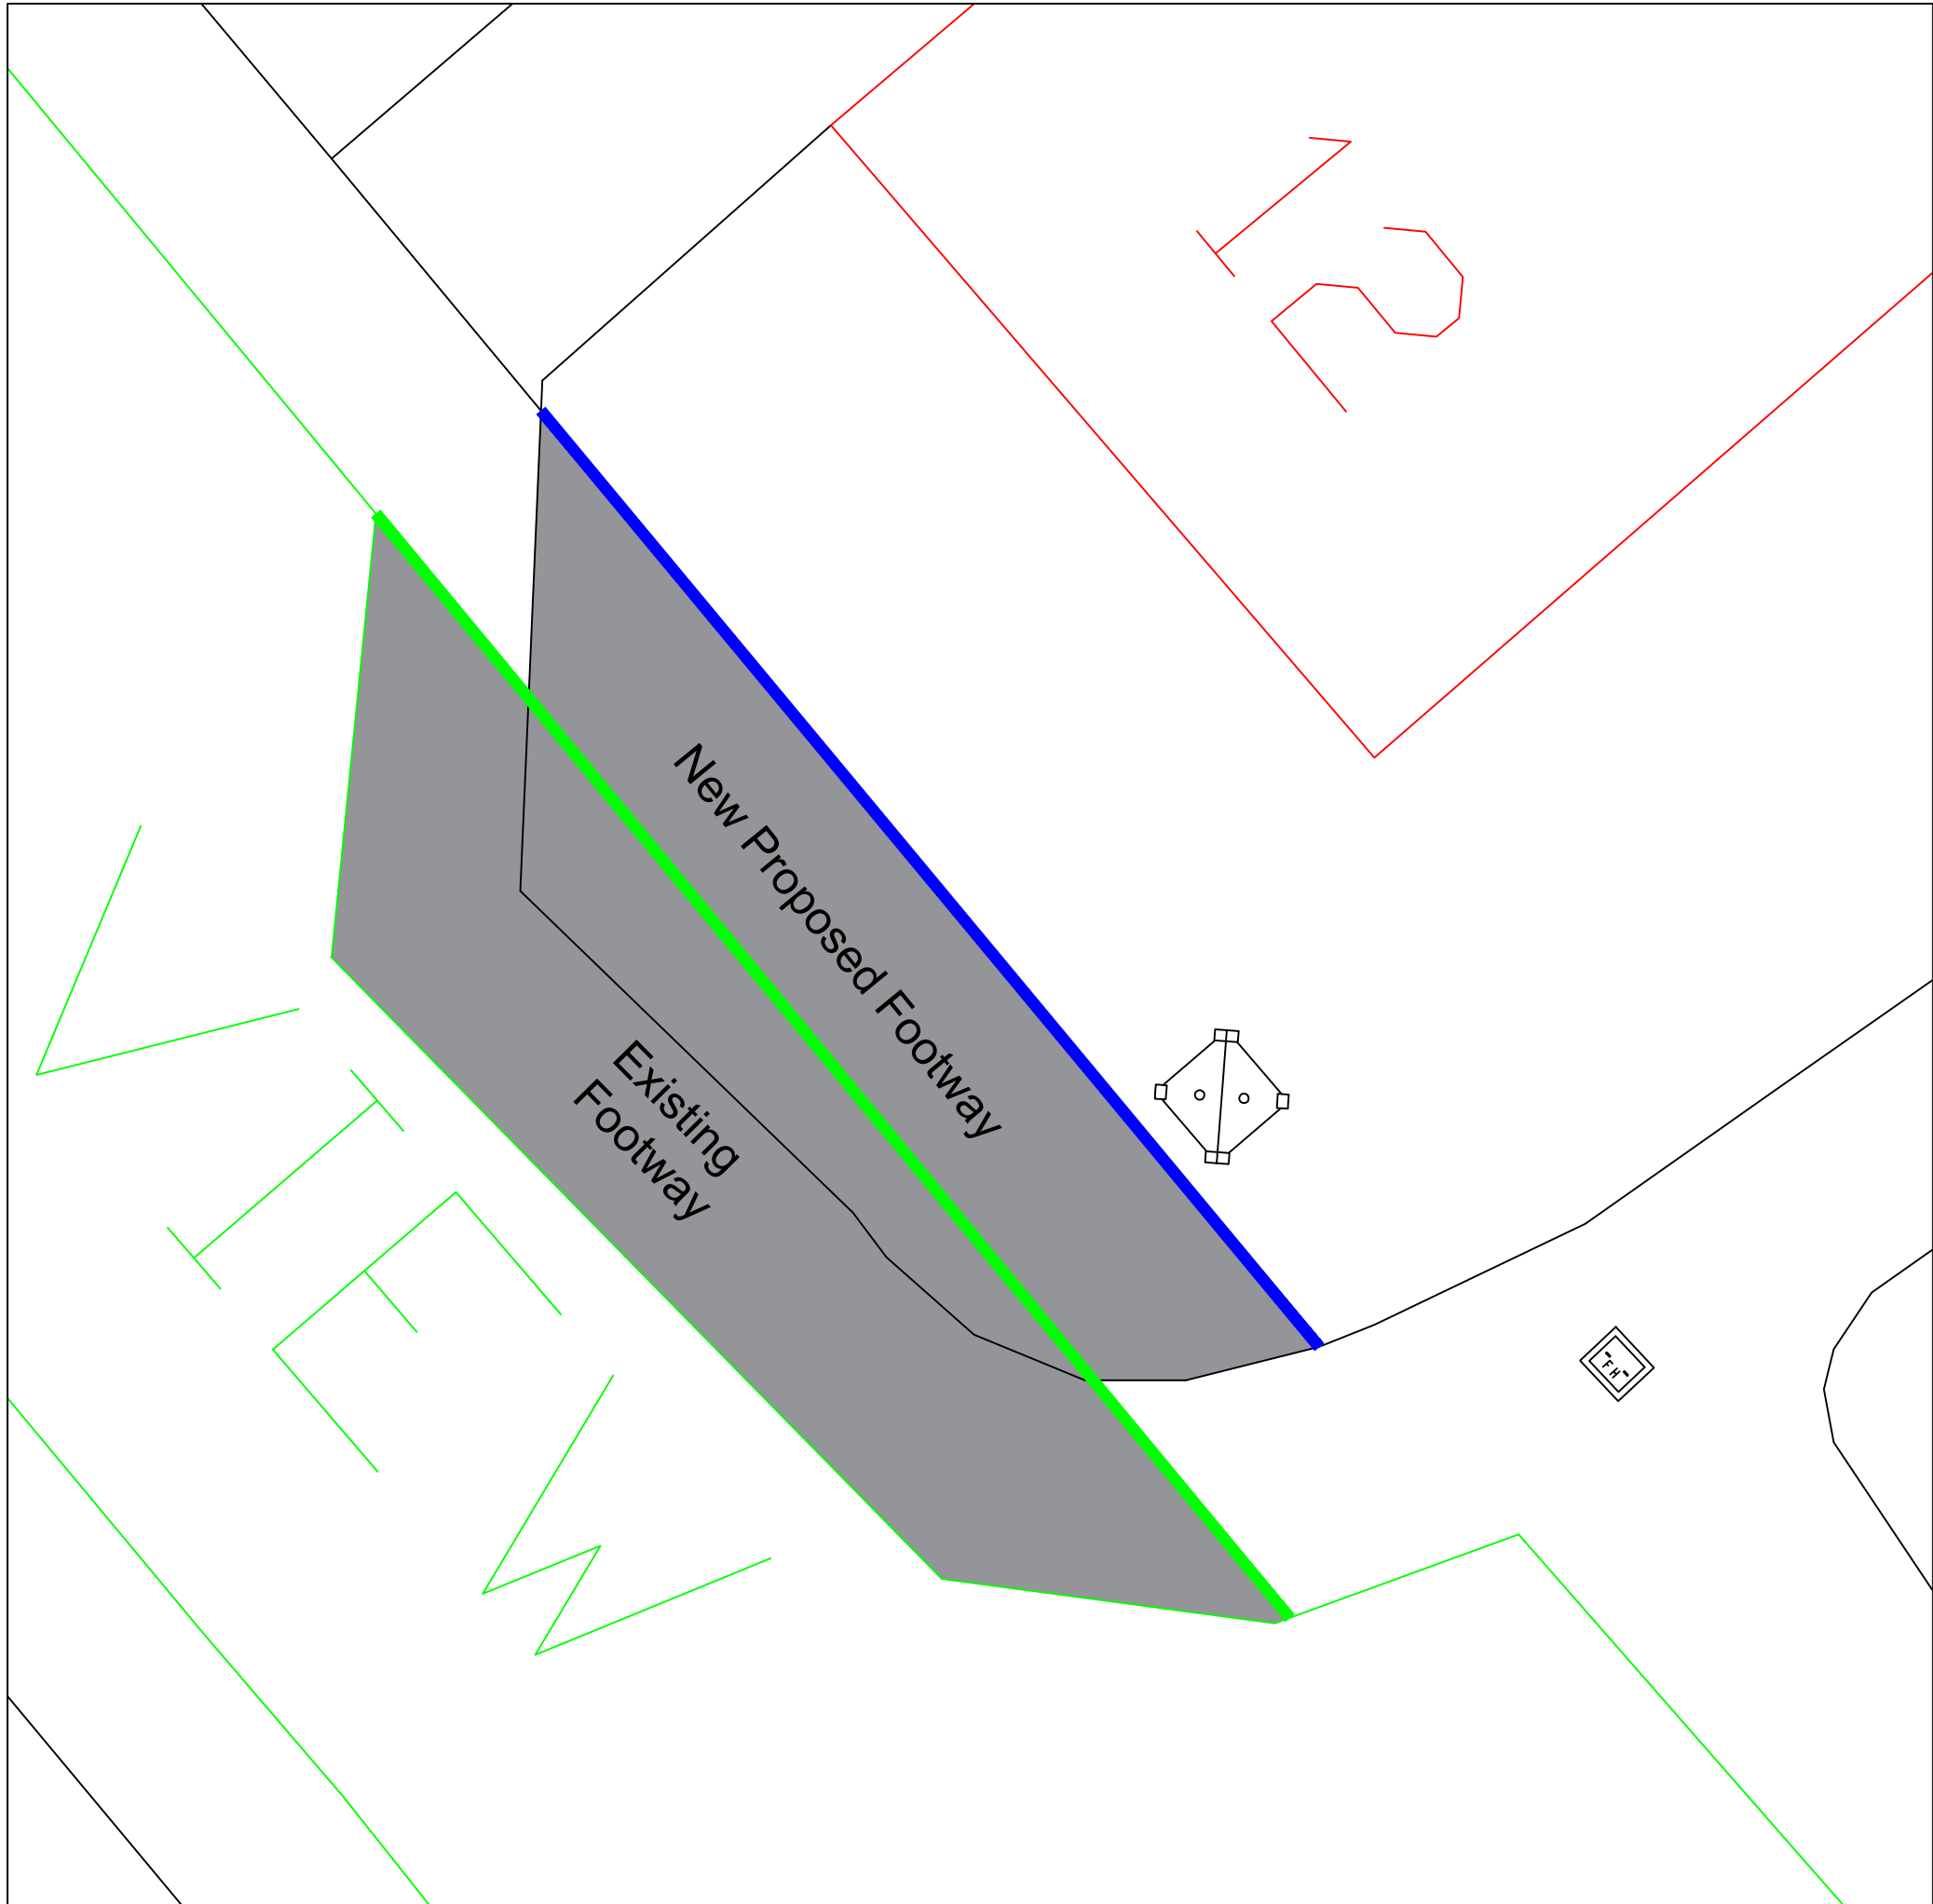

Notes

Increase the size of the layby adjacent to No. 12 Meadow View

KEY

- Precast Concrete BN Kerb 125 x 150mm
- Precast Concrete DLI/DR1 Kerb
- Precast Concrete Flat Top Edging Kerb 150x50mm

HARDSTANDING SPECIFICATION

Surface Course, Dense Bitumen Macadam, 10mm nominal size, depth 40mm

Binder Course, Dense Bitumen Macadam, 20mm nominal size, depth 60mm

Sub-base, Granular Sub-base Type 1, depth 300mm

FOOTPATH SPECIFICATION

Surface Course, Dense Bitumen Macadam, 10mm nominal size, depth 20mm

Binder Course, Dense Bitumen Macadam, 20mm nominal size, depth 60mm

Sub-base, Granular Sub-base Type 1, depth 150mm

All setting out to be agreed with WCBC prior to commencing works on site

 WREXHAM COUNTY BOROUGH COUNCIL Housing Services, Housing and Public Protection Department, Ruthin Road, Wrexham, LL13 7TU Tel: (01978) 315300 Fax: (01978) 315355			
Project: Meadow View, Tanyfron, Wrexham, Wales, LL11 5TJ			
Detail: Lay-by Extension			
Drawn By: RS	Date: Feb 2022	Checked By:	
Scale: NTS	Project No: HSG1022	Dwg No: BRYM/368	Rev: Preliminary