

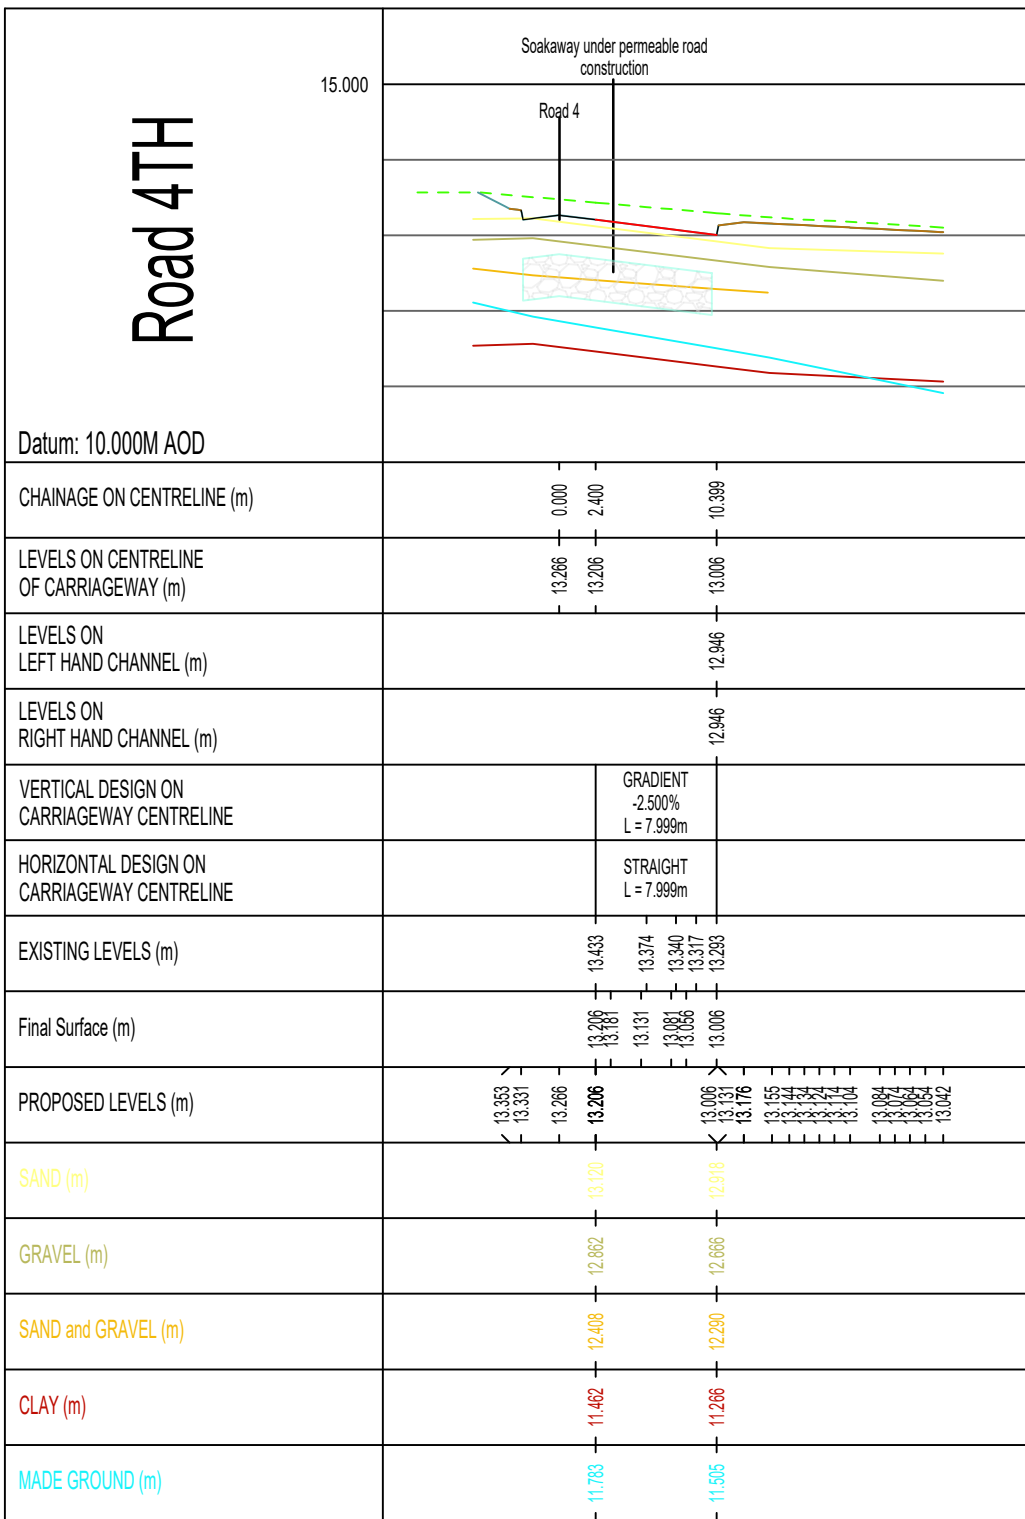


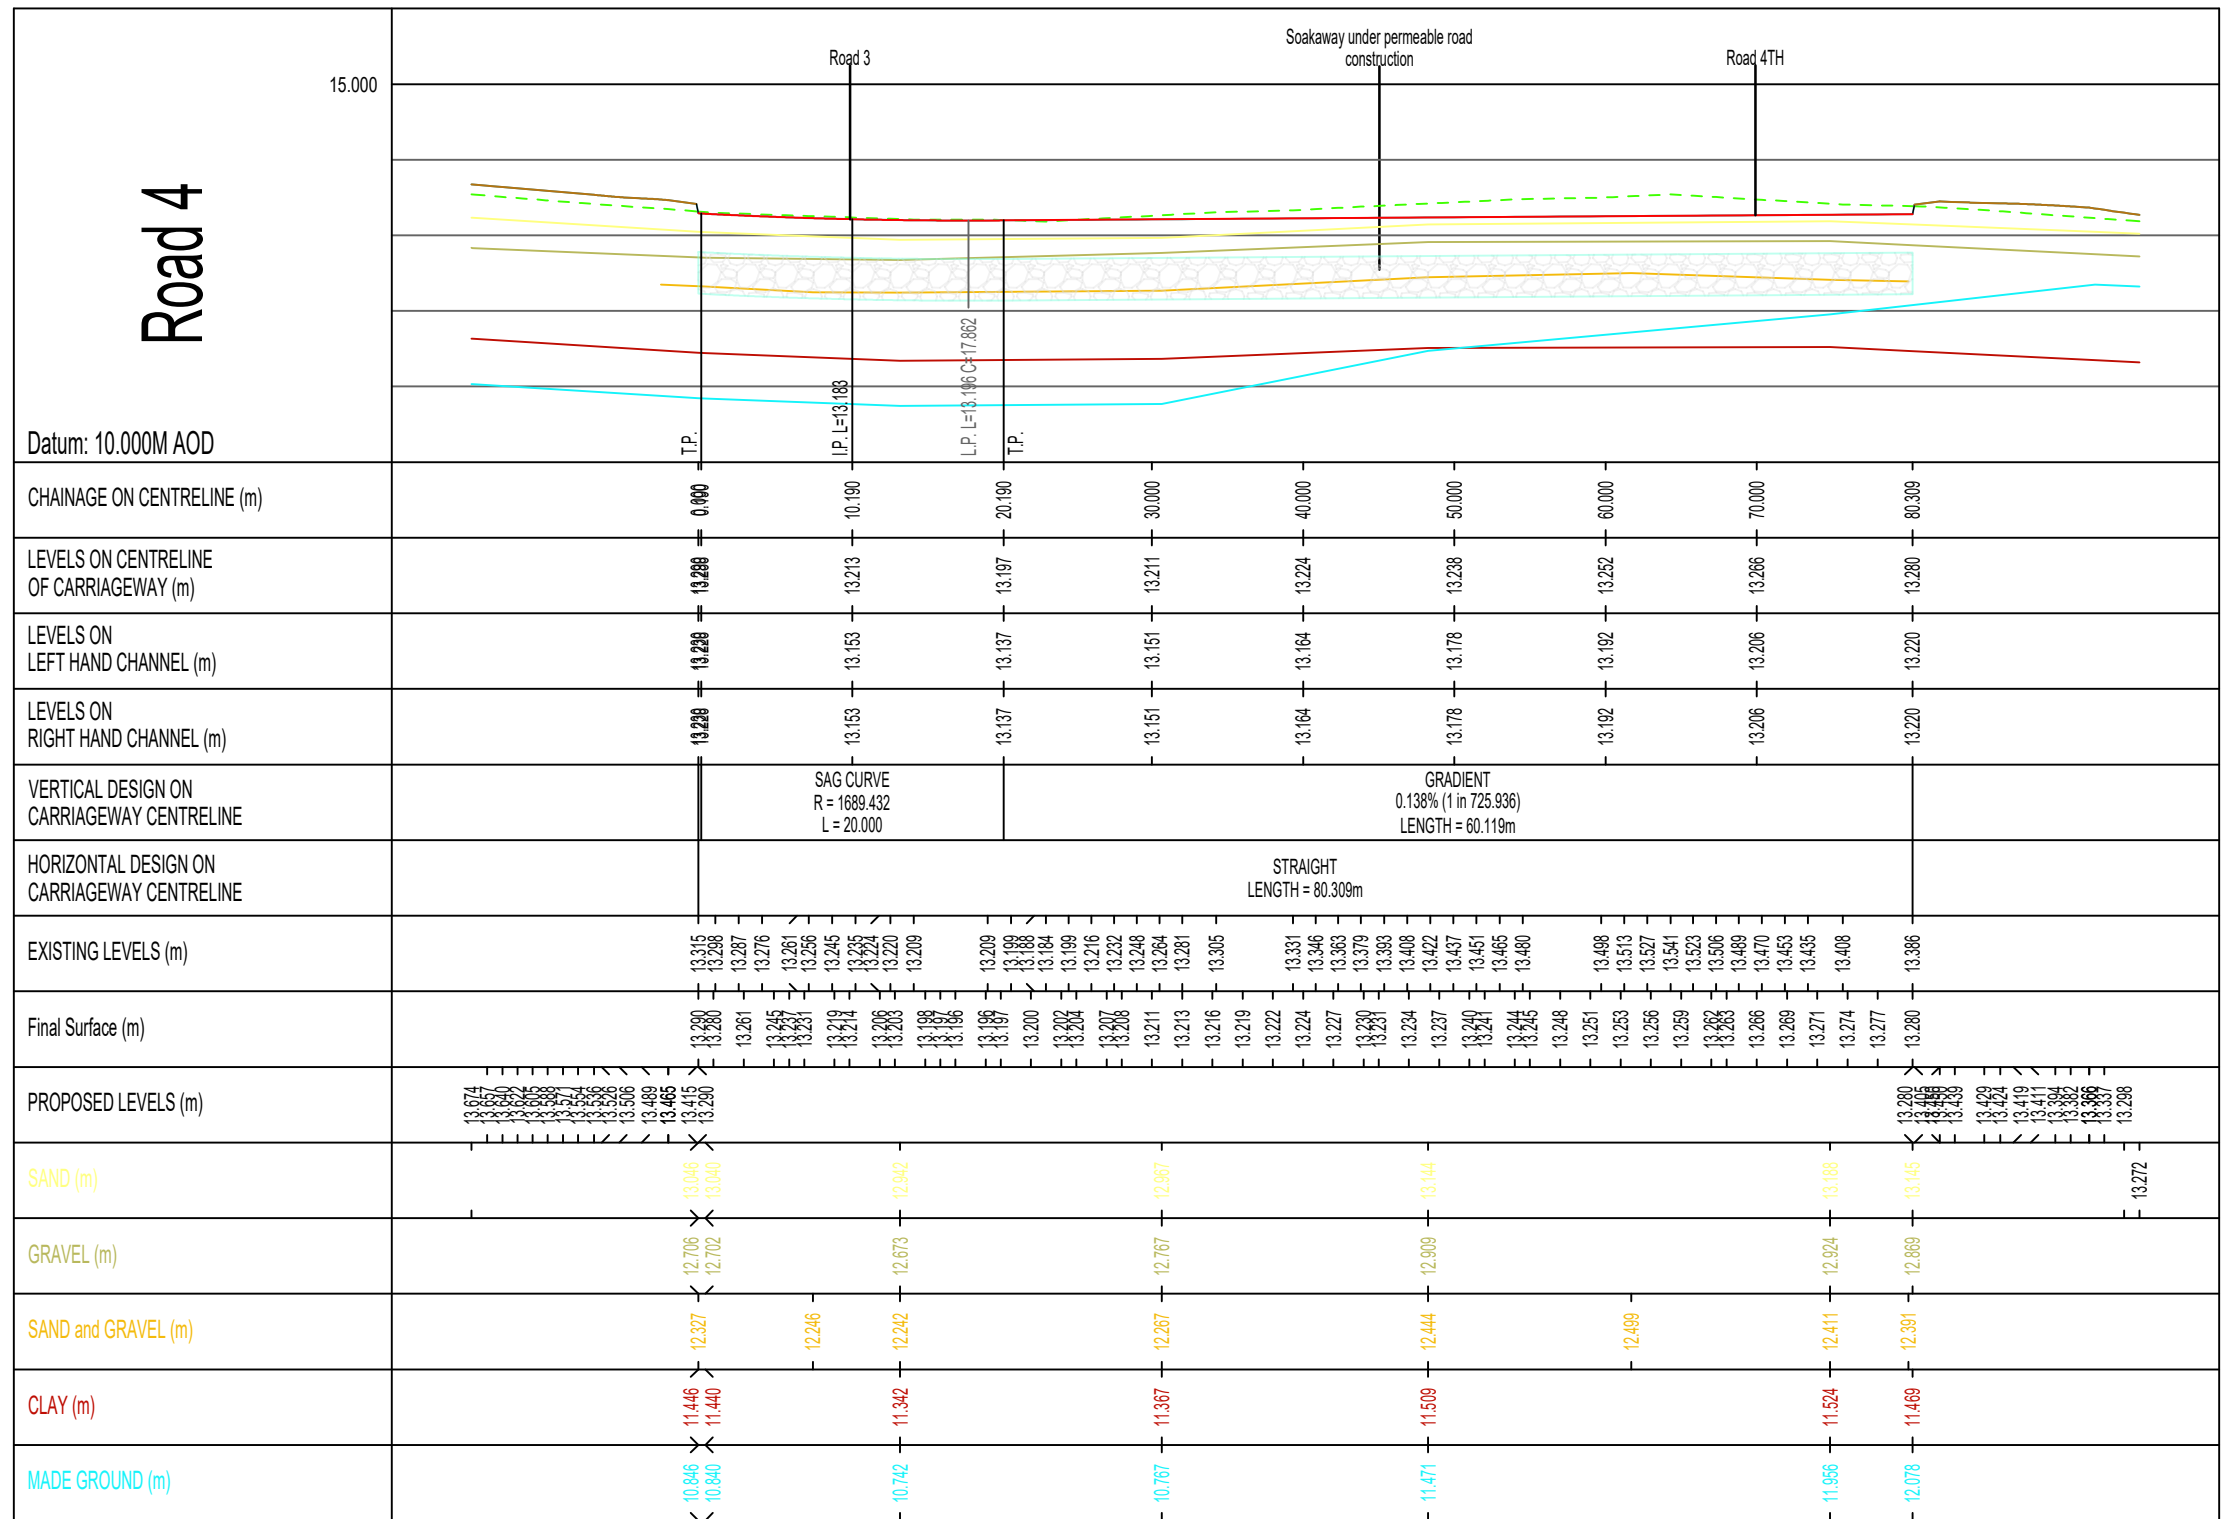

B	20.08.21	Longsections updated	GW
A	03.08.21	First issue for \$104 review and comment	CP
Mark	Date	Details	By

Revision history

Drawing originator:

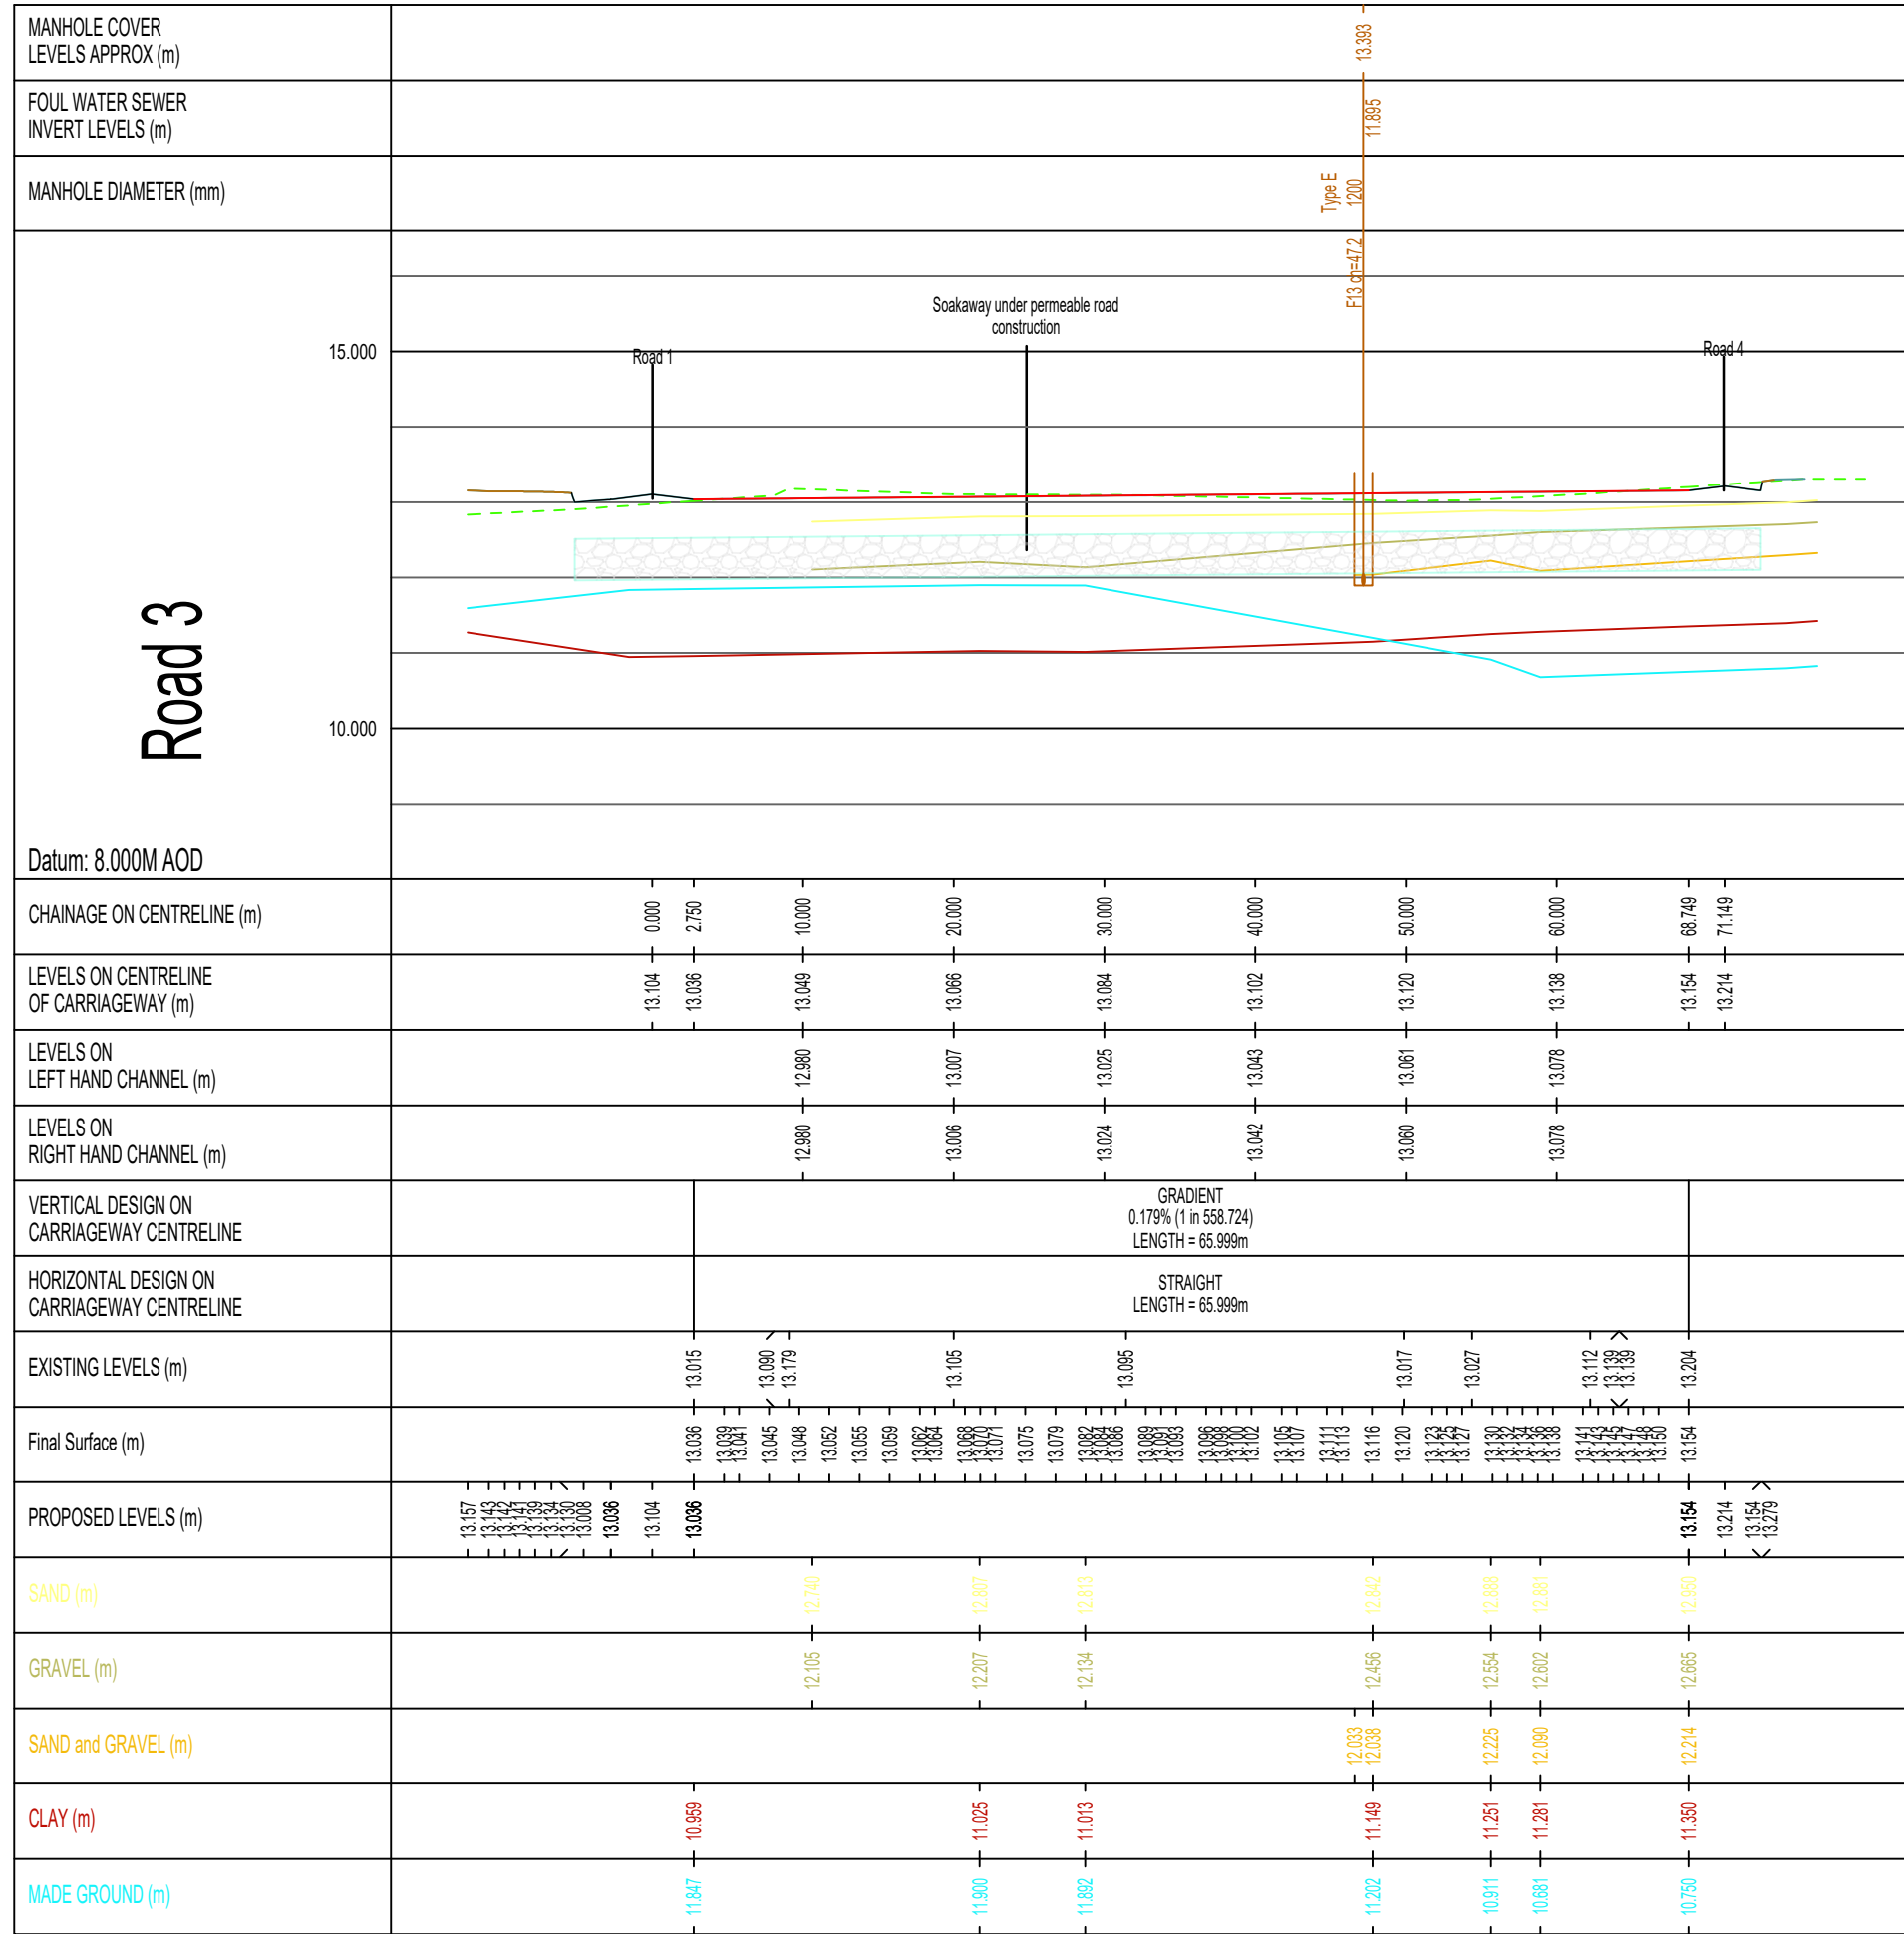

Client:



Project title:

Rossett Road,
Rossett

Drawing title:

Southern Land Parcel
Road & SuD'S Longsections
Sheet 2 of 2

Scale: 1:500H,1:50V for the original size of A1

Drawn by: CP | Checked by: RA | Passed by: RA | Date: July 2021

Drawing status:

Preliminary

Job No:	Drawing No:	Project	Origin	Volume	Level	Type	Discip.	Number	Revision:
CAS02	BET					C	114	B	

Do not scale this drawing

6-7 Old Marsh Farm Barns, Welsh Road, Sealand, Flintshire, CH5 2LY

enquiries@betts-associates.co.uk

Chester 01244 288178 | Altrincham 0161 413531 |