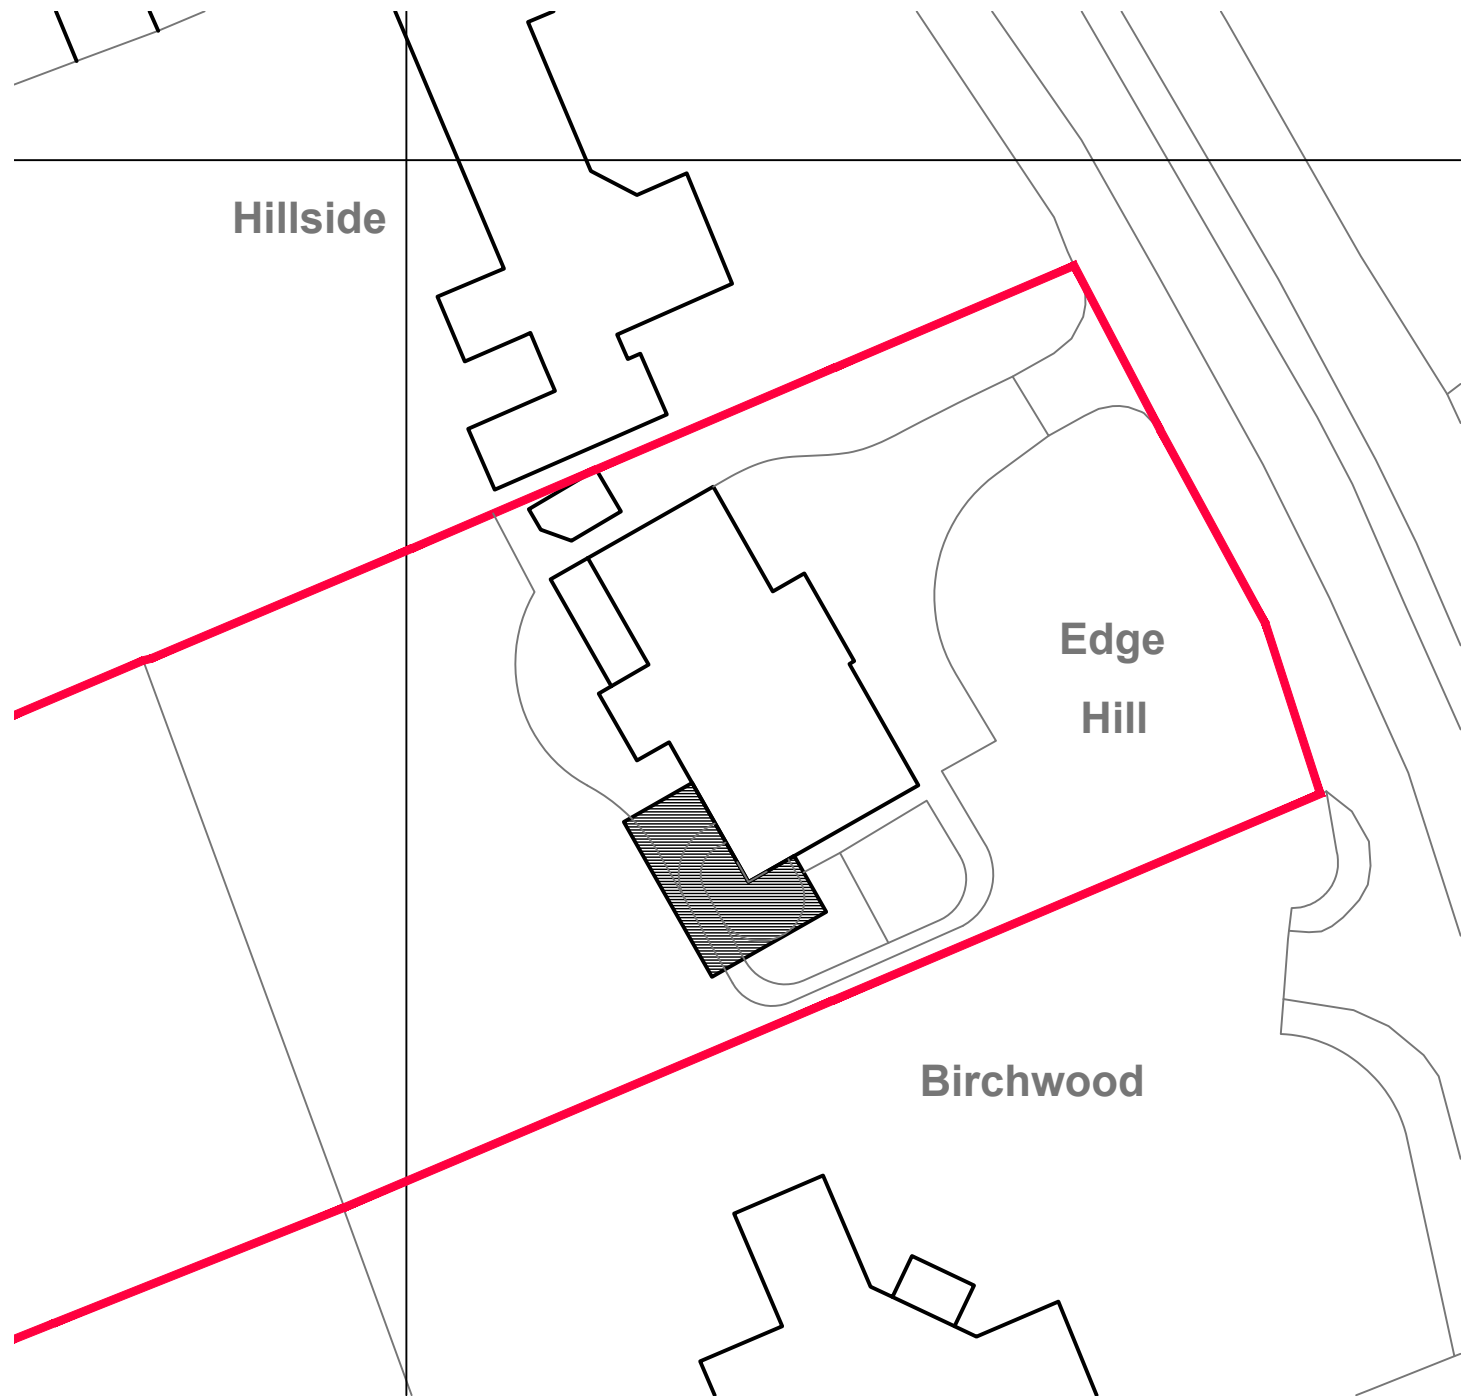


0	TS	01.11.2021	First issue.
Rev.	By	Date	Description

Client
Ceri Hughes & Chris Jones

Project
Edge Hill
Hoseley Lane
Marford
LL12 8YE

Drawing Title
Block Plan

Drawn By	TS	Date	September 2021
Job No.	P395	Status	Planning
Dwg No. L06	Rev. 0	Scale@ A3	1:500



ARCHITECTURE WORKS

RESIDENTIAL COMMERCIAL INDUSTRIAL

The Coach House
Warrington Road
Mickle Trafford
Chester
CH2 4EA

Tel: 01244 300199
Mobile: 07974 674674
Email: toby@architecture.works