
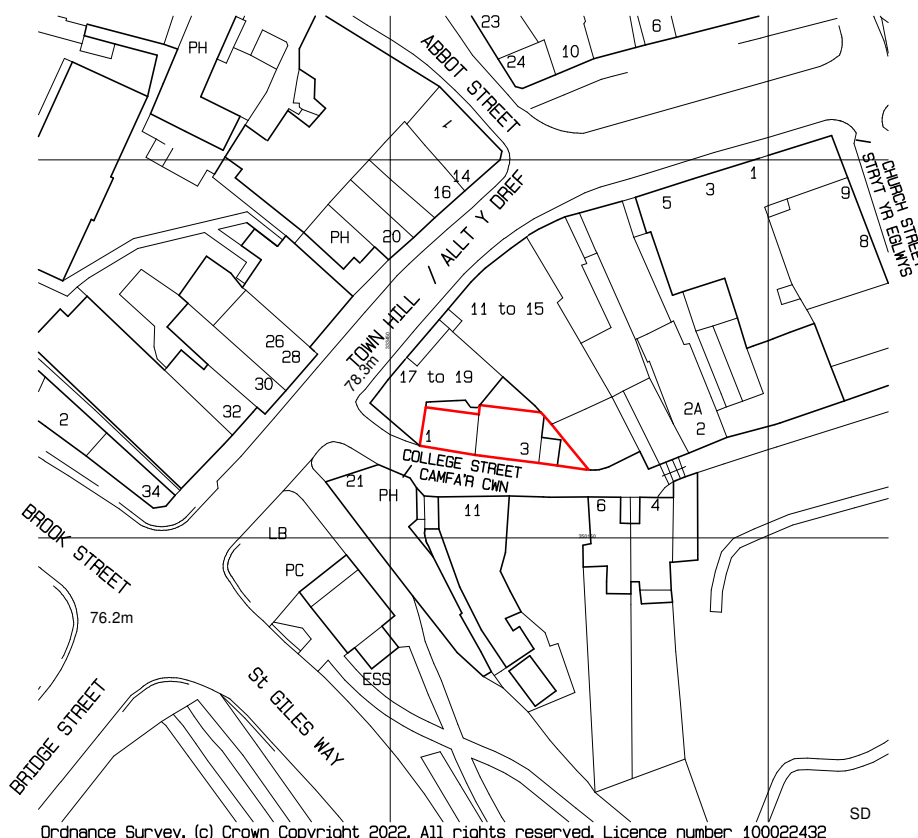


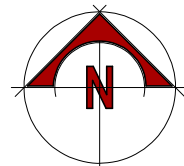

Ordnance Survey, (c) Crown Copyright 2022. All rights reserved. Licence number 100022432

PROPOSED CONVERSION
OF BUILDING TO
7No. APARTMENTS at
1 - 3, COLLEGE STREET,
WREXHAM, LL13 8LU
For
ARCHER & MOON PROPERTY Ltd.

LOCATION PLAN.

Scale 1:1000@A4.

Dwg No. 10541.01.dsj.