



Jonathan Edwards
Bryn Adda
Pen y Bryn
Wrexham
LL14 1UA


North Elevation

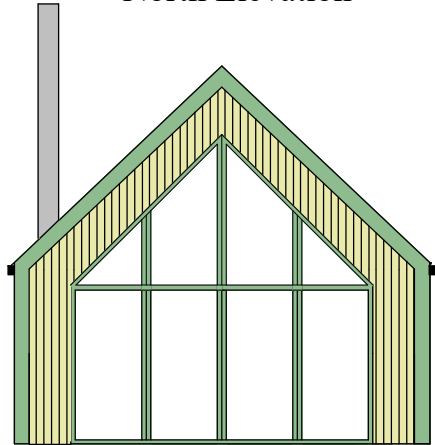


South Elevation

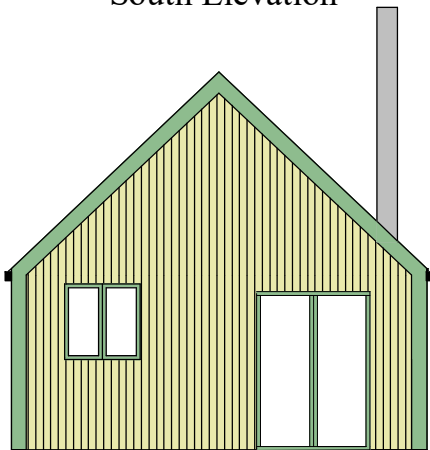


East Elevation

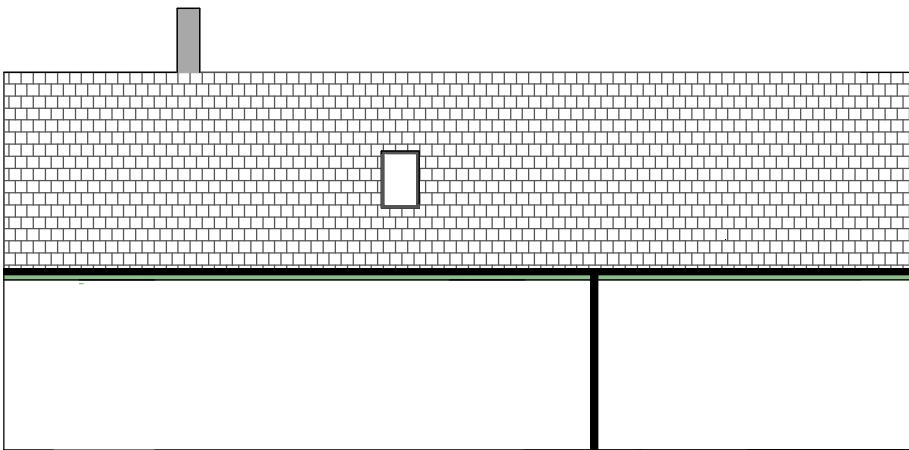


West Elevation

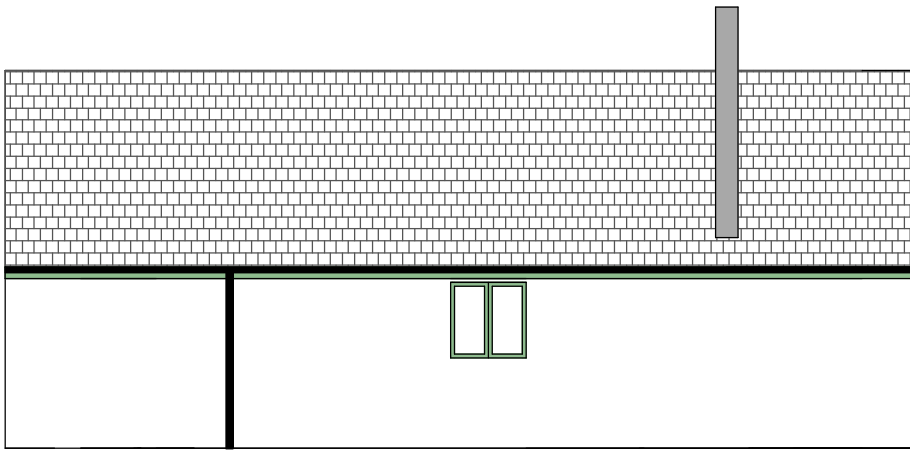

Plan View Elevation

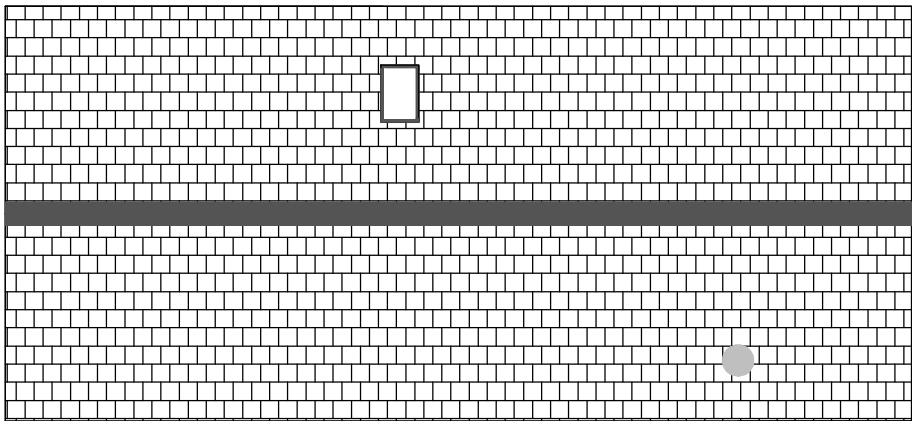

Floor Plan

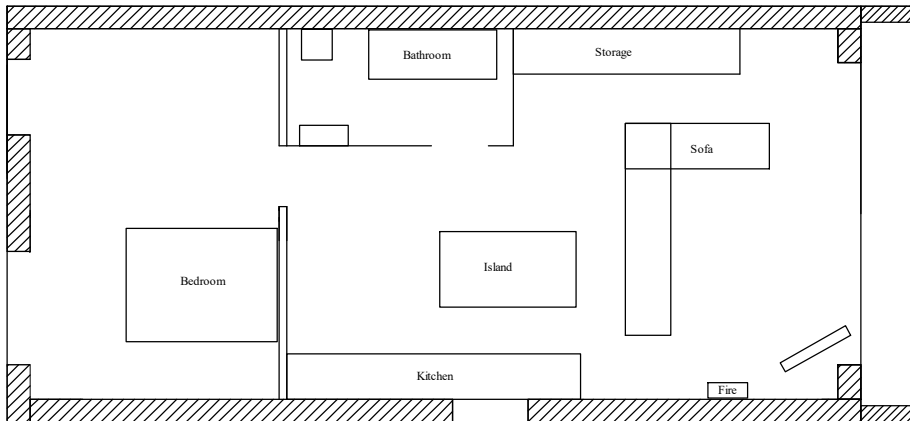


Proposed Elevation
Proposed plans
1:100 @A3
01/04/2022
Ref: 156

Jonathan Edwards
Bryn Adda
Pen y Bryn
Wrexham
LL14 1UA


Roof pitch - 43.394 Degrees
Rafter length - 3.8m
(Rise 2.6m / Run 2.75m)

Flue for log burner

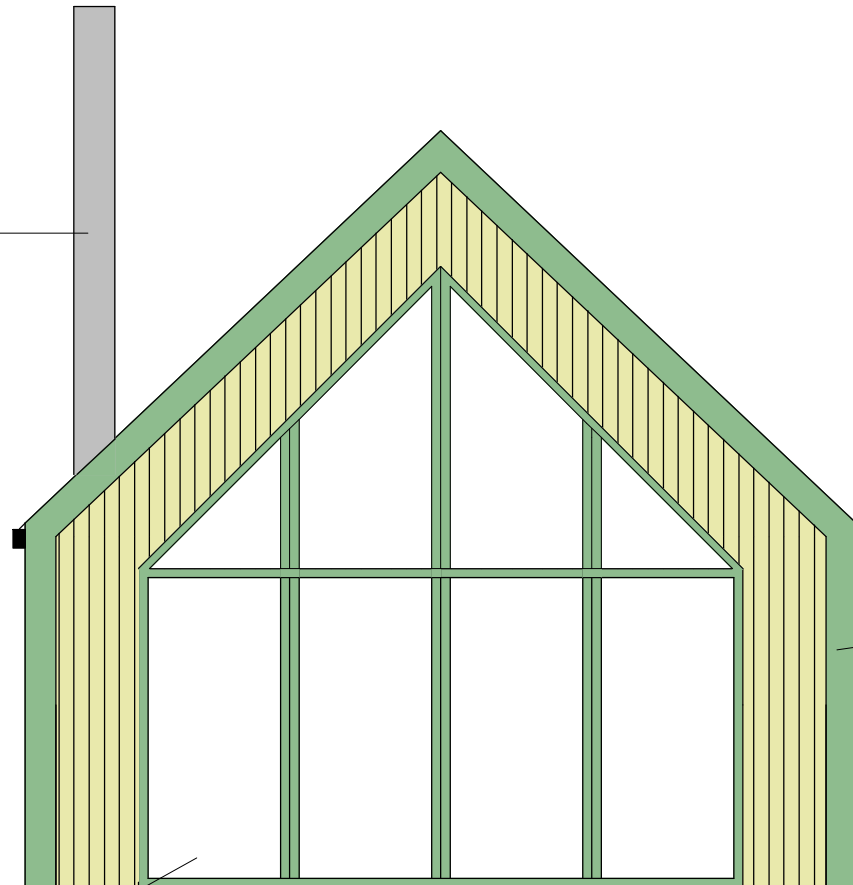



700mm overhang over
gable end

Bifolding doors

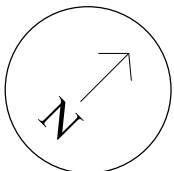

Proposed Elevation
North Elevation
1:50 @A4
01/04/2022
Ref: 150

Jonathan Edwards
Bryn Adda
Pen y Bryn
Wrexham
LL14 1UA

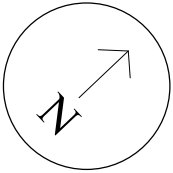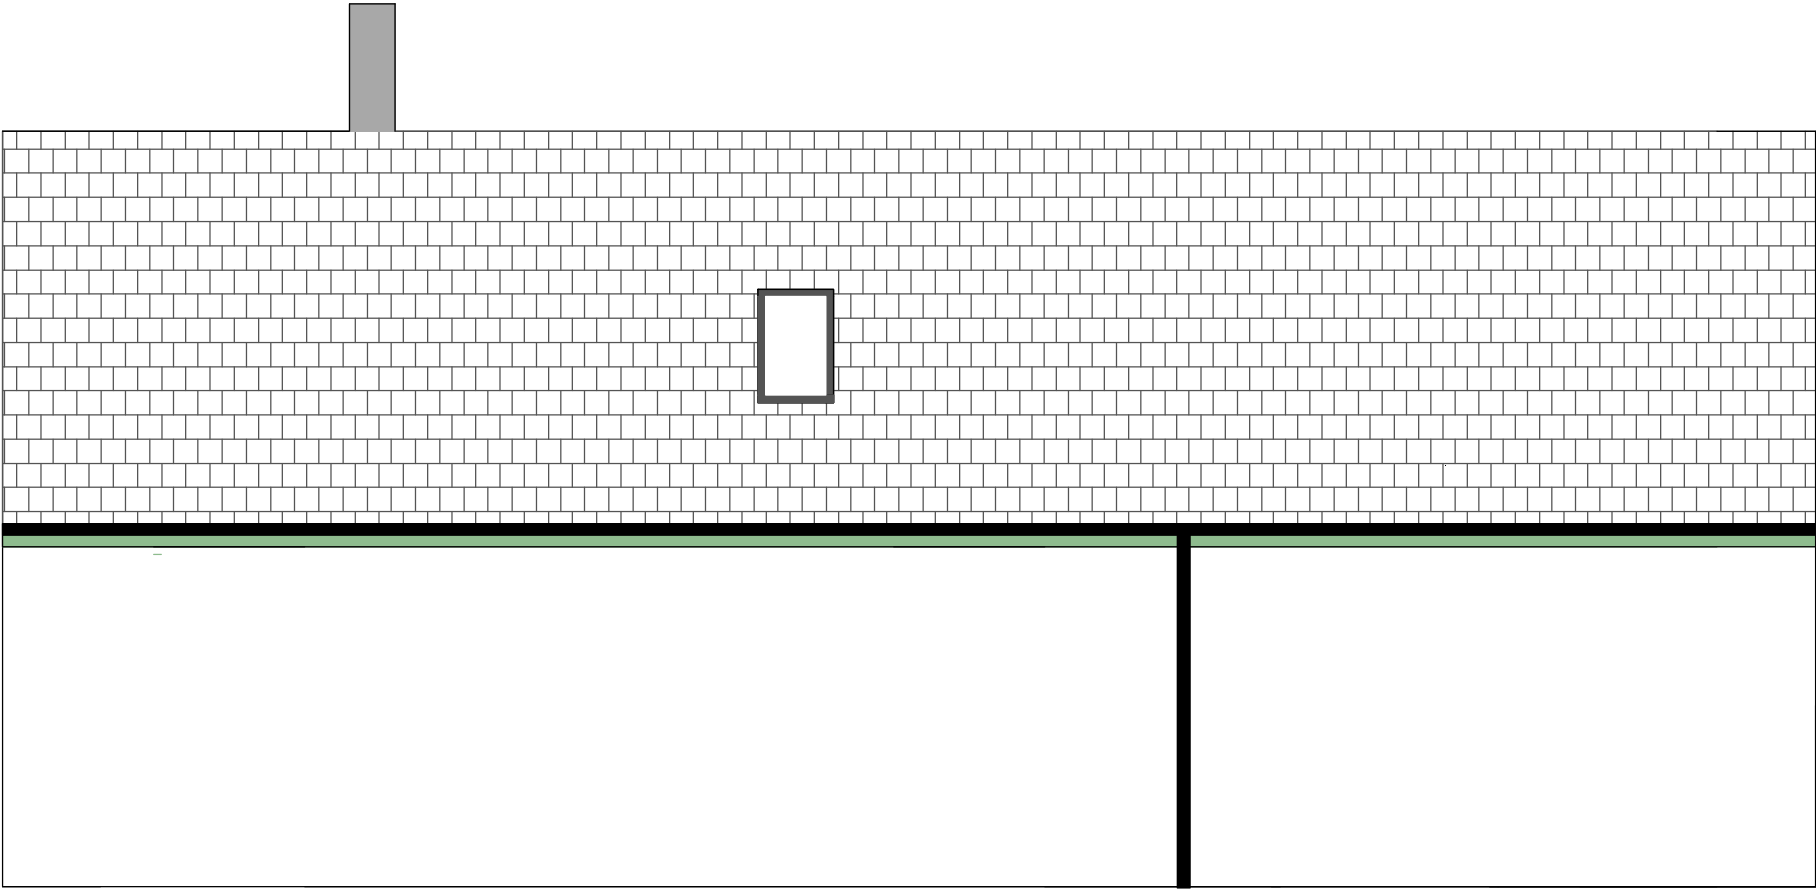


Proposed Elevation
East Elevation
1:50 @A4
01/04/2022
Ref: 153

Jonathan Edwards
Bryn Adda
Pen y Bryn
Wrexham
LL14 1UA

RAL 7038
"Agate grey"


Flue for log burner

Vertical timber cladding
on gable ends

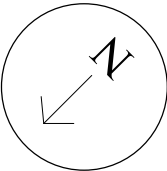

Proposed Elevation
South Elevation
1:50 @A4
01/04/2022
Ref: 151



Jonathan Edwards
Bryn Adda
Pen y Bryn
Wrexham
LL14 1UA

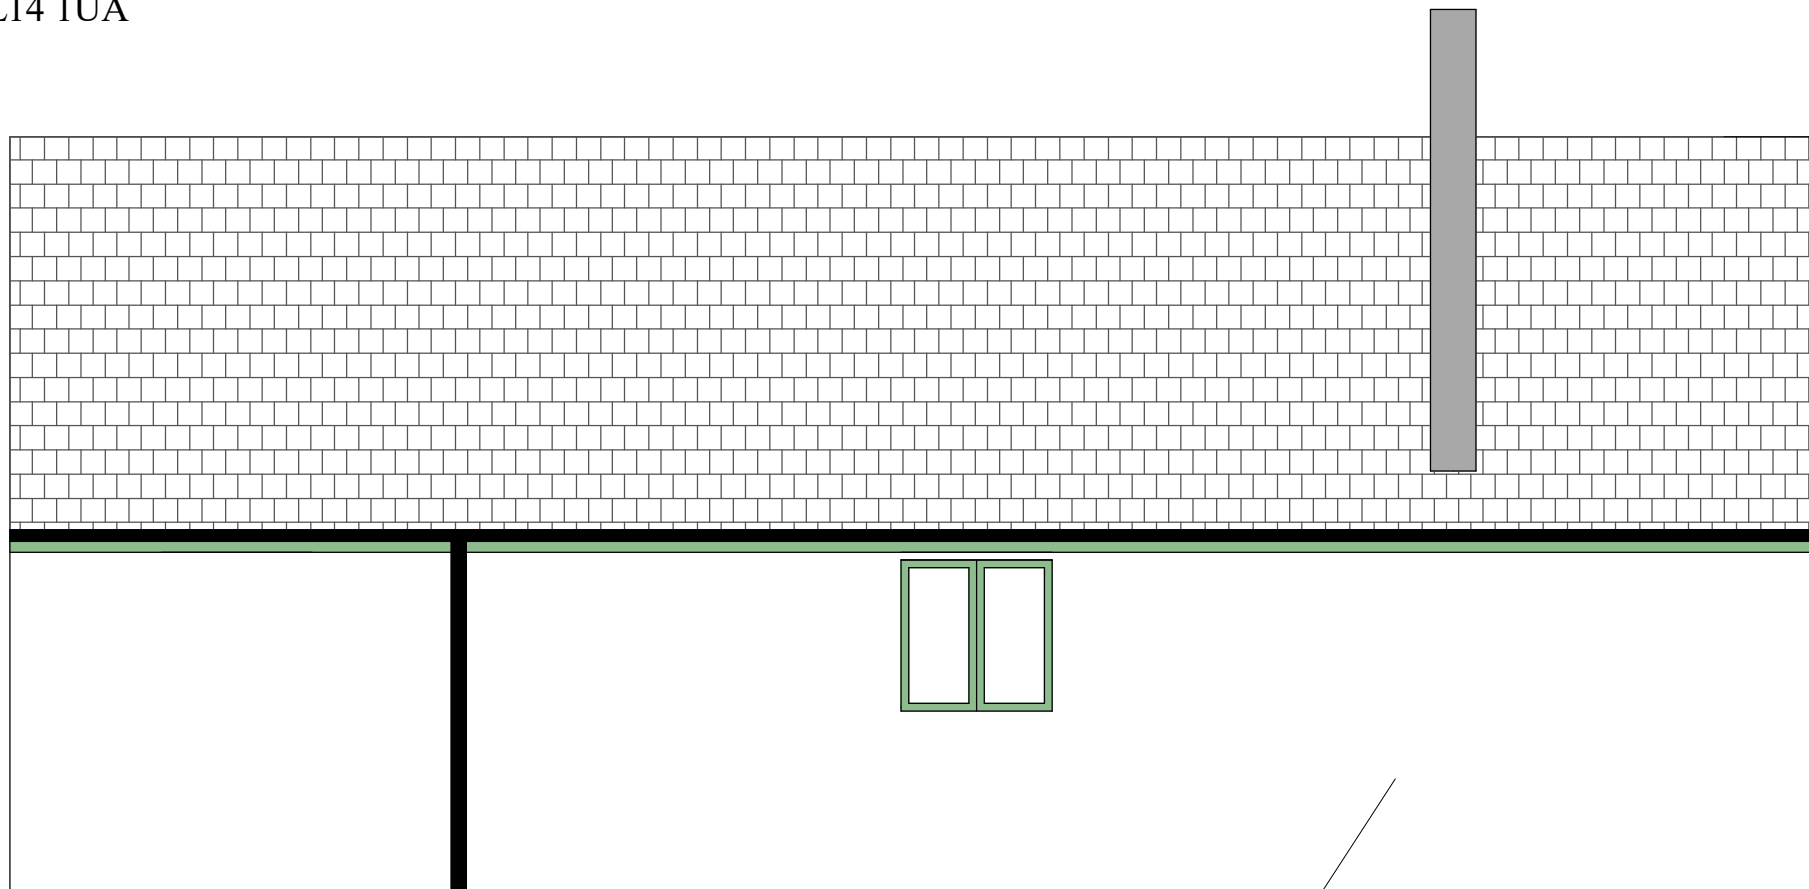

K rend white finish



Proposed Elevation
West Elevation
1:50 @A4
01/04/2022
Ref: 152

Jonathan Edwards
Bryn Adda
Pen y Bryn
Wrexham
LL14 1UA

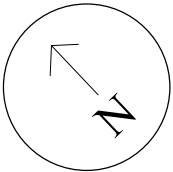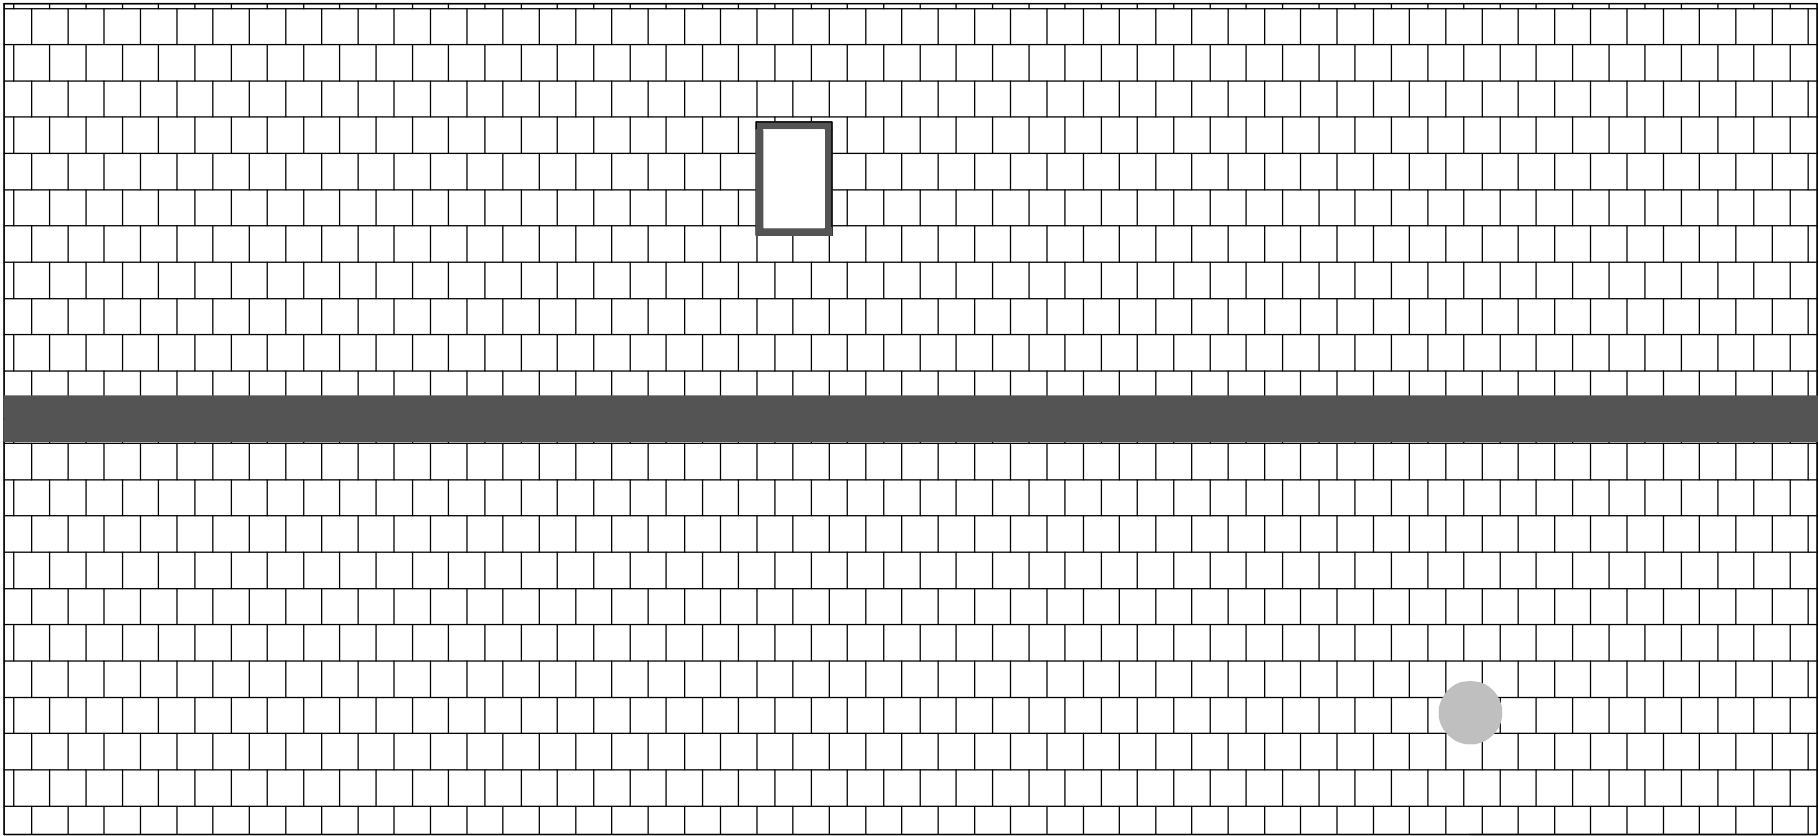



Proposed Elevation
Plan view Elevation
1:50 @A4
01/04/2022
Ref: 157

Jonathan Edwards
Bryn Adda
Pen y Bryn
Wrexham
LL14 1UA

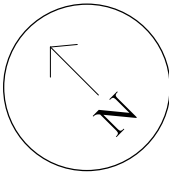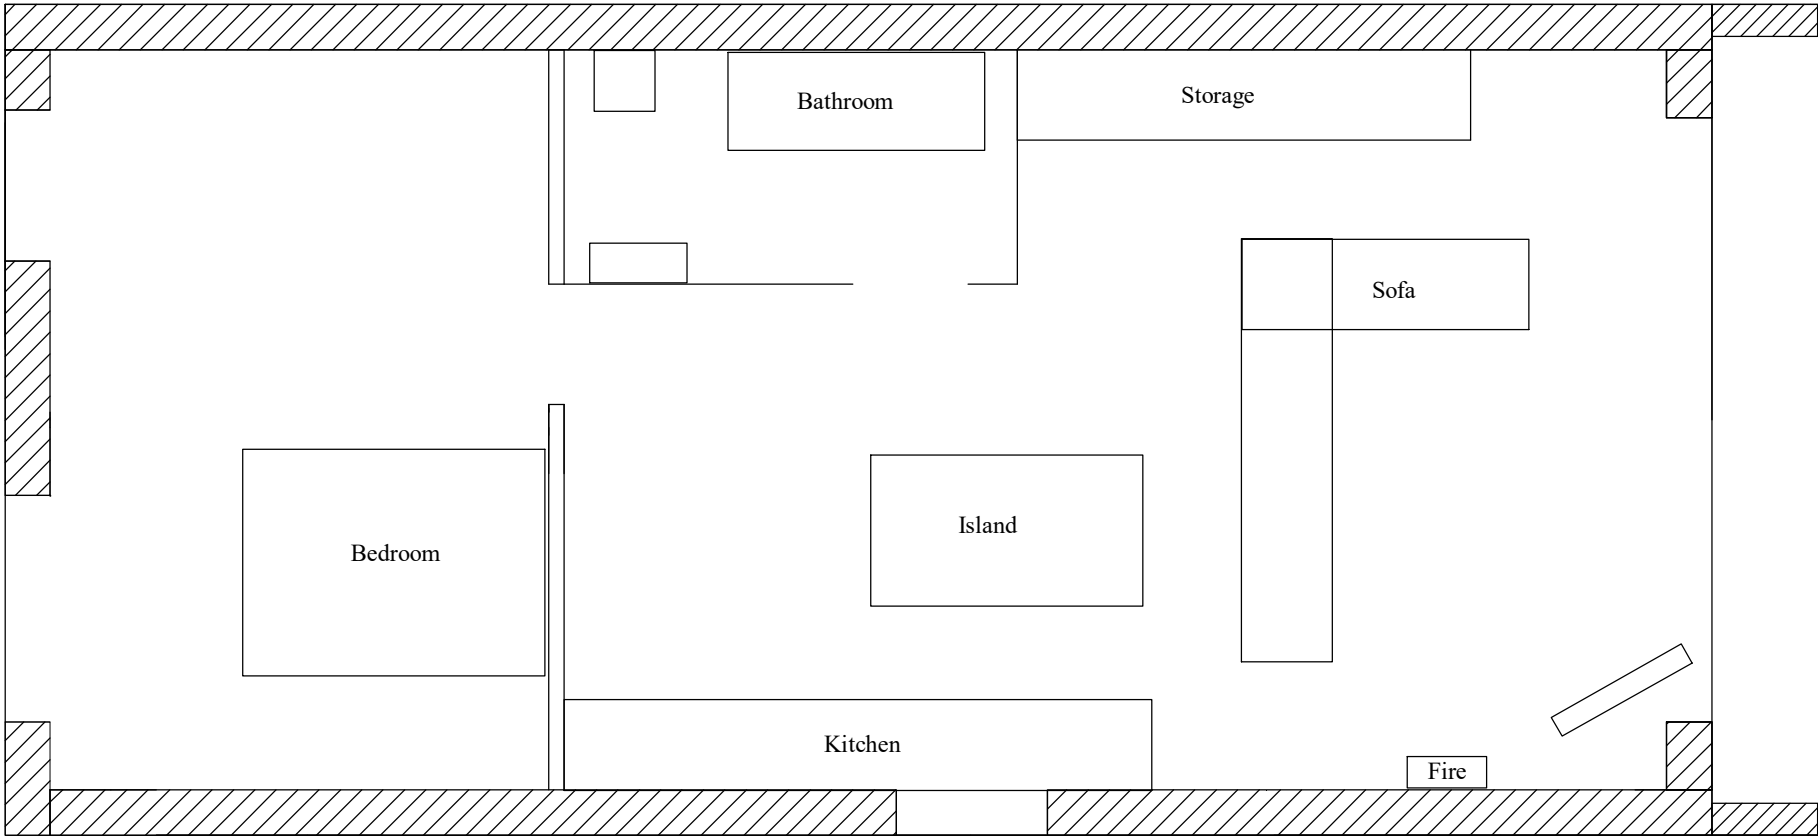



Proposed Elevation
Floor plan
1:50 @A4
01/04/2022
Ref: 154

Jonathan Edwards
Bryn Adda
Pen y Bryn
Wrexham
LL14 1UA

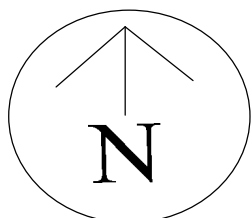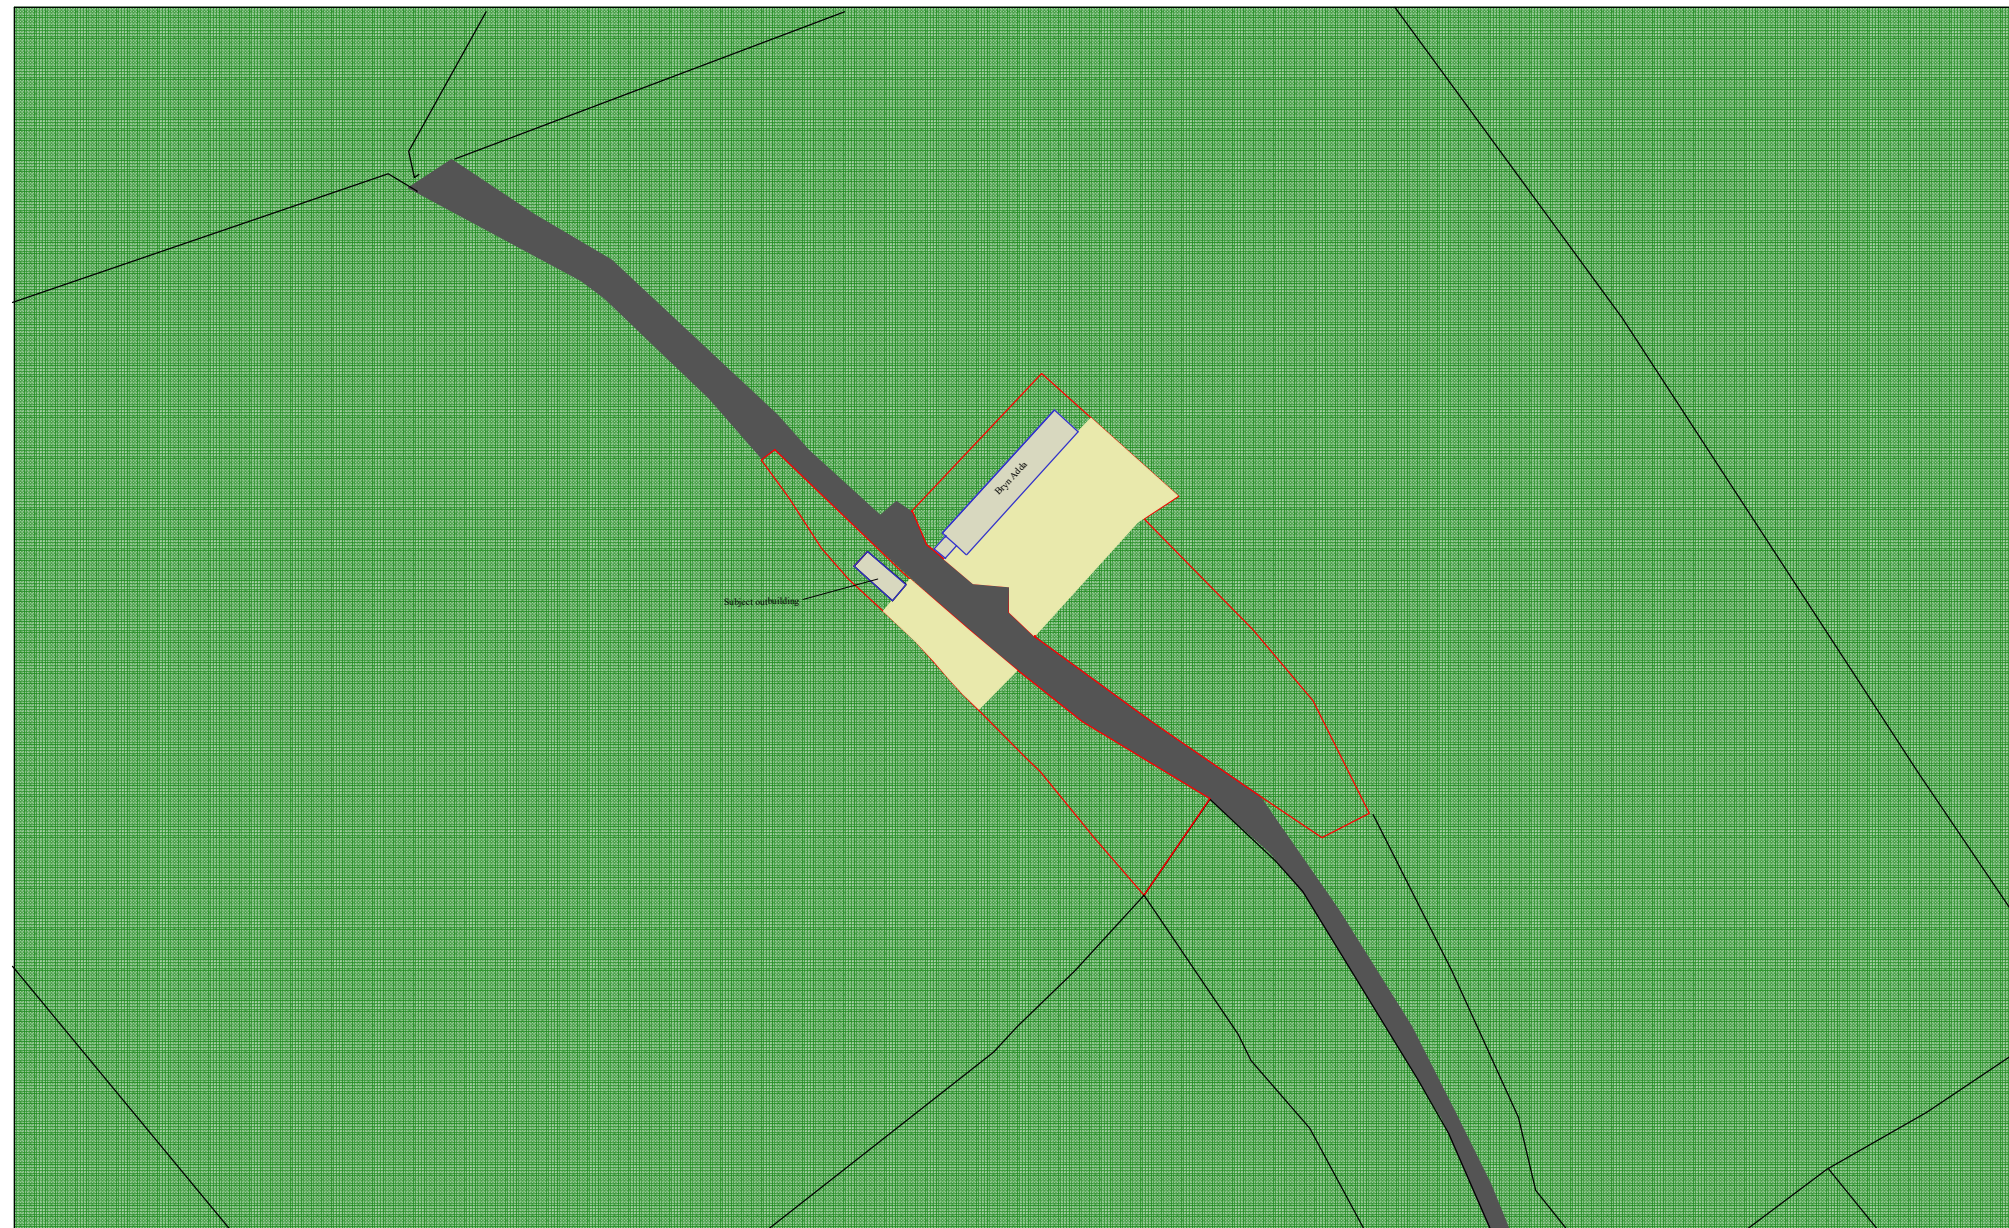



Proposed Elevation
Site plan
1:11250 @A3
01/04/2022
Ref: 155

Jonathan Edwards
Bryn Adda
Pen y Bryn
Wrexham
LL14 1UA

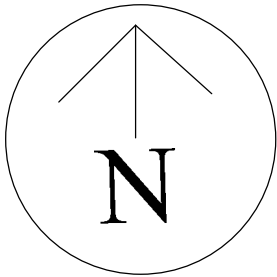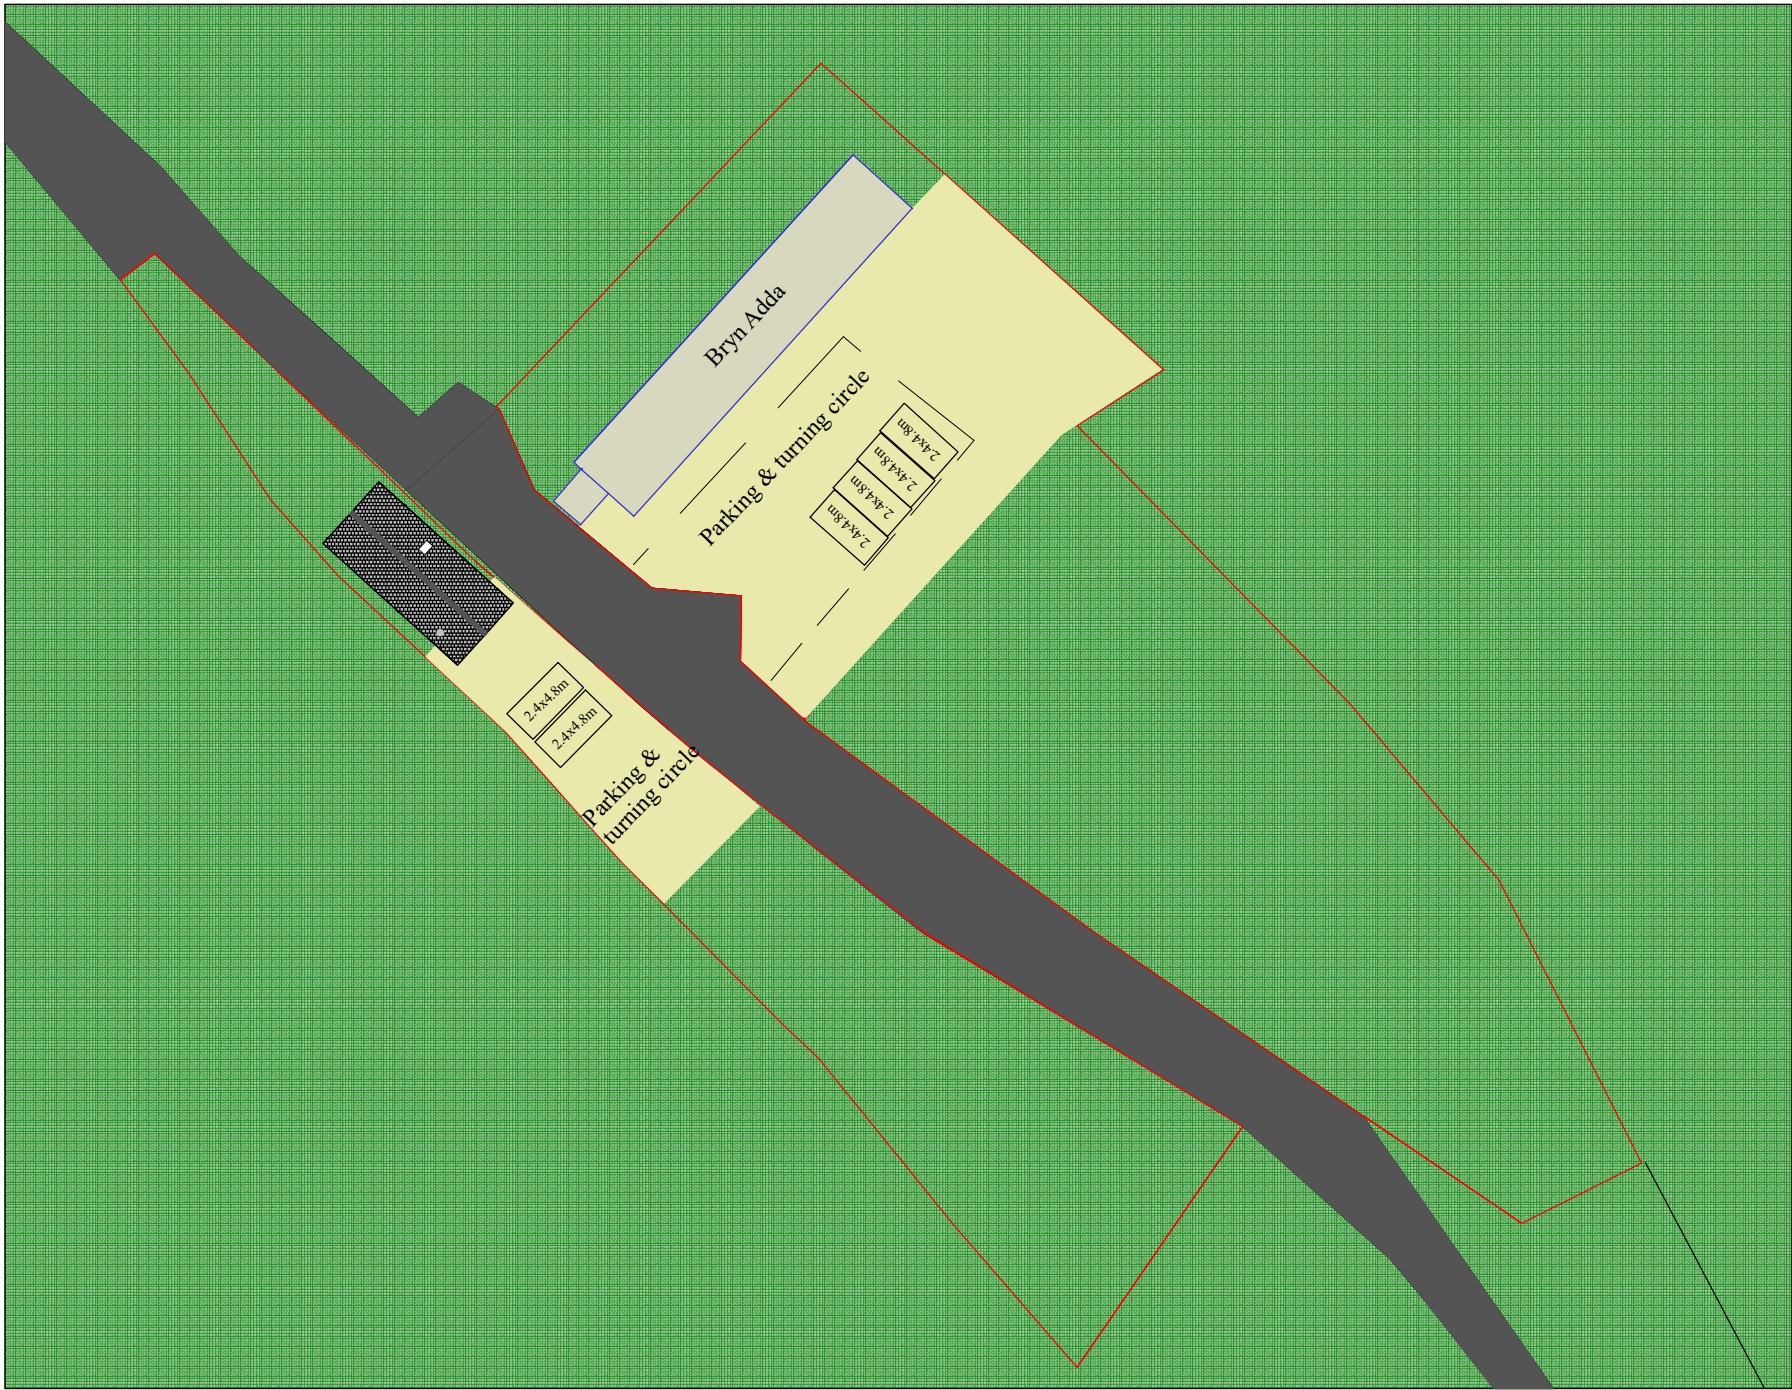

Proposed Elevation
Parking & Turning
1:500 @A3
01/04/2022
Ref: 159

Jonathan Edwards
Bryn Adda
Pen y Bryn
Wrexham
LL14 1UA

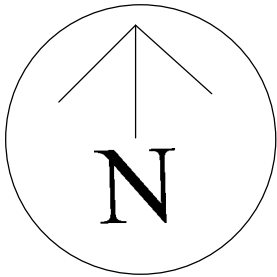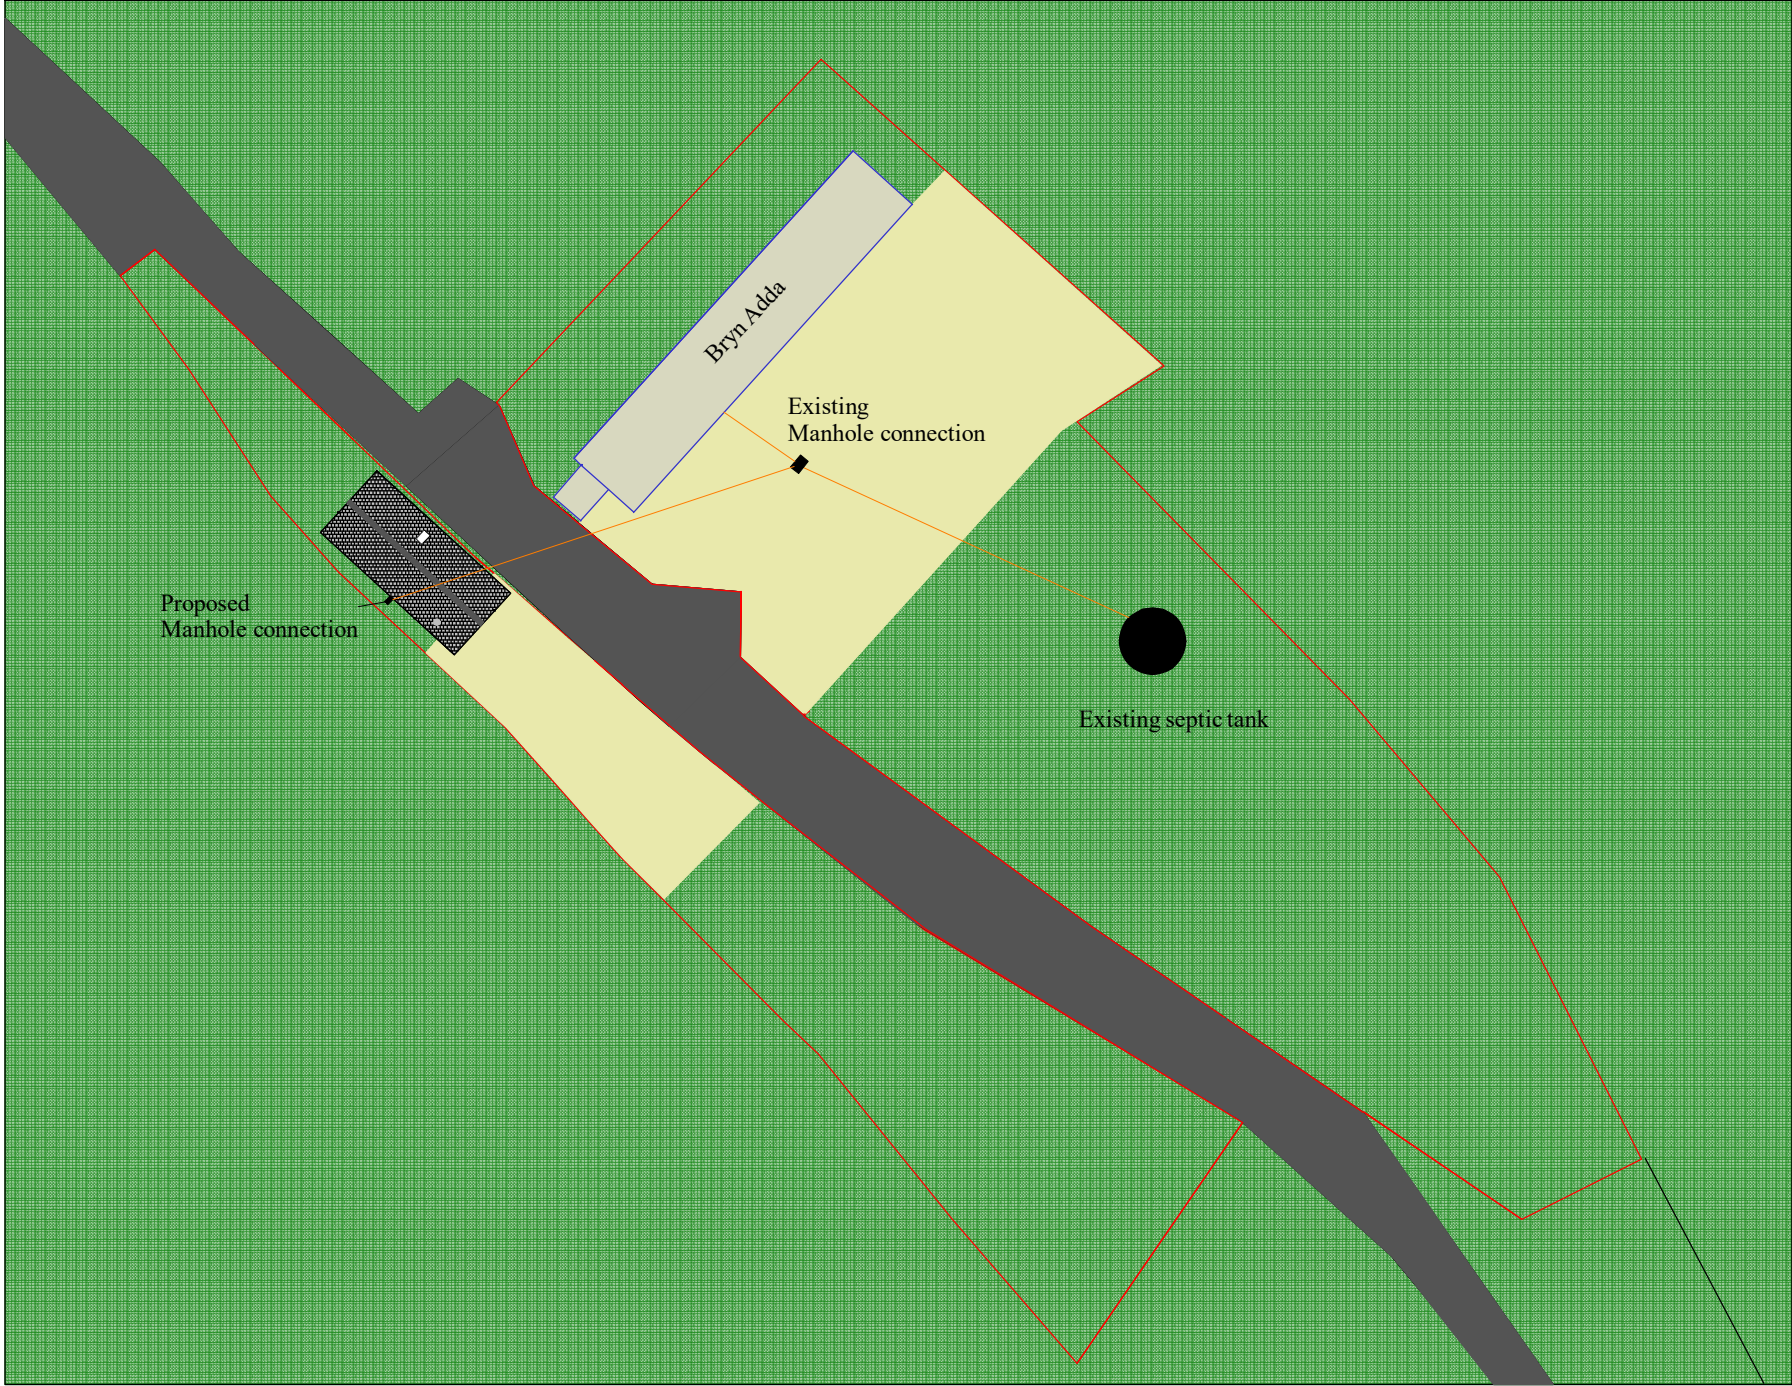

Proposed Elevation
Drainage drawing
1:500 @A3
01/04/2022
Ref: 158