



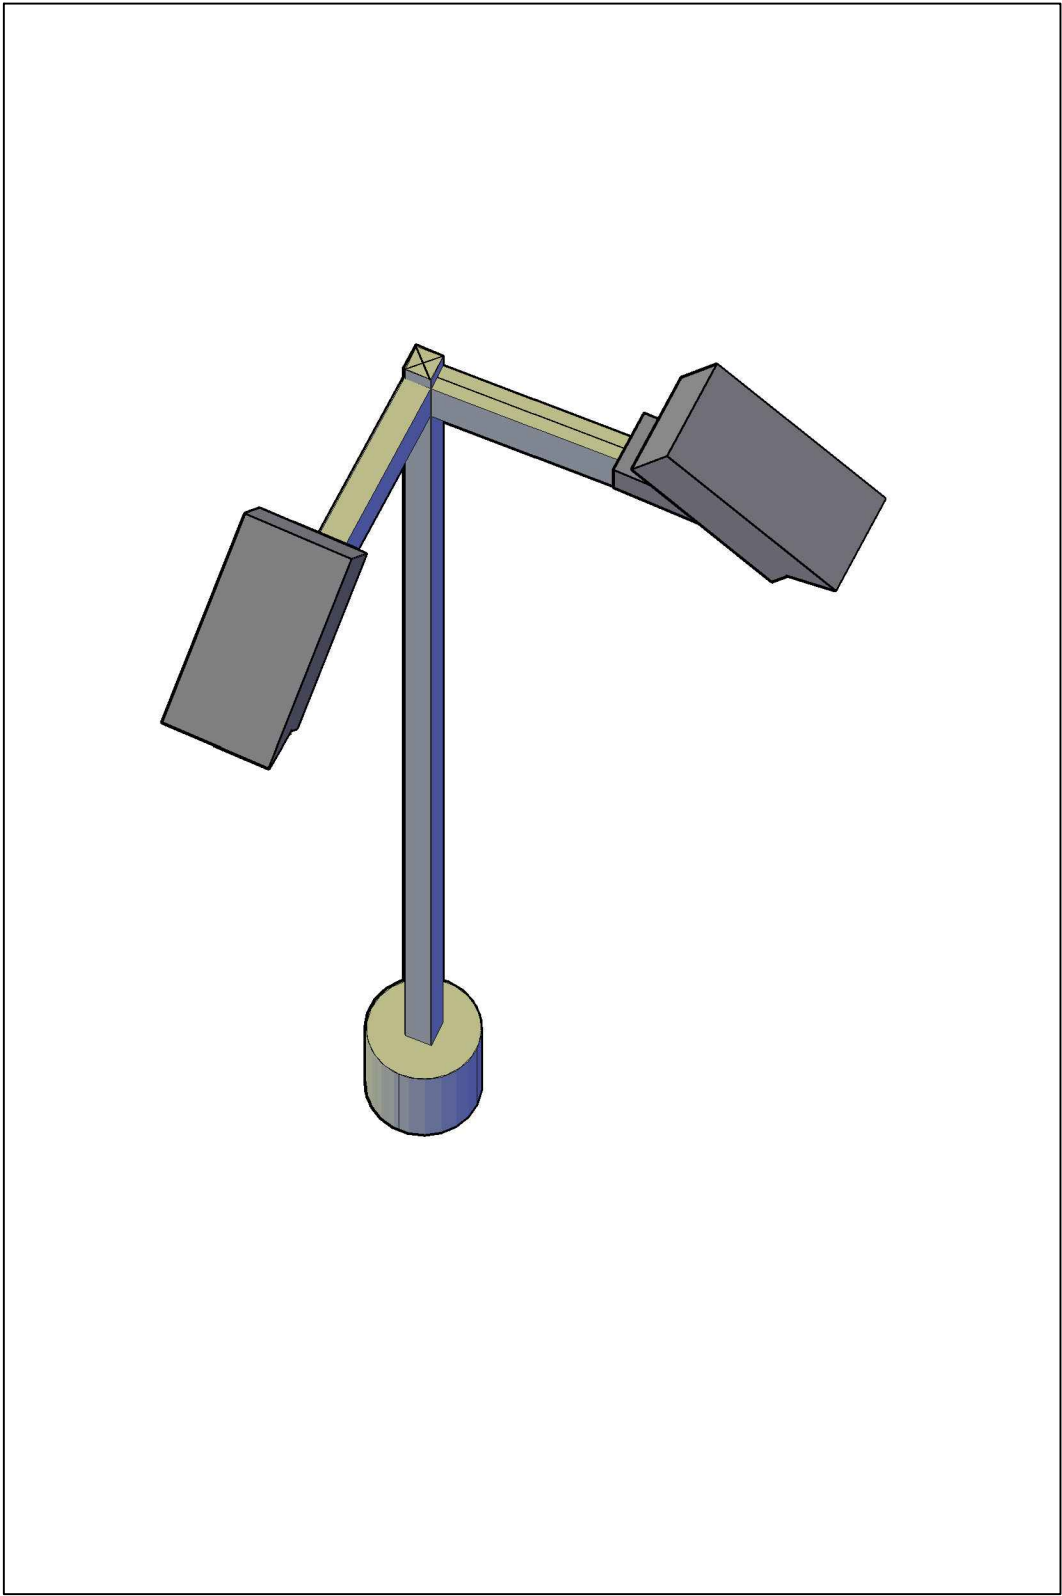

**Finishes To Be Confirmed
And Agreed With LPA**

A	08-06-20	NC	Planning Issue	
Rev	Date	By	Details	Apr'd

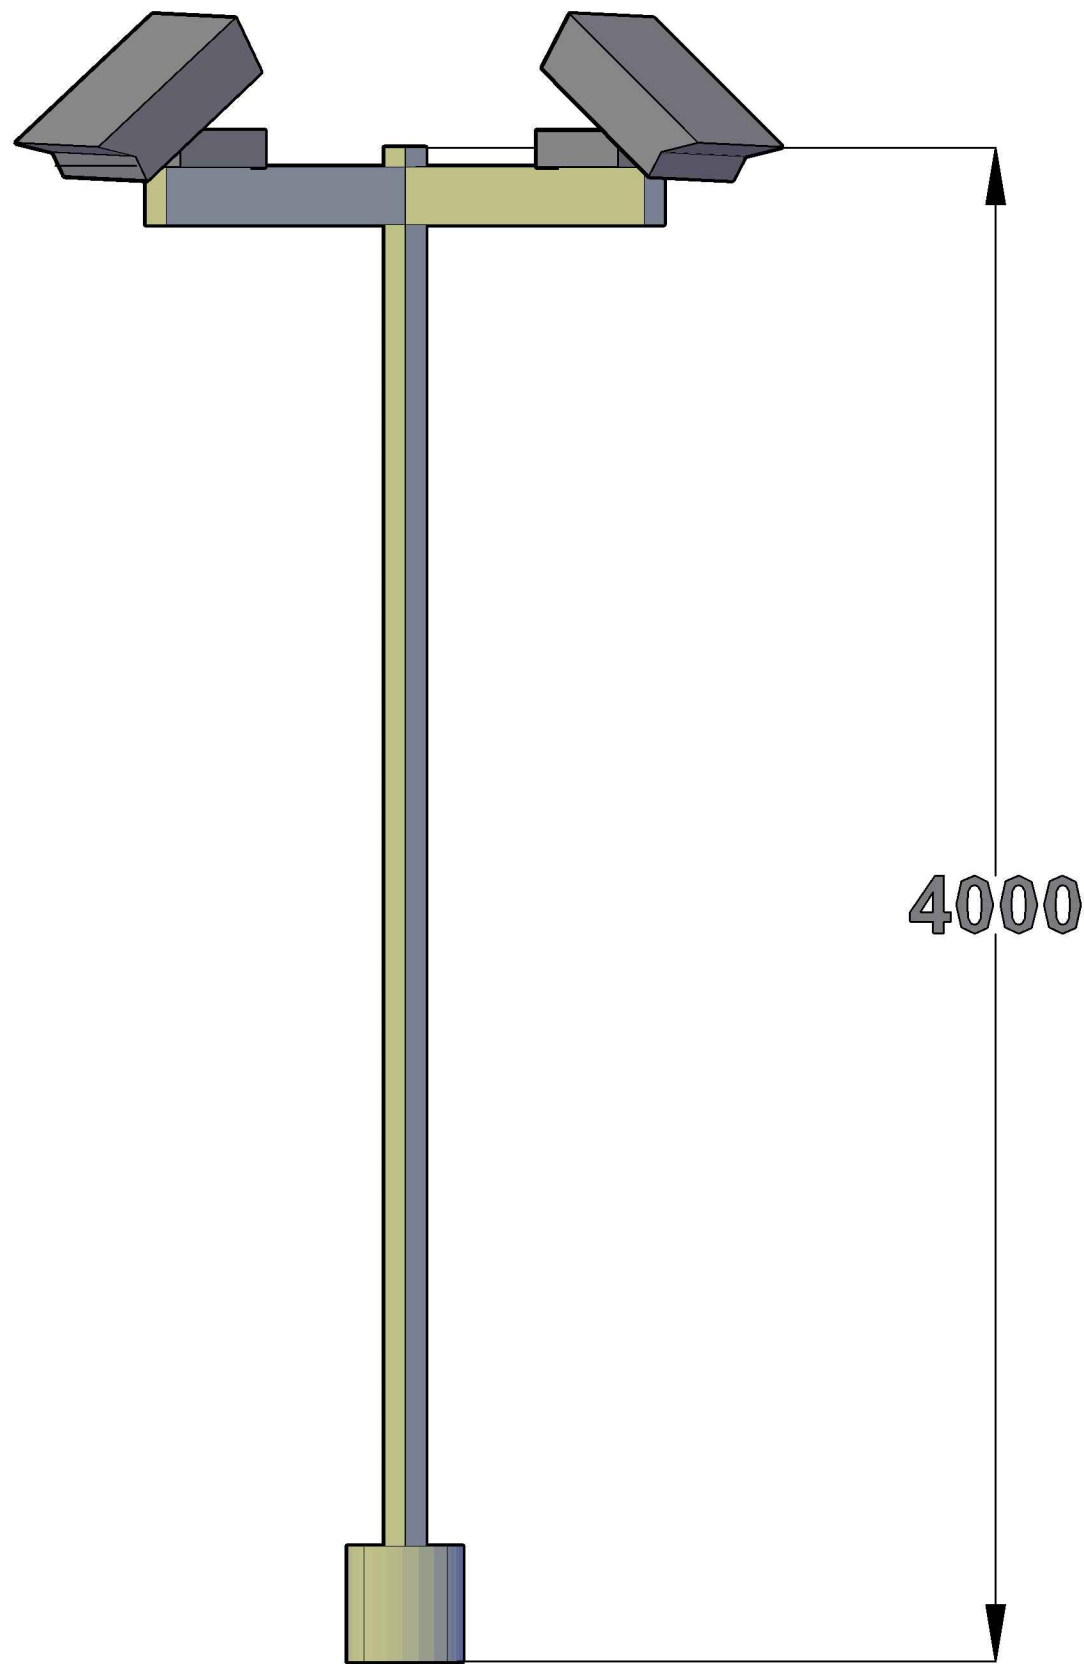

PROJECT		Bridge Road North
CLIENT		St. Land Holdings
TITLE		CCTV DETAILS
Scale	1:20	Drg. No. SLH-01-011
Size	A3	