



Tim Pluves
Blaenau Uchaf
Froncysyllte
Nr Llangollen
LL20 7RY

07714695205

East Elevatiom

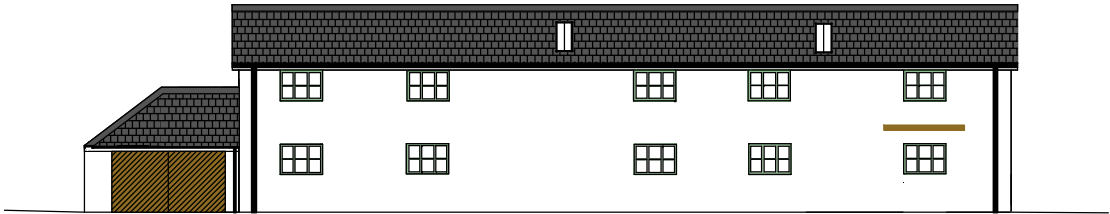


North Elevatiom

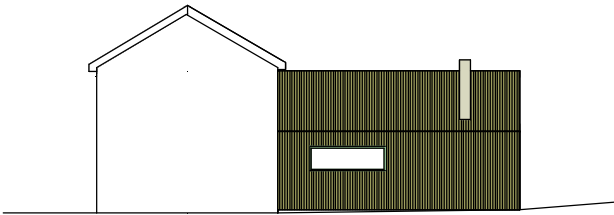


West Elevatiom




South Elevatiom

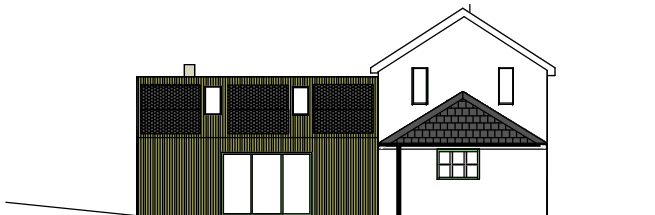


Plan view

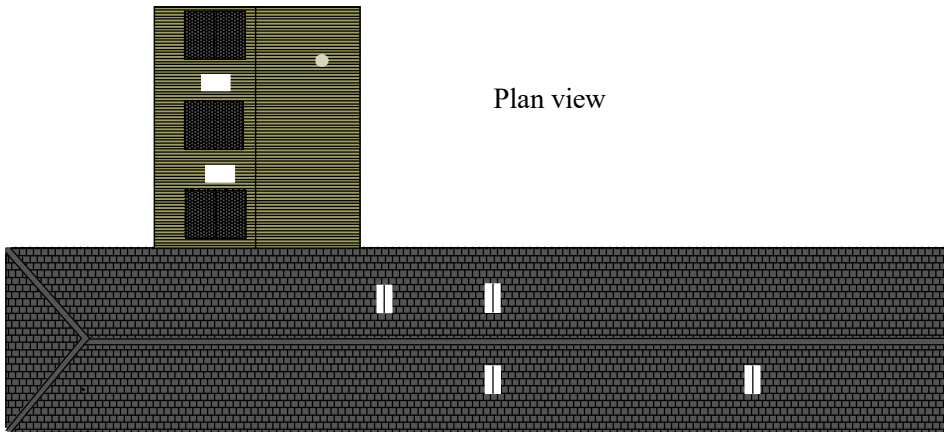


Ground floorplan

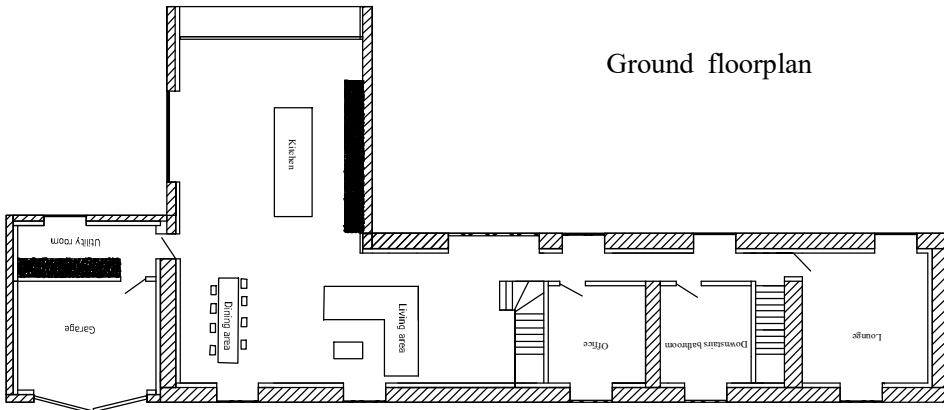

Block plan

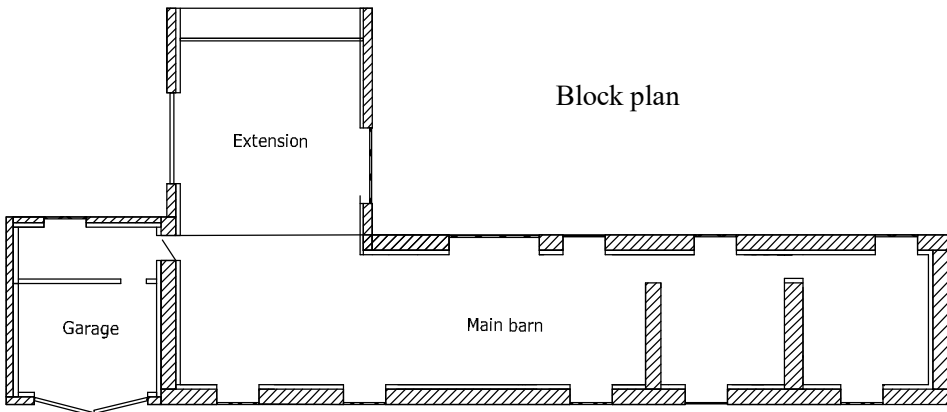



First floor floorplan

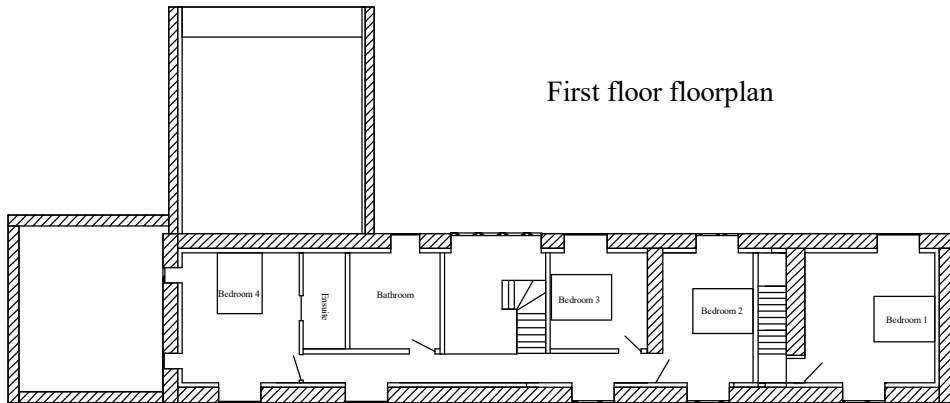

Proposed elevation
1:250 @A3
14/03/2022
Ref : 1065

Tim Pluves
Blaenau Uchaf
Froncysyllte
Nr Llangollen
LL20 7RY


07714695205

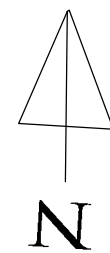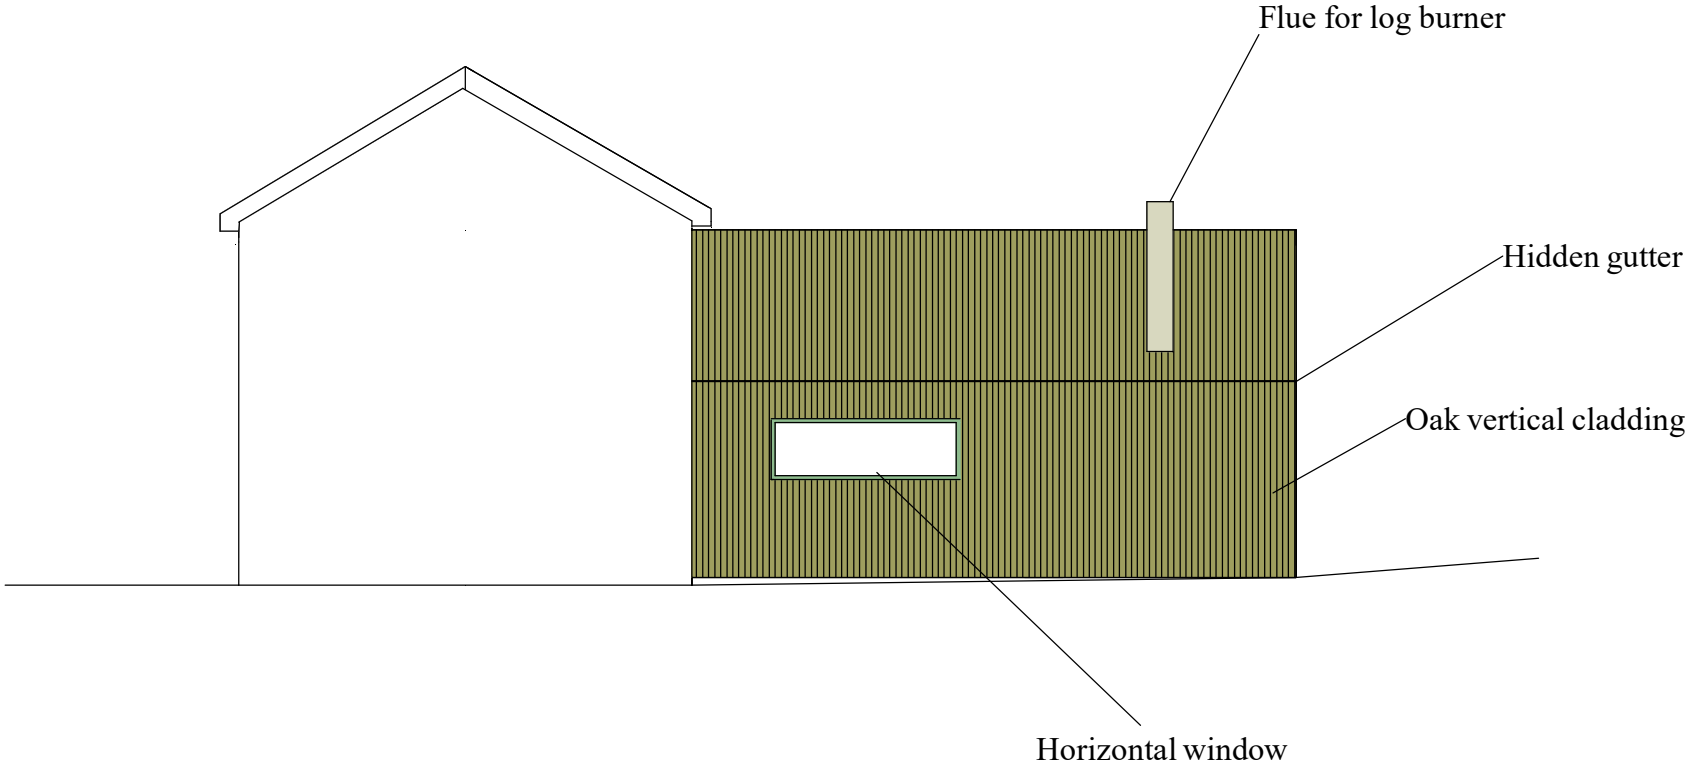

Proposed
North elevation
1:100 @A3
14/03/2022
Ref : 1060

Tim Pluves
Blaenau Uchaf
Froncysyllte
Nr Llangollen
LL20 7RY



07714695205

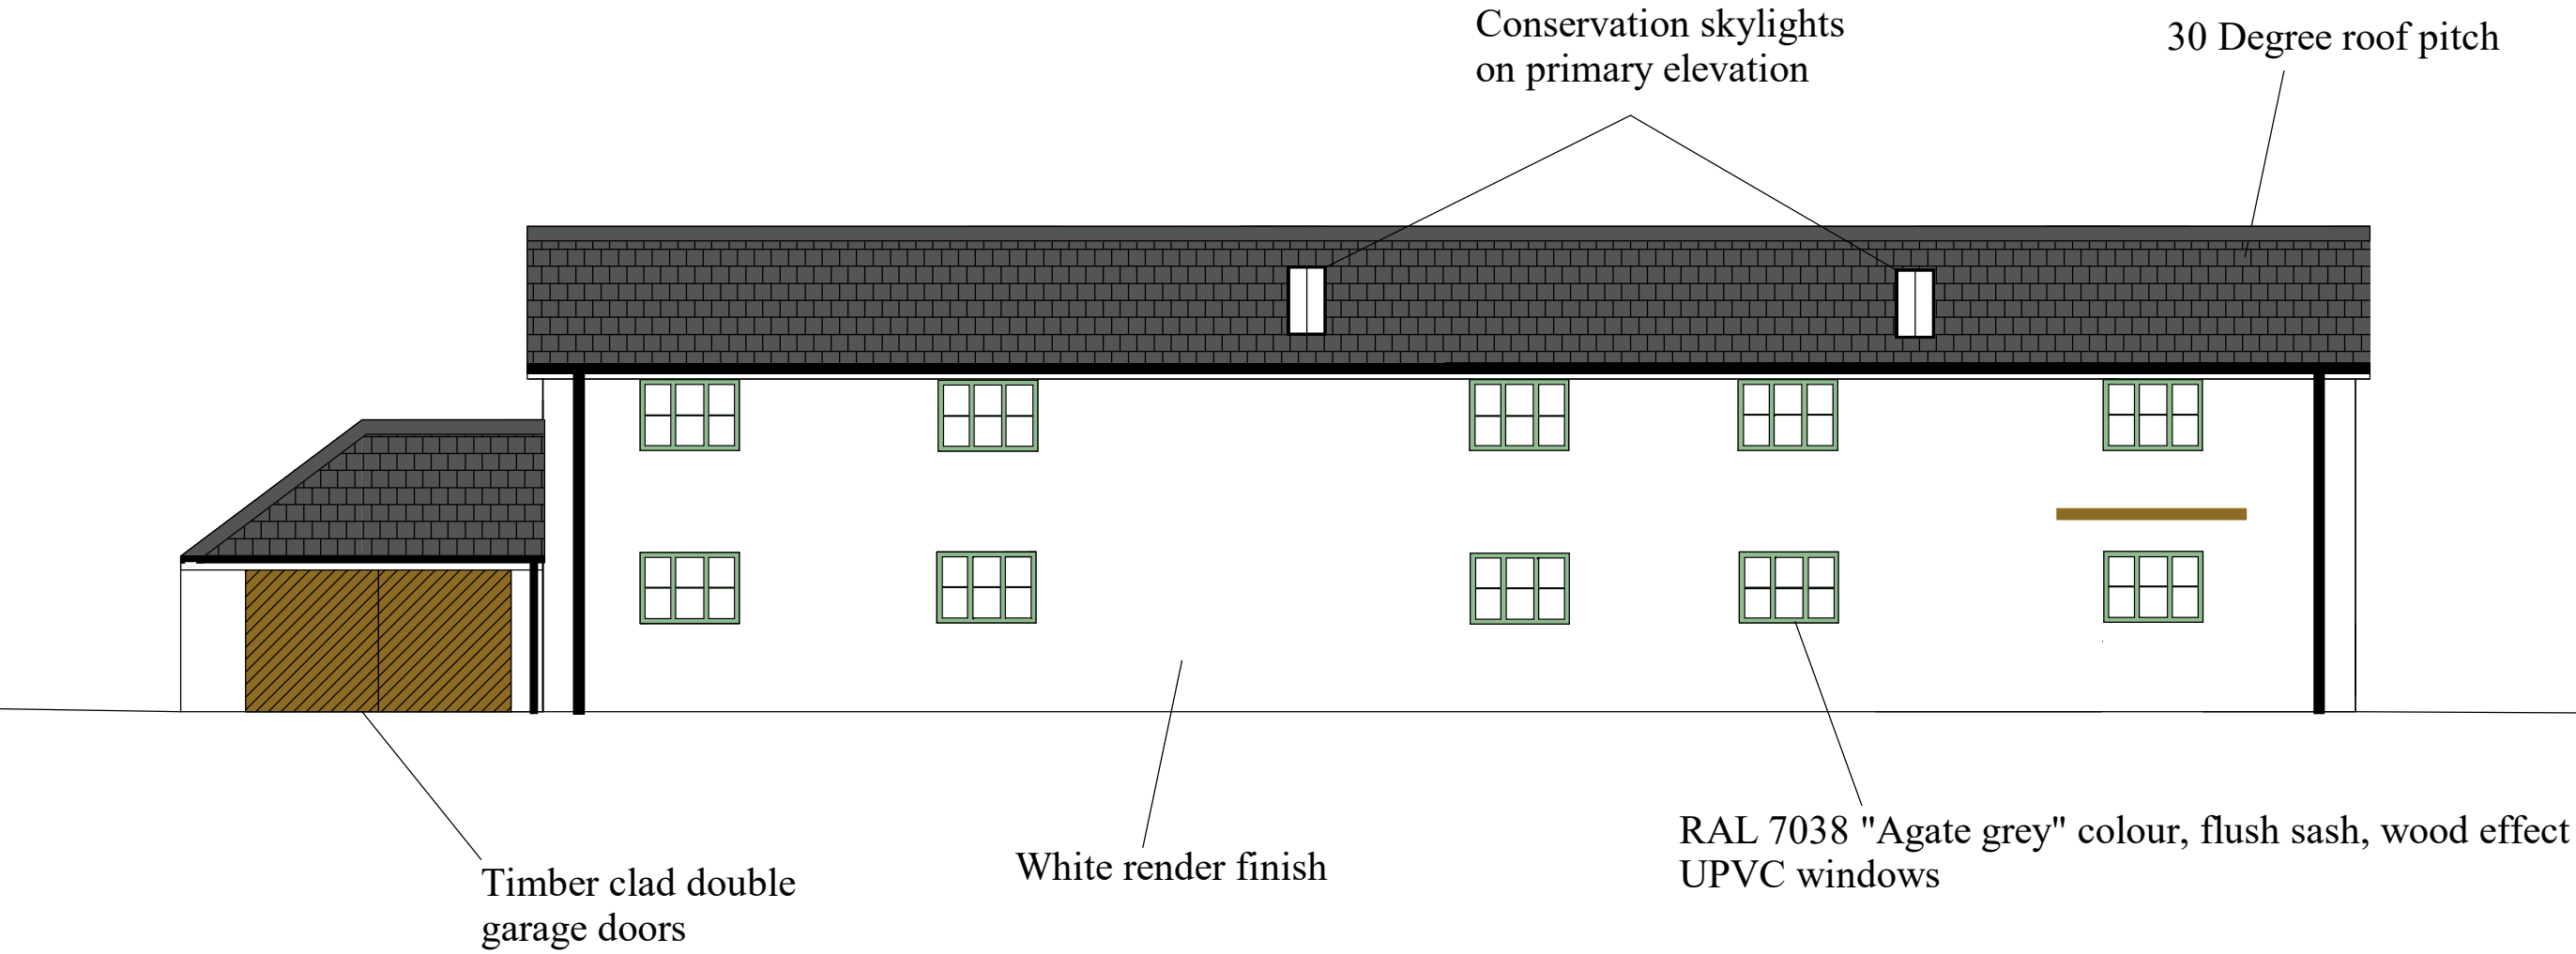

Proposed
East elevation
1:100 @A3
14/03/2022
Ref : 1058

Tim Pluves
Blaenau Uchaf
Froncysyllte
Nr Llangollen
LL20 7RY



07714695205

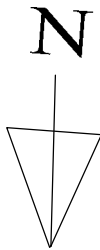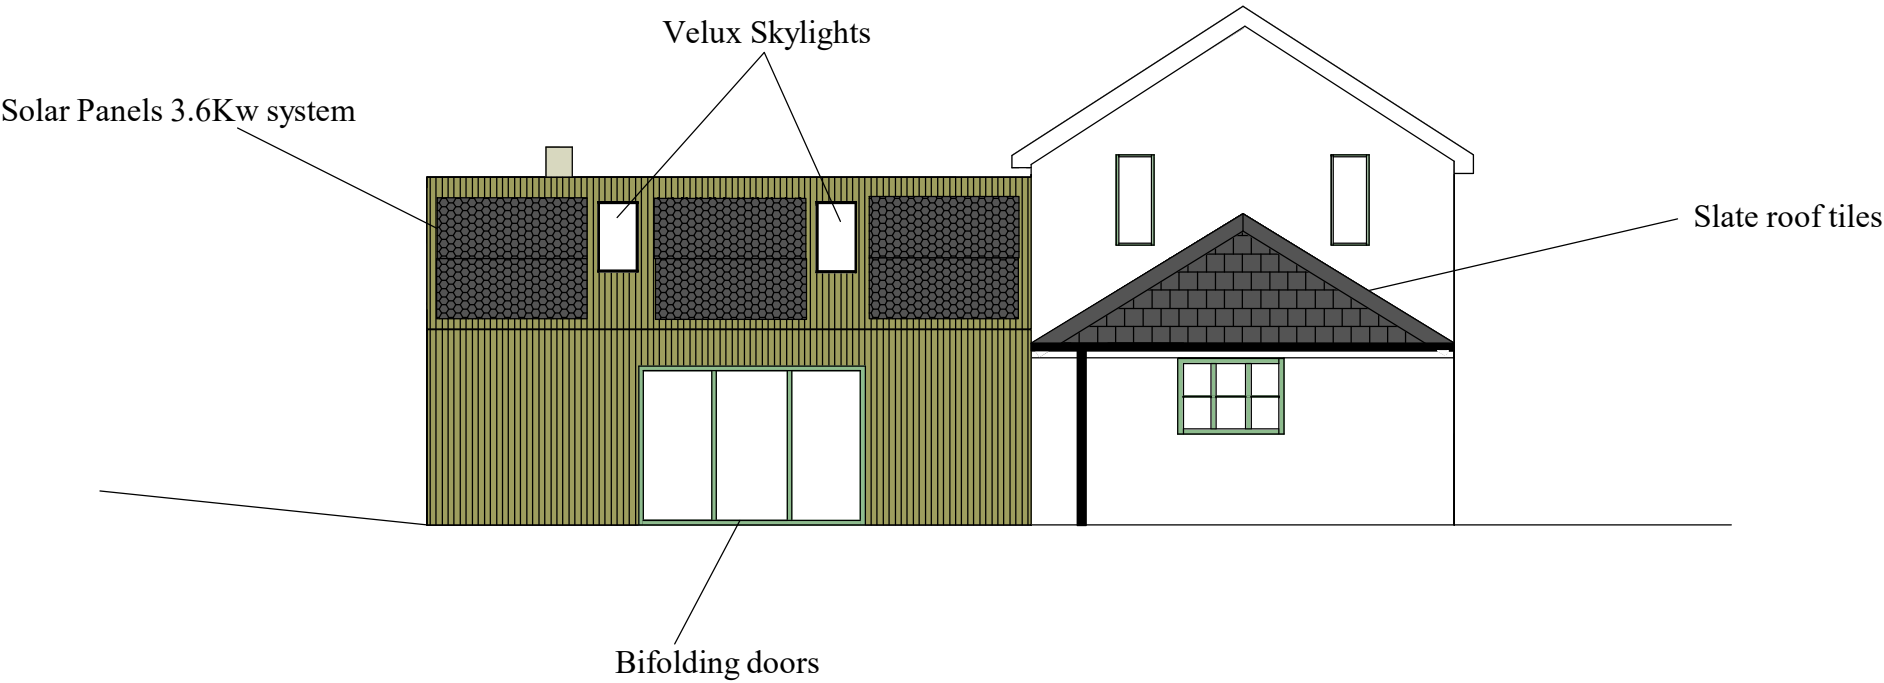

Proposed
South elevation
1:100 @A3
14/03/2022
Ref : 1061

Tim Pluves
Blaenau Uchaf
Froncysyllte
Nr Llangollen
LL20 7RY



07714695205

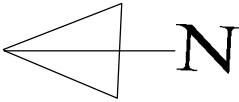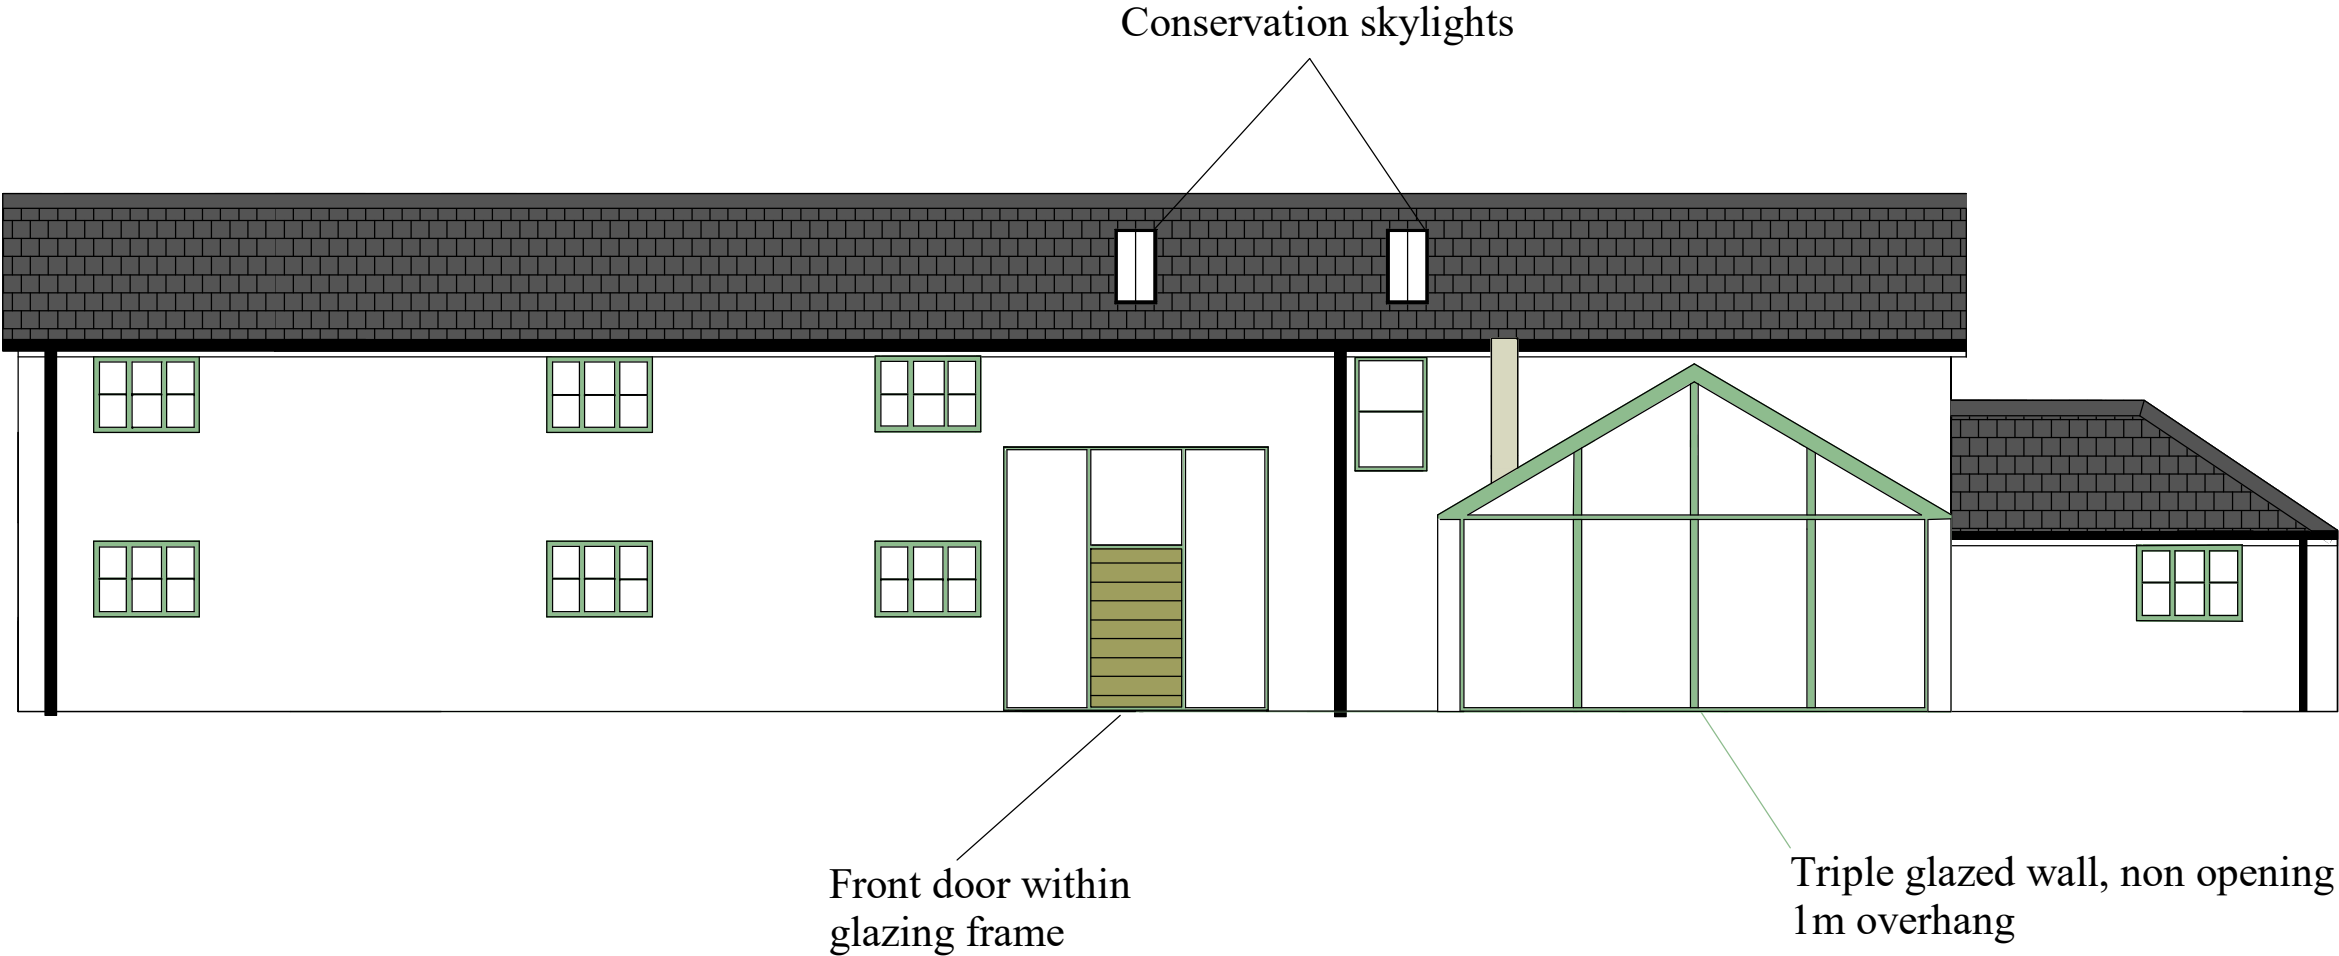

Proposed
West elevation
1:100 @A3
14/03/2022
Ref : 1059

Tim Pluves
Blaenau Uchaf
Froncysyllte
Nr Llangollen
LL20 7RY



07714695205

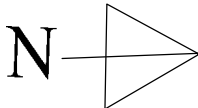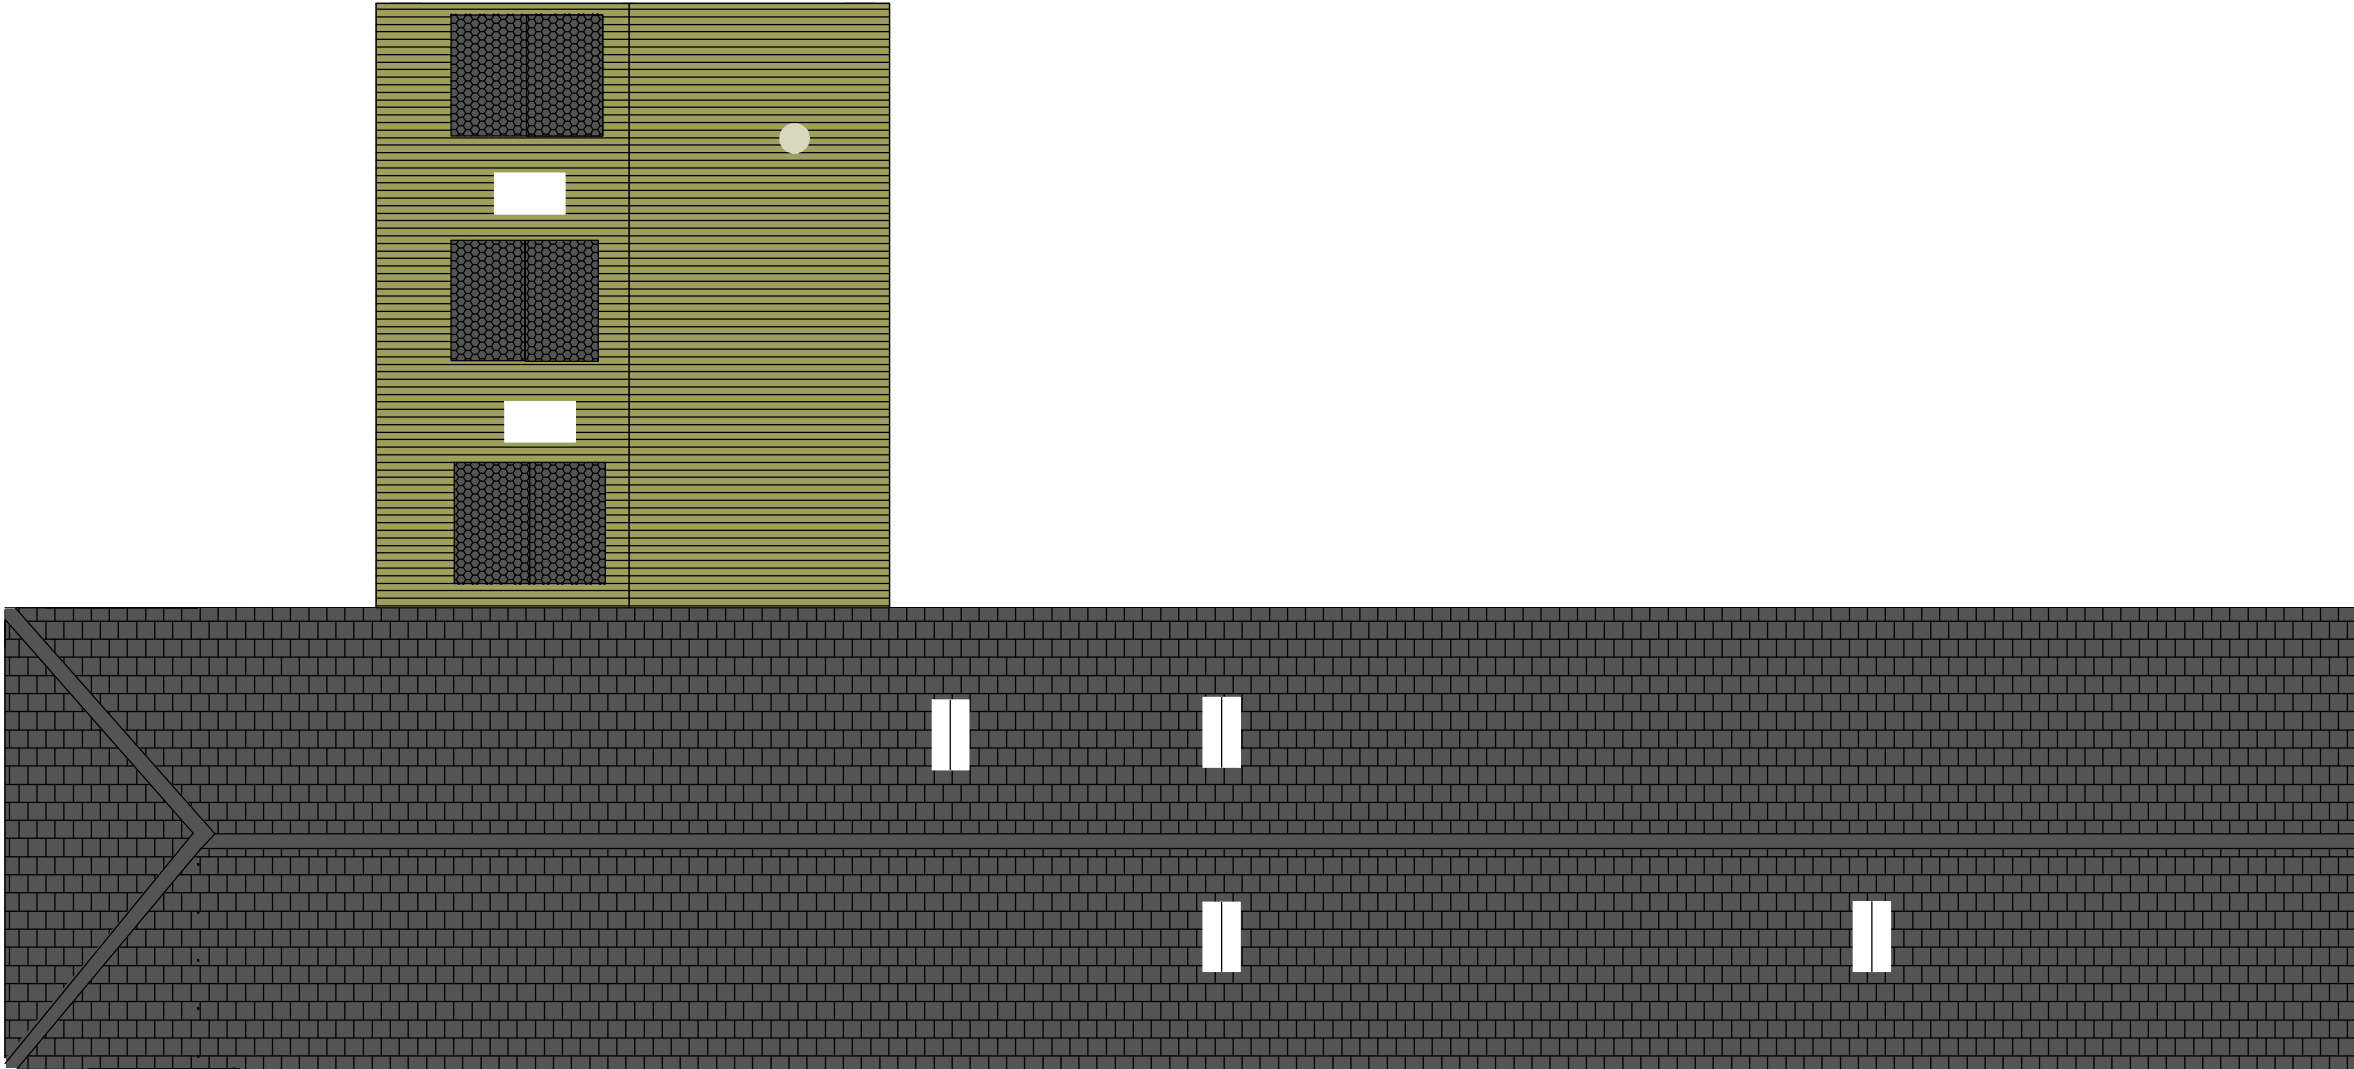

Proposed
Plan view elevation
1:100 @A3
14/03/2022
Ref : 1062

Tim Pluves
Blaenau Uchaf
Froncysyllte
Nr Llangollen
LL20 7RY



07714695205

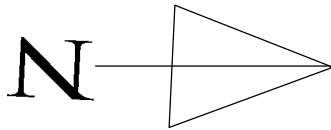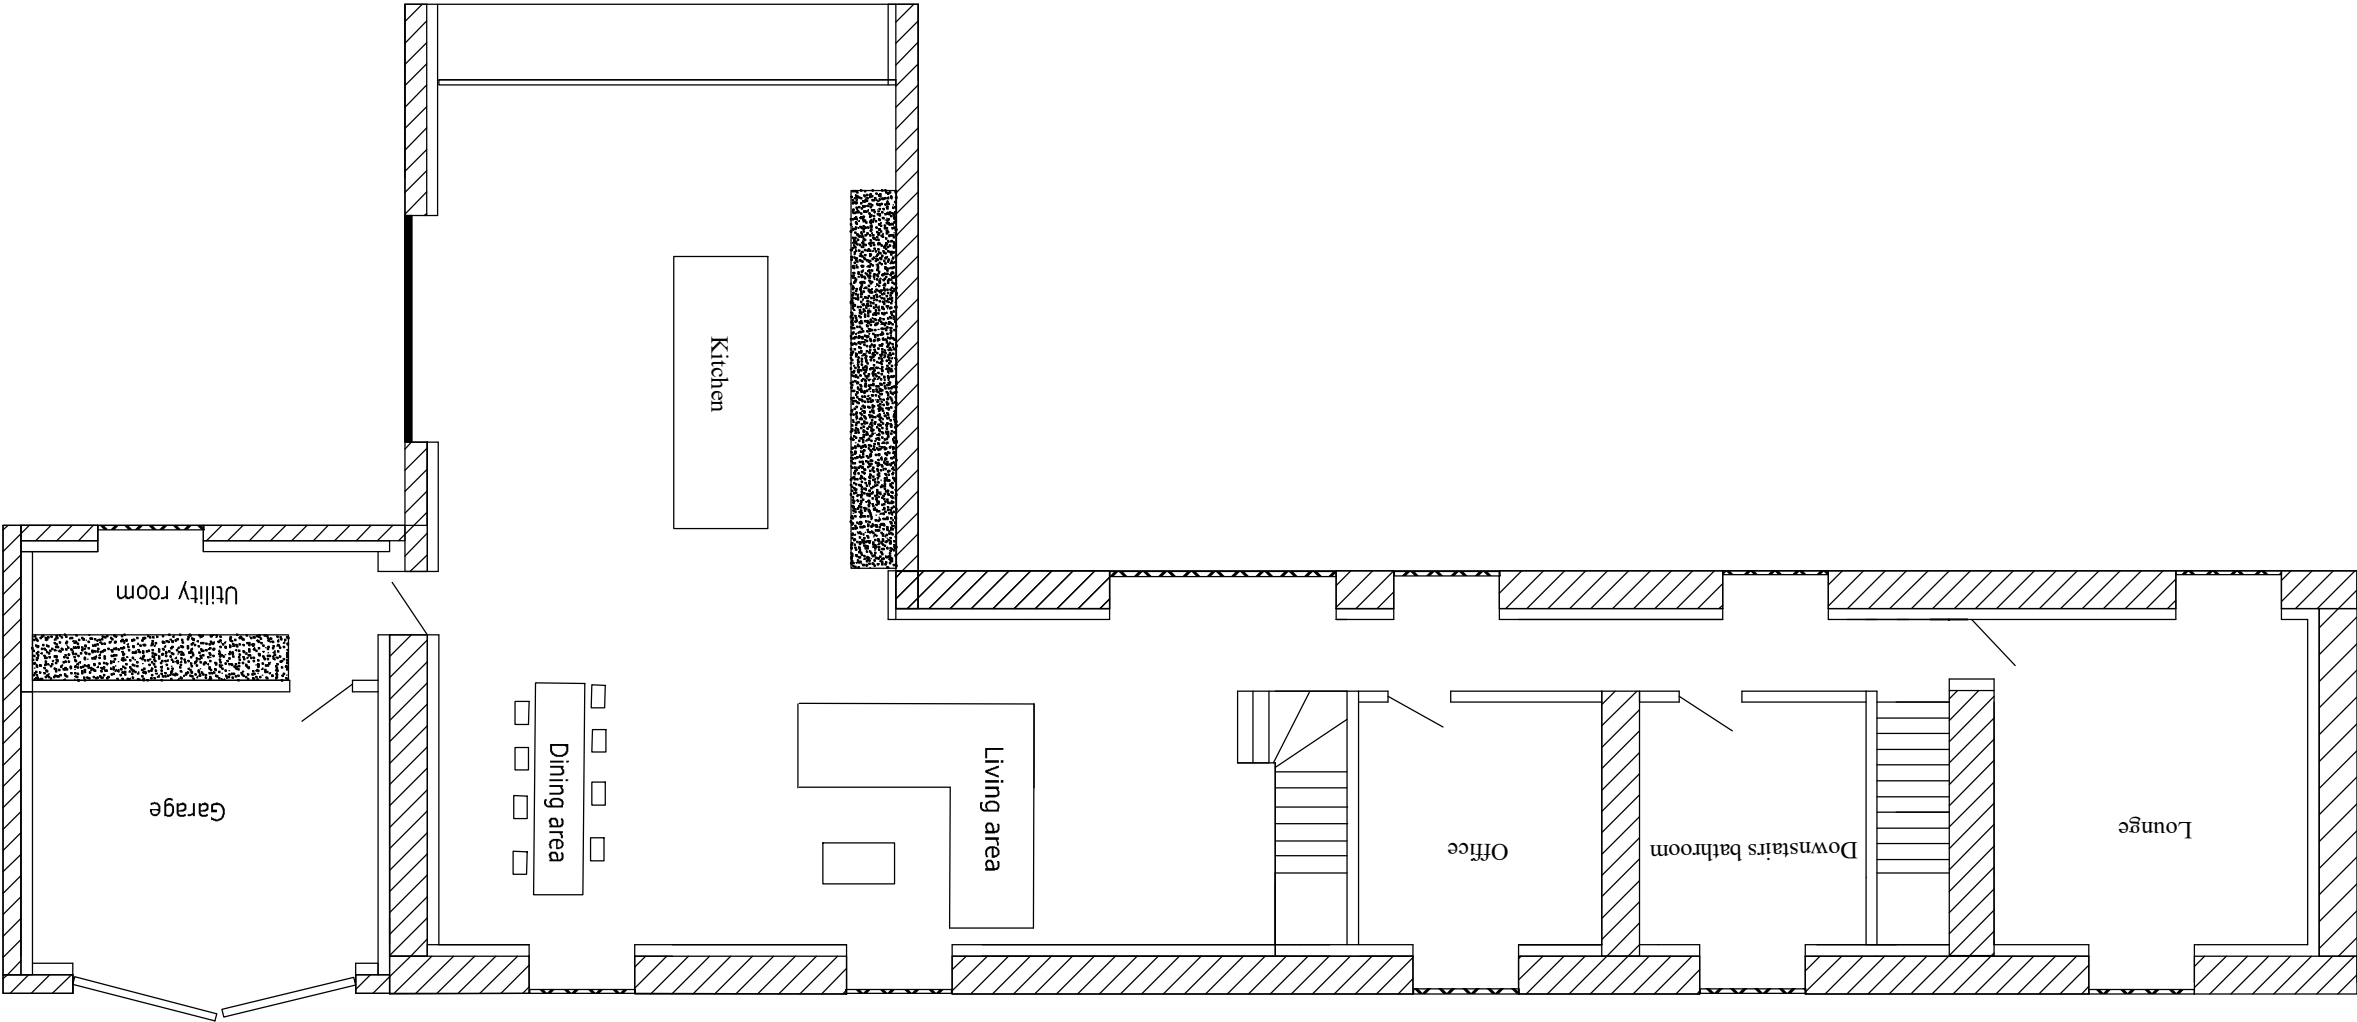

Ground floor plan
1:100 @A3
25/02/2022
Ref : 1056

Tim Pluves
Blaenau Uchaf
Froncysyllte
Nr Llangollen
LL20 7RY

07714695205

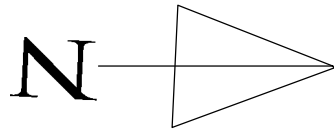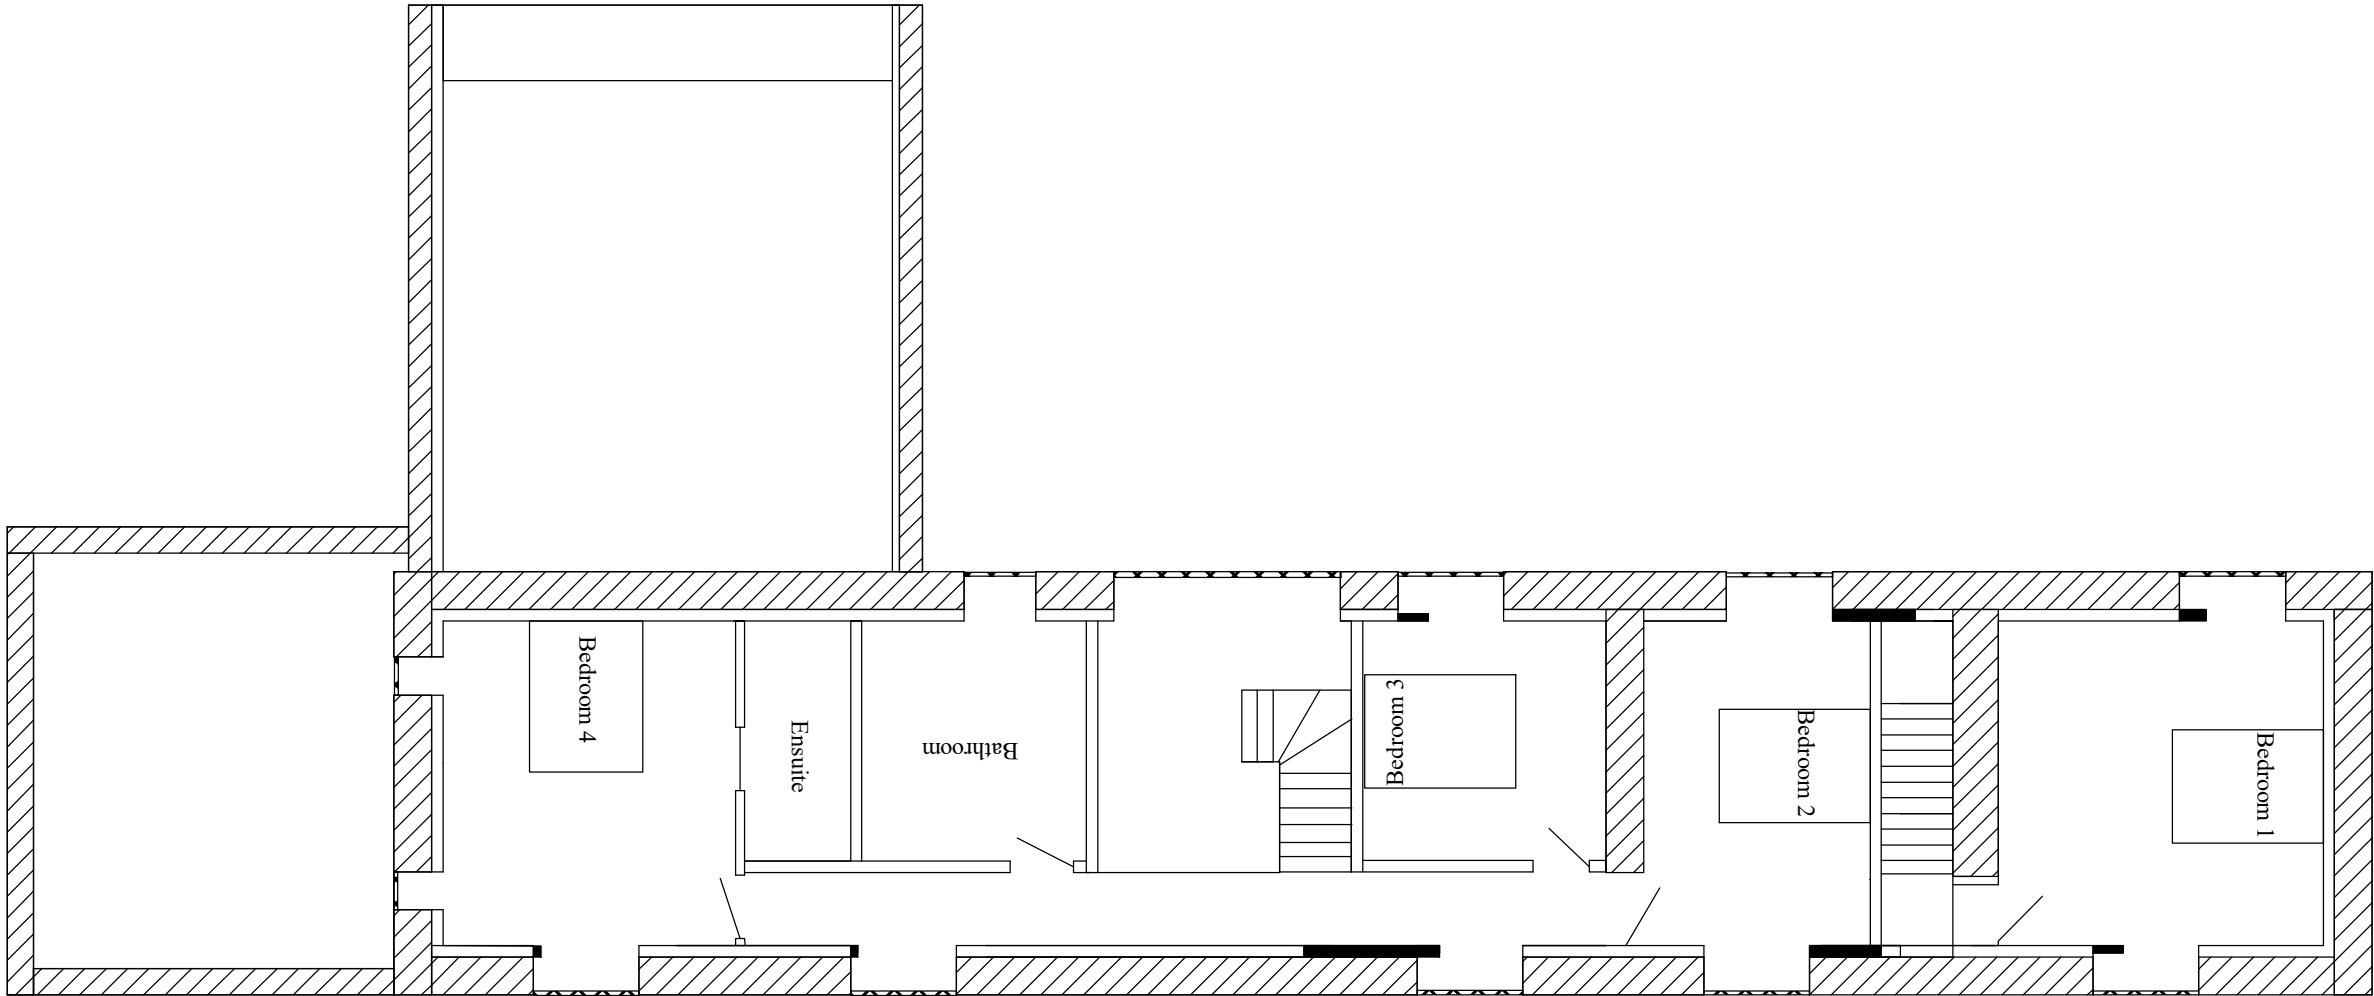


First floor plan
1:100 @A3
25/02/2022
Ref : 1057


Tim Pluves
Blaenau Uchaf
Froncysyllte
Nr Llangollen
LL20 7RY

07714695205

UPVC
Outside colour : Agate grey (RAL 7038)
Finish:wood effect
internal colour: White
Style: flush sash
Glazing: high performance double glazing
Handle: brushed chrome

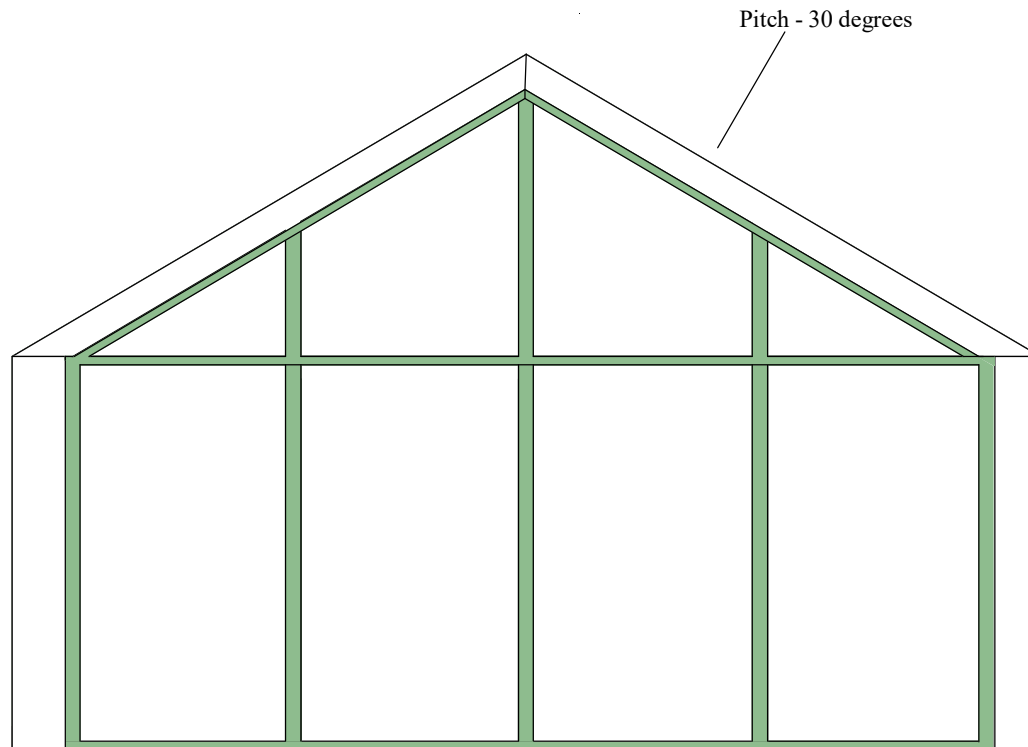

Glazing wall
No openings
Quantity: 1


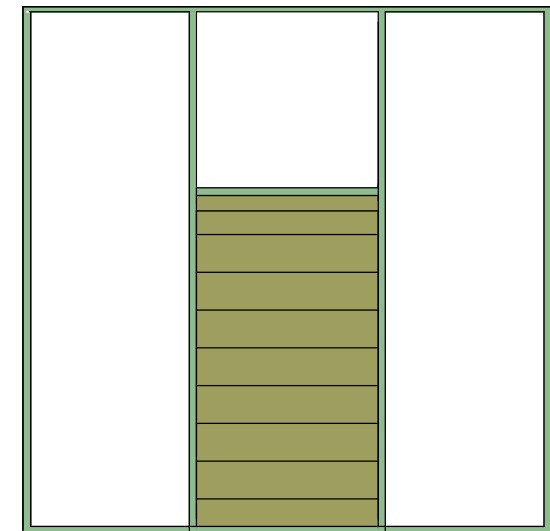


Glazing wall
Leave opening for a 914.4 x 2032mm door
Glass openings: None
Quantity: 1

Windows
1:50 @A4
14/03/2022
Ref : 1069

Tim Pluves
Blaenau Uchaf
Froncysyllte
Nr Llangollen
LL20 7RY

07714695205

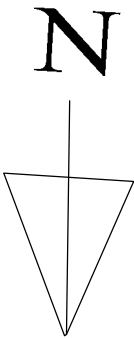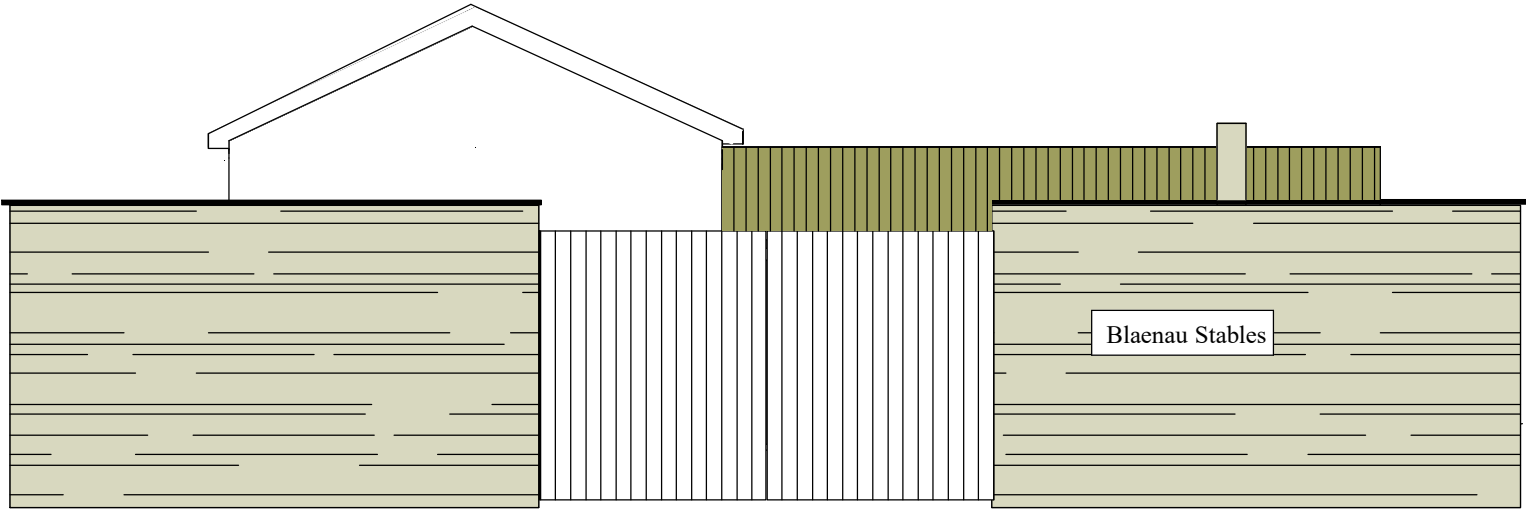


Proposed
Driveway
1:50 @A3
14/03/2022
Ref : 1069


Tim Pluves
Blaenau Uchaf
Froncysyllte
Nr Llangollen
LL20 7RY

07714695205


UPVC
Outside colour : Agate grey (RAL 7038)
Finish:wood effect
internal colour: White
Style: flush sash
Glazing: high performance double glazing
Handle: brushed chrome

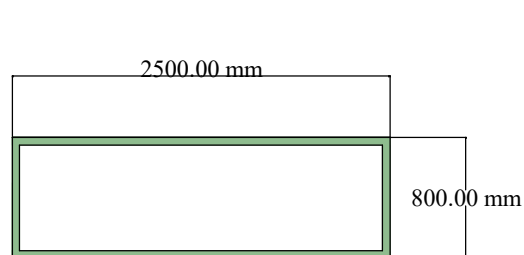


Openings: None
Quantity: 1

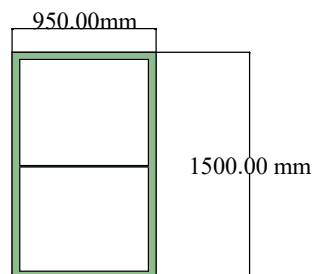


Openings: None
Quantity: 1

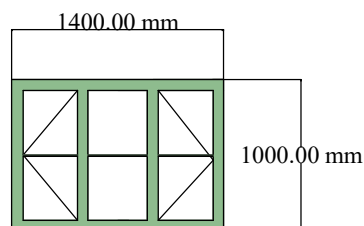

Openings: LH side / RH Side opening out
Quantity: 17

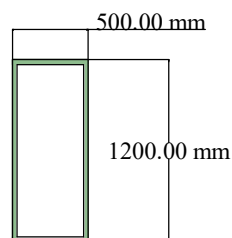

Openings: None
Quantity: 2

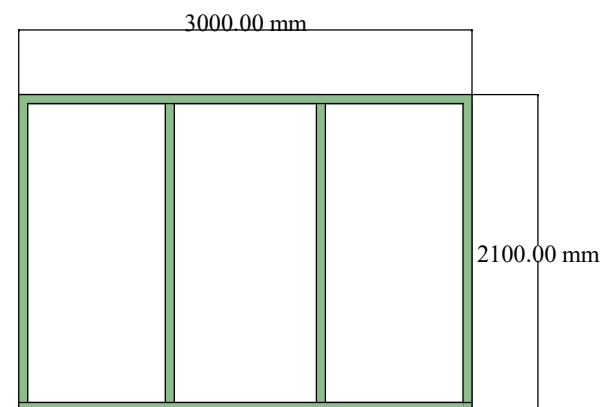

Bifolding doors
Quantity: 1

Windows
1:50 @A4
14/03/2022
Ref : 1070