


APPLICATION BOUNDARY INDICATED THUS: _____

Schedule of Areas	m²
Site Area	178.5

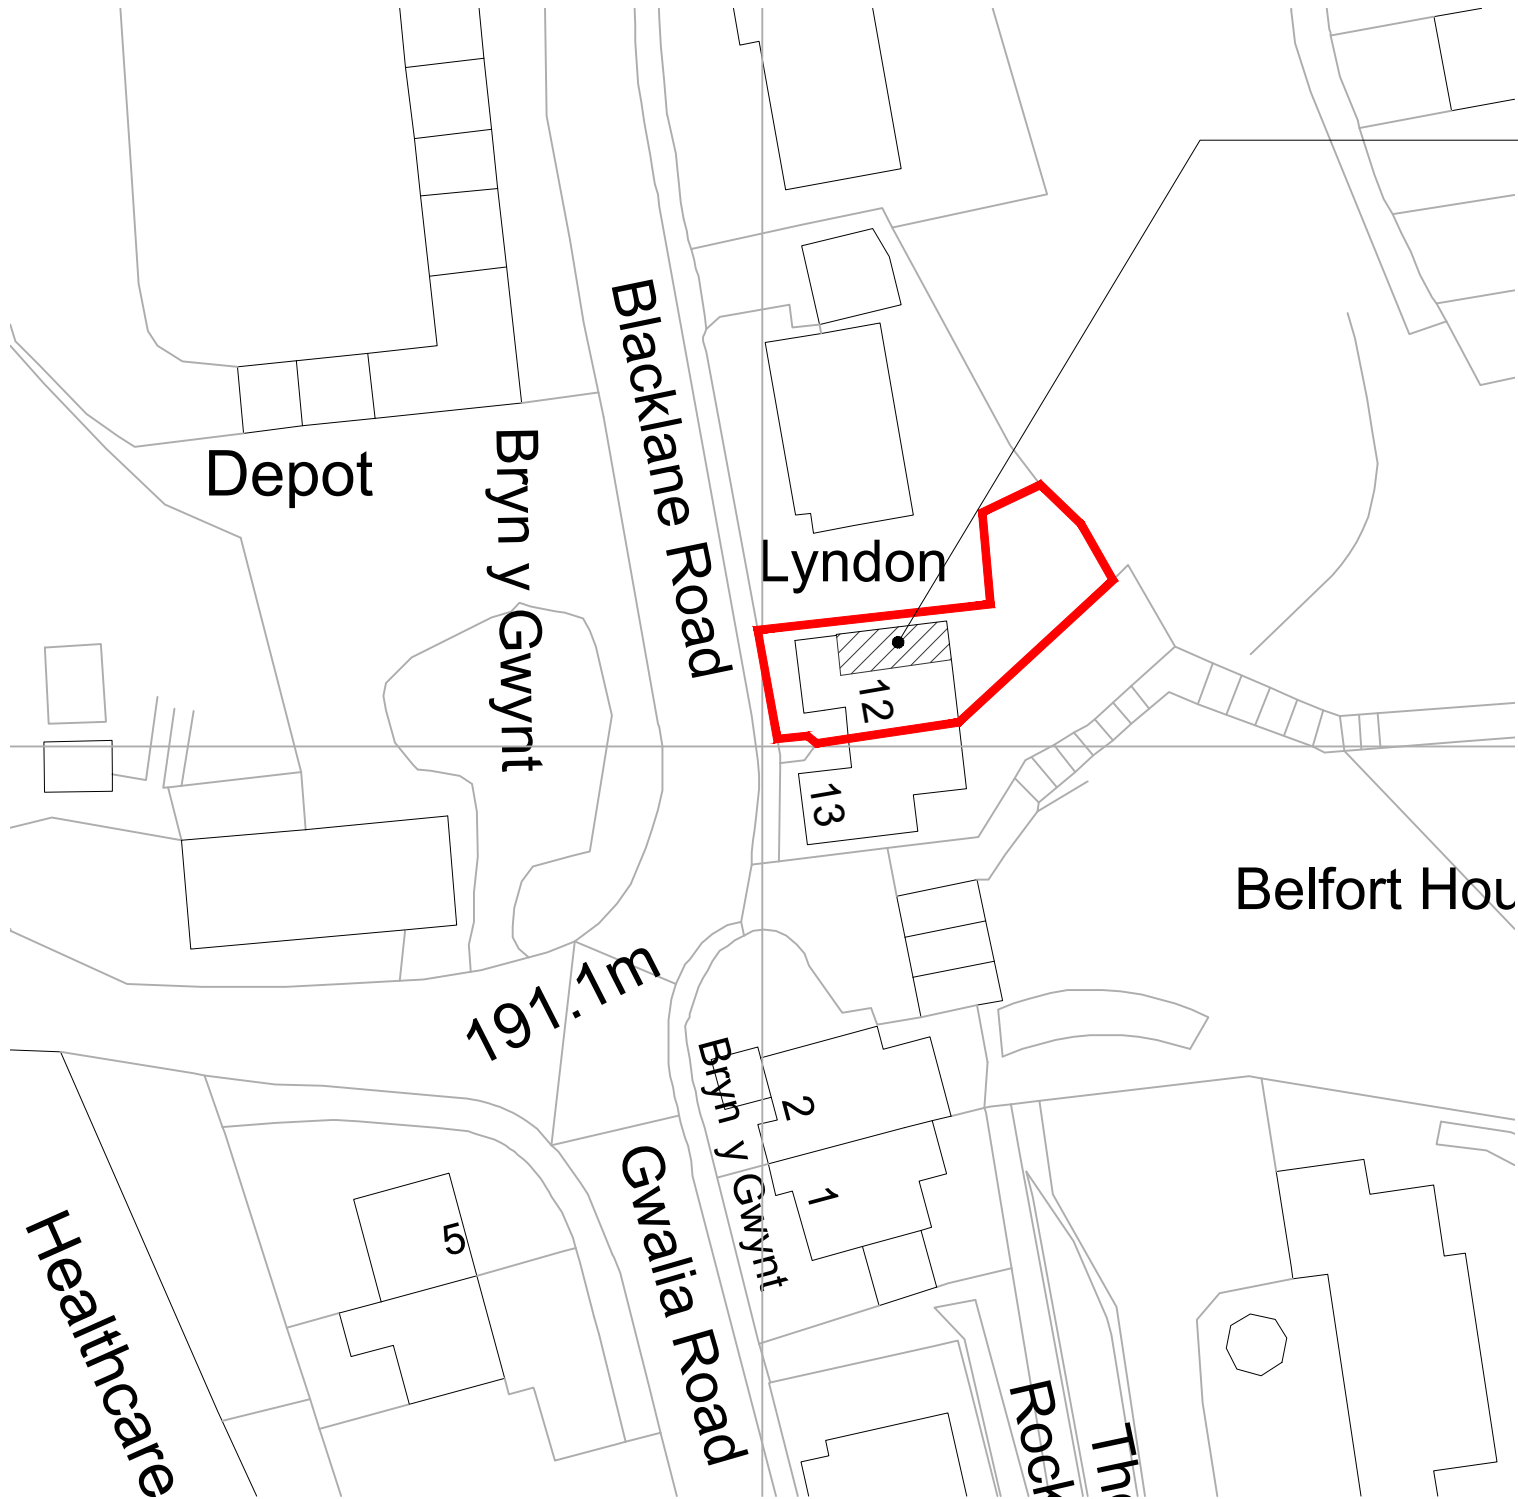

Proposed new first floor side extension (approx. 18.6m² footprint / 15m² GIA) to be built on existing single storey side extension. Extension to be comprised of traditional masonry wall construction with render finish to match existing and pitched roof with slate or concrete roof tiles to match existing roof.

D	25/11/2021	TBS	TBS
Issued for planning			
C	16/11/2021	TBS	TBS
Issue to PA			
B	12/11/2021	TBS	TBS
Non-draft Issue			
A	11/11/2021	SF	TBS
Stage 1 Issue			
-	30/09/2021	TBS	TBS
Draft Issue			
Rev	Date	Drawn by	Checked by



Speaks Design Services
6A Middle Road
Coedpoeth
Wrexham
LL11 3TN
Tel 01978 592872
Mob 07592 759095
Mail info@speaksds.co.uk
Web www.speaksds.co.uk



Produced on 30 September 2021 from the Ordnance Survey National Geographic Database and incorporating surveyed revision available at this date.
This map shows the area bounded by 330370 353421,330470 353421,330470 353521,330370 353521,330370 353421
Reproduction in whole or part is prohibited without the prior permission of Ordnance Survey.
Crown copyright 2021. Supplied by copla ltd trading as UKPlanningMaps.com a licensed Ordnance Survey partner (100054135).
Data licence expires 30 September 2022. Unique plan reference: v1c//696363/942840

Block Plan - 1:500

Project 12 Blacklane Rd, Moss, Pentre Broughton, Wrexham LL11 6BA			
Client Phil Roberts		Purpose of Issue For Approval	Drawing Stage Planning
Title Block Plan			
Scale @ A4 1:500	Date Nov 2021	Ref 162	Drawn SF
Dwg No. 162/BRW/PL/002			Rev. D