




SP Proposed Site Plan
1:200 @ A1

- Key**
- Grassed area
 - Buff tarmac to driveway and paths
 - New shrub planting
 - New trees

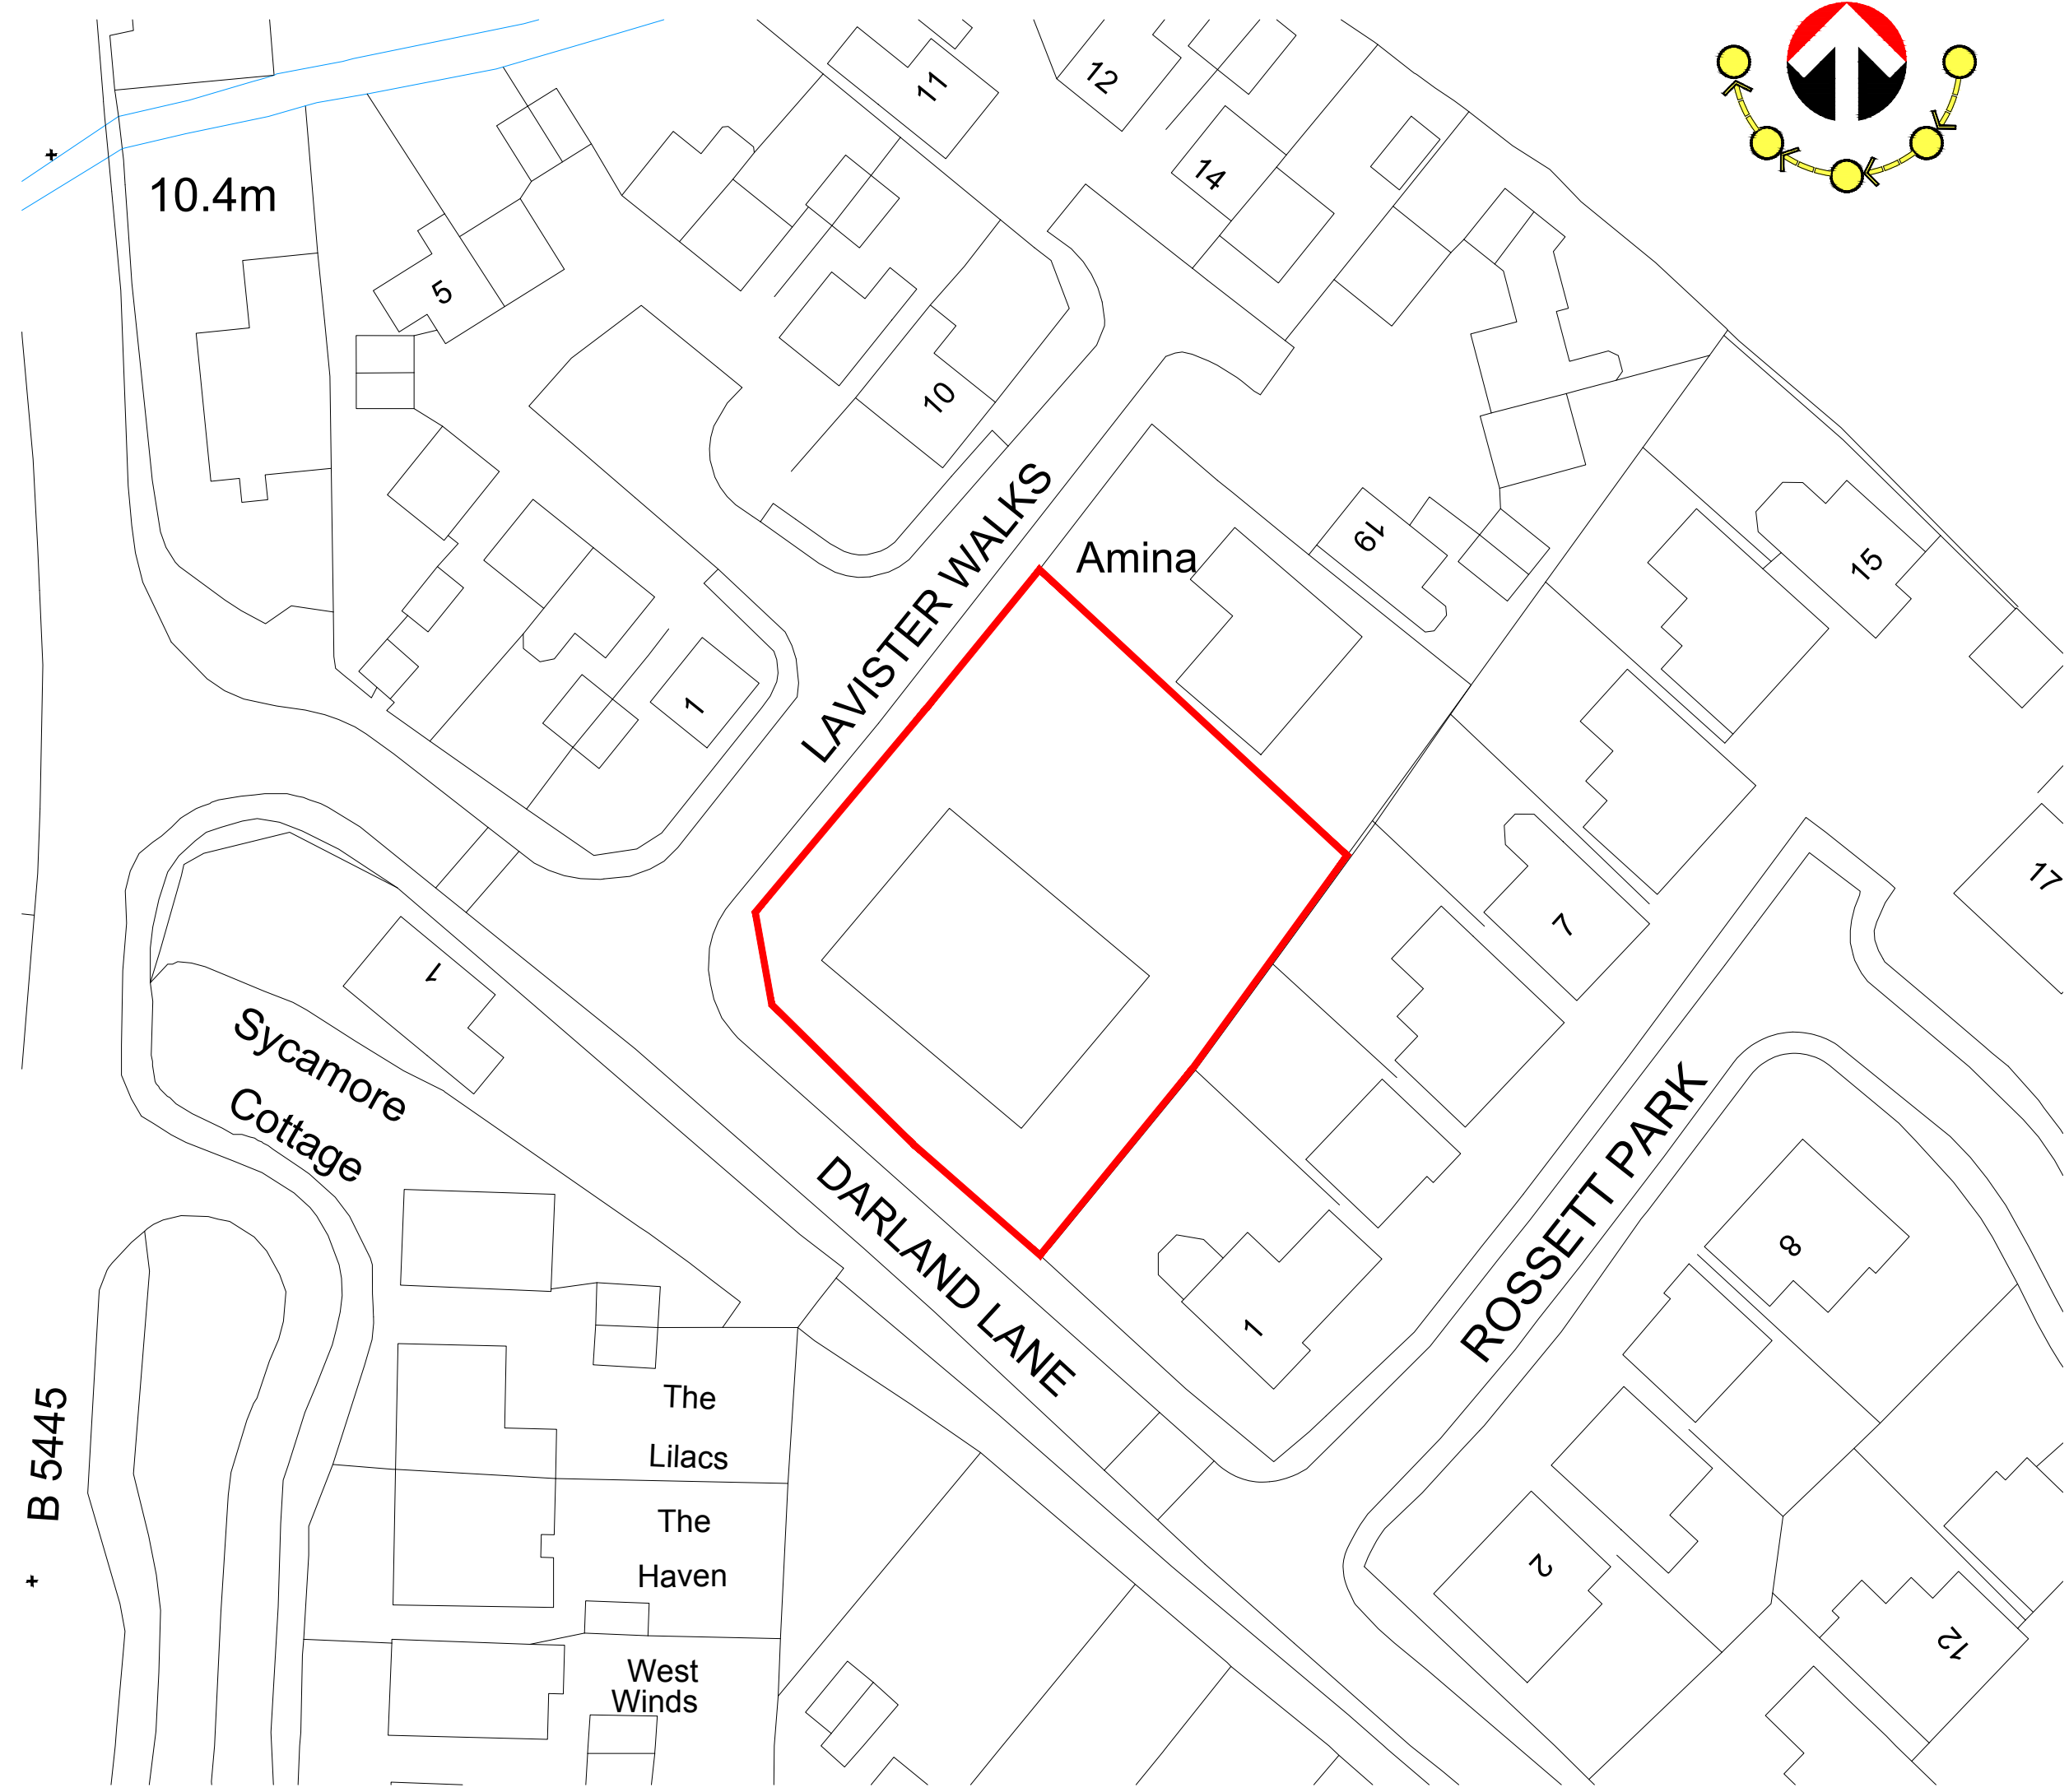

LP Site Location Plan
1:1250 @ A1