


NOTES: DRAWING TO BE READ IN CONJUNCTION WITH ALL OTHER ARCHITECTS, CONSULTANTS AND CLIENT DOCUMENTS, SPECIFICATIONS AND DRAWINGS. ALL DIMENSIONS TO BE CHECKED AND CONFIRMED ON SITE. ANY DISCREPANCIES ARE TO BE REPORTED TO THE ARCHITECT IMMEDIATELY. DRAINAGE CO-ORDINATES TO BE CONFIRMED BY CIVIL ENGINEER

MECHANICAL & ELECTRICAL POSITIONS INDICATIVE ONLY. REFER TO APPROVED SUB-CONTRACTORS DRAWINGS FOR RADIATOR, VENT ETC. POSITIONS.

FOR FOUNDATION, TRUSS AND JOIST SIZES & LAYOUTS PLEASE REFER TO APPROVED SUB-CONTRACTORS/ENGINEERS DRAWINGS FOR DETAILED DESIGNS AND LAYOUTS.

ALL SPECIFIED PRODUCTS/SYSTEMS TO BE INSTALLED IN STRICT ACCORDANCE WITH MANUFACTURERS DETAILS AND RECOMMENDATIONS

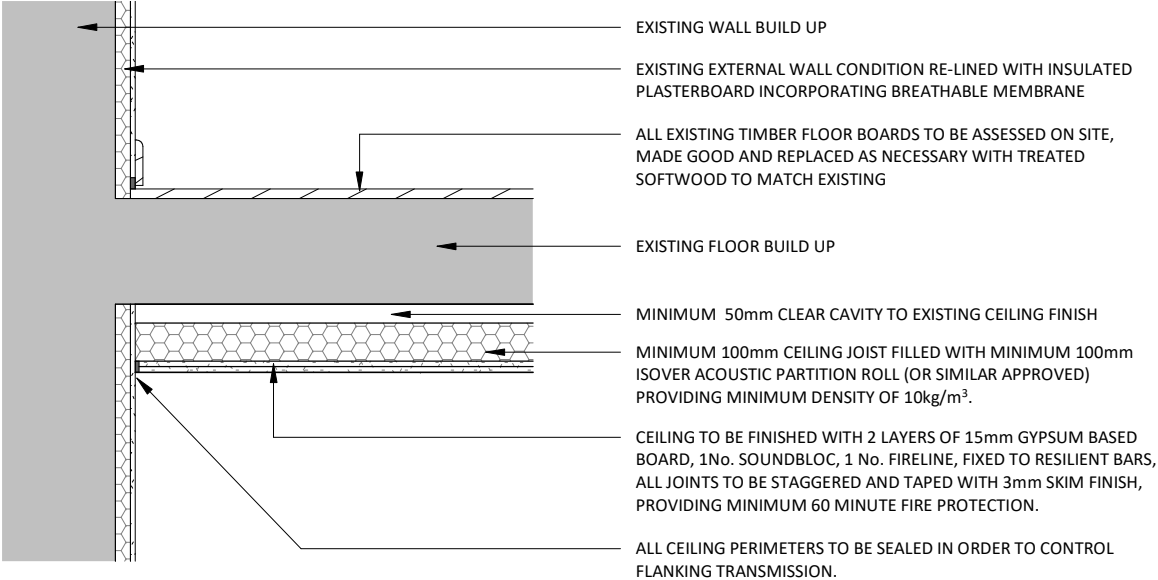

1 | PARTY FLOOR DETAIL

SCALE: 1 : 20

--	--	--	--

REV	DESCRIPTION	DATE	BY
-----	-------------	------	----

THIS DRAWING IS THE COPYRIGHT OF AINSLEY GOMMON ARCHITECTS. CHECK ALL DIMENSIONS ON SITE. DISCREPANCIES TO BE NOTIFIED TO ARCHITECT. ELEMENTS OF STRUCTURE SHOWN ARE INDICATIVE AND FOR GUIDANCE. FINAL DESIGN TO BE AS STRUCTURAL ENGINEERS DETAILS AND SPECIFICATION.

PROJECT
**58 HOPE STREET,
WREXHAM**
for **JULIE ROWLANDS AND
DERI ROWLANDS**

DRAWING TITLE
PARTY FLOOR DETAIL

SCALE	DATE	DRAWN	CHECKED
1 : 20 @A4	18/02/22	TM	AGA

DRAWING STATUS	PLANNING
----------------	----------

JOB No	DRAWING No	REVISION
2142	500	



1 PRICE STREET, HAMILTON SQUARE, BIRKENHEAD, MERSEYSIDE, CH41 6JN
Tel: 0151 647 5511 | birkenhead@agarchitects.co.uk | www.agarchitects.co.uk