


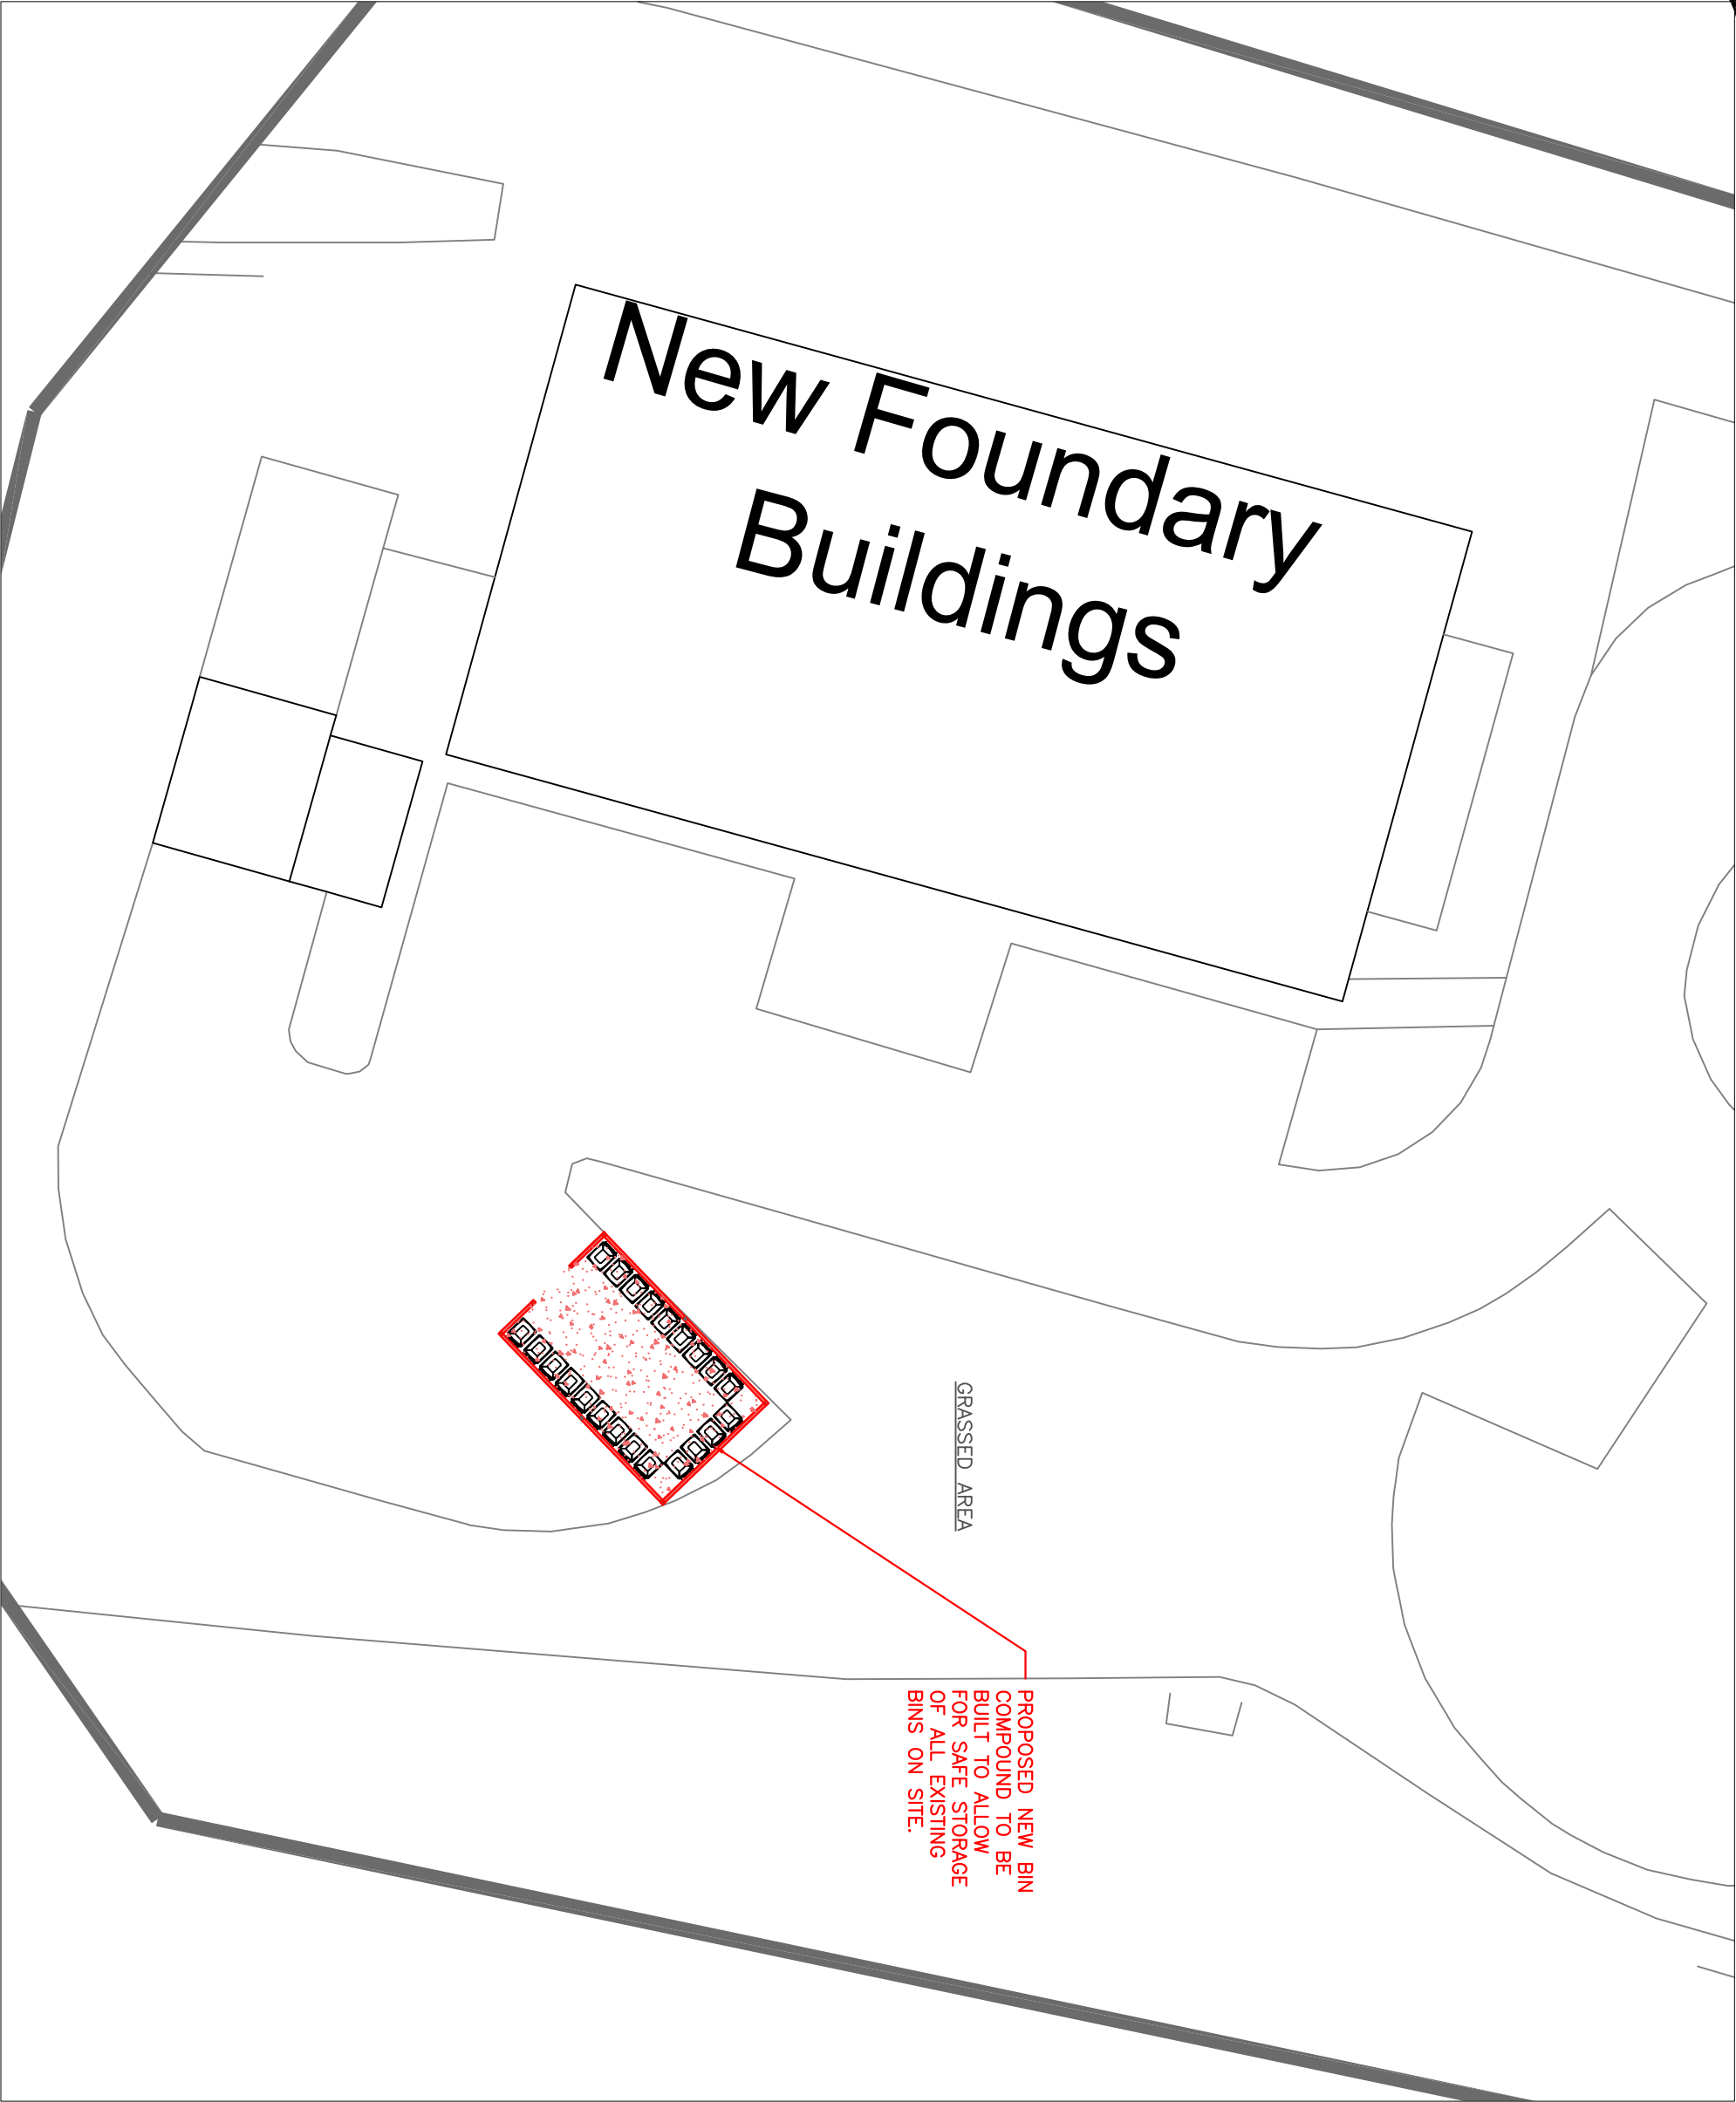

General Notes

1. All dimensions are drawn in millimeters.
2. Do not scale from this drawing.

No.	Author	Rev
GBT		A



From Name and Address
Adra (Tai) Cyfyngedig.
Ty Coch,
Llys y Dderwen,
LL57 4BL.

Project Name and Address
Proposed Bin Storage
New Foundry Court,
Wrexham,
LL14 1AZ

Project	Sheet
Bin Store	01
Date	
10/07/2019	
Scale	
1:200@a3	