



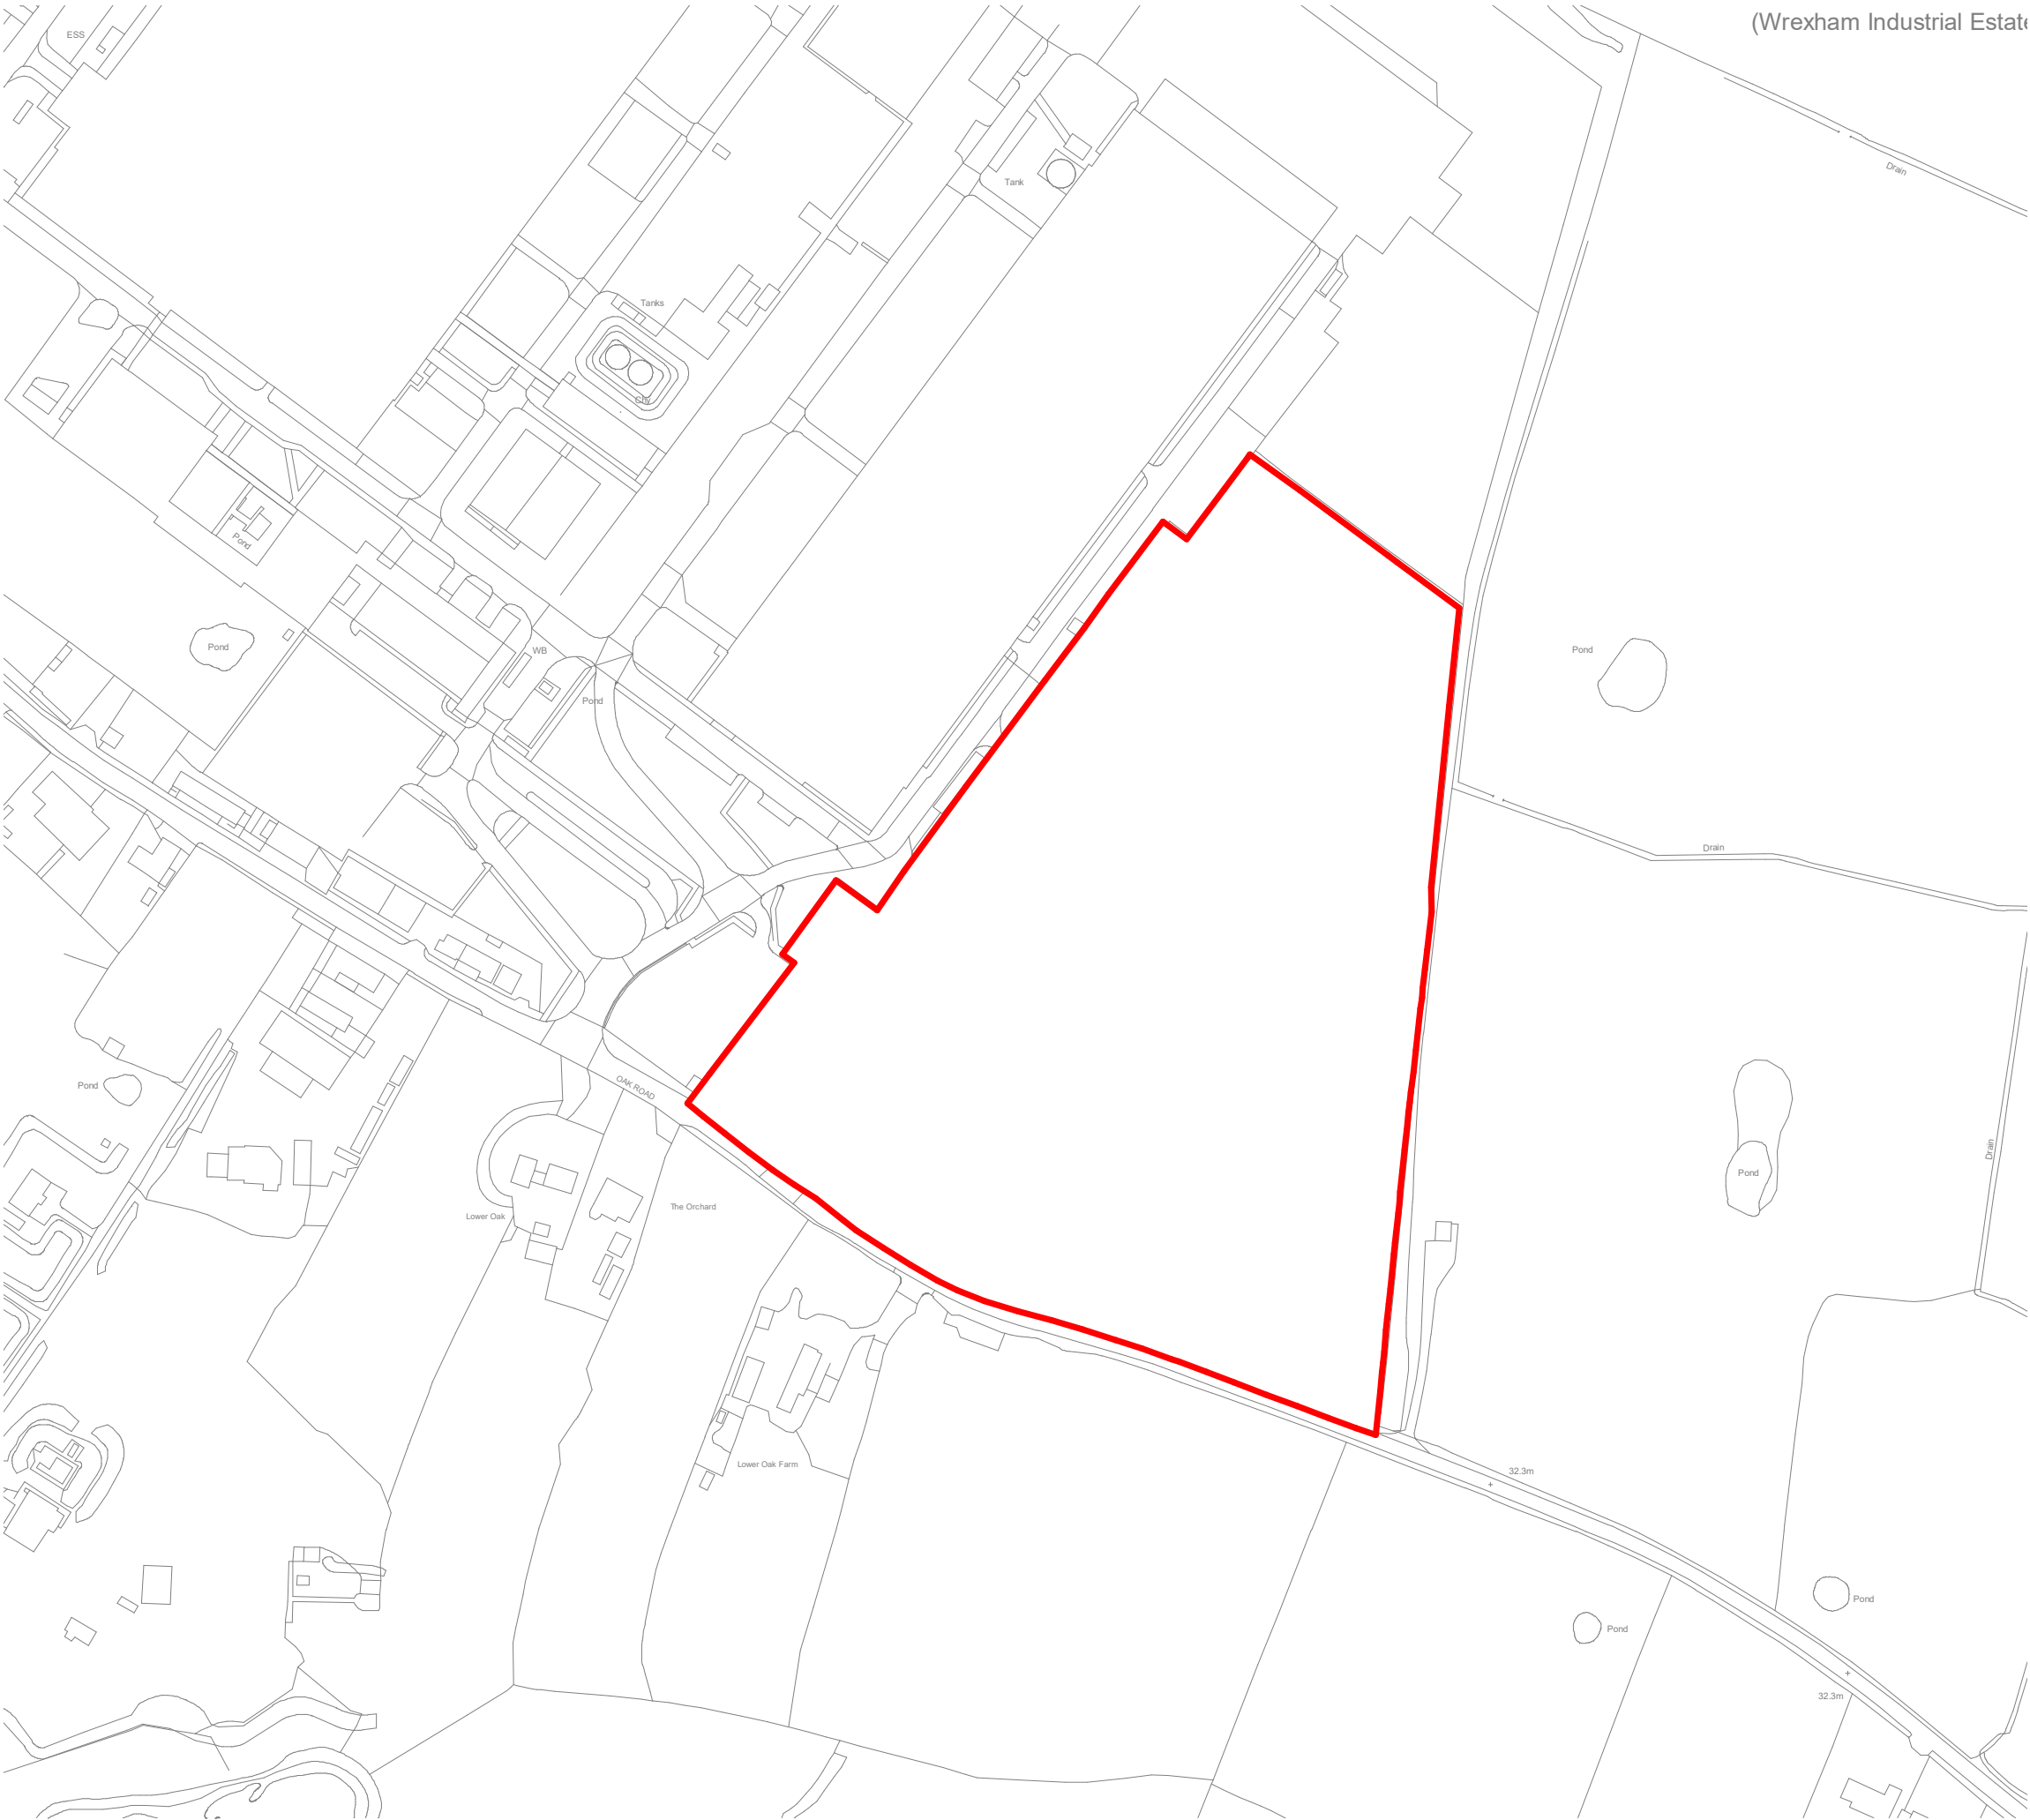

Do not scale from drawings unless by agreement with Architect/Engineer. Work to figured dimensions only. Check all dimensions on site prior to commencing the works. Drawings to be read in conjunction with other relevant consultant information. Where any discrepancy is found to exist it should be reported to the Architect/Engineer immediately.

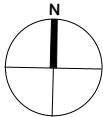

Revision	Date	Drawn	Description
P1	29.06.22	JH	Planning issue

Client & Project

James Jones P&P Ltd

Address

JJPPL

Oak Rd,
Wrexham
LL13 9RG

Drawing Title

Location Plan

Status / Stage	Scale @ A3	Drawn	Checked
S2	1 : 2500	JH	JW

Drawing Number	Revision
S1882_2-00	P1

0mm	12.5m	25.0m	50.0m	75.0m
-----	-------	-------	-------	-------



Established 1983.

T: 01915356189 E: durham@bdnlttd.com
W: www.bdnlttd.com

North East (Head Office)
The Old School, Simpson Street,
Sunderland, SR4 6DR

North West
Room 107, Ulverston Business Centre,
Ulverston, LA12 7LQ

BuildingDesignNorthern