
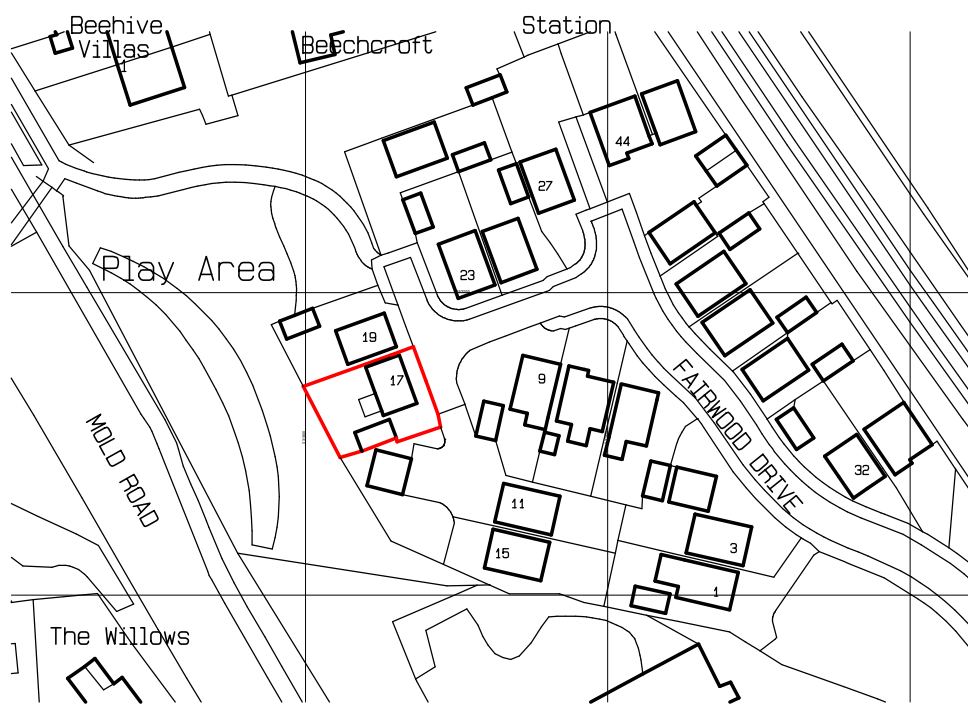


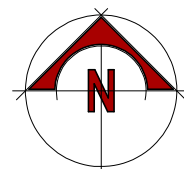

Ordnance Survey, (c) Crown Copyright 2022. All rights reserved. Licence number 100022432

PROPOSED EXTENSION  
to 17, FAIRWOOD DRIVE,  
GWERSYLLT,  
WREXHAM,  
LL11 4DE.  
For  
Mr C. HARDING & Miss F. TURNER.

LOCATION PLAN.

Scale 1:1250@A4.

Dwg No. 10581.01.dsj.