
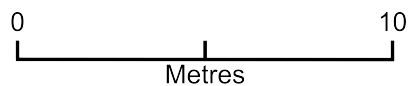


whitehouse garden area

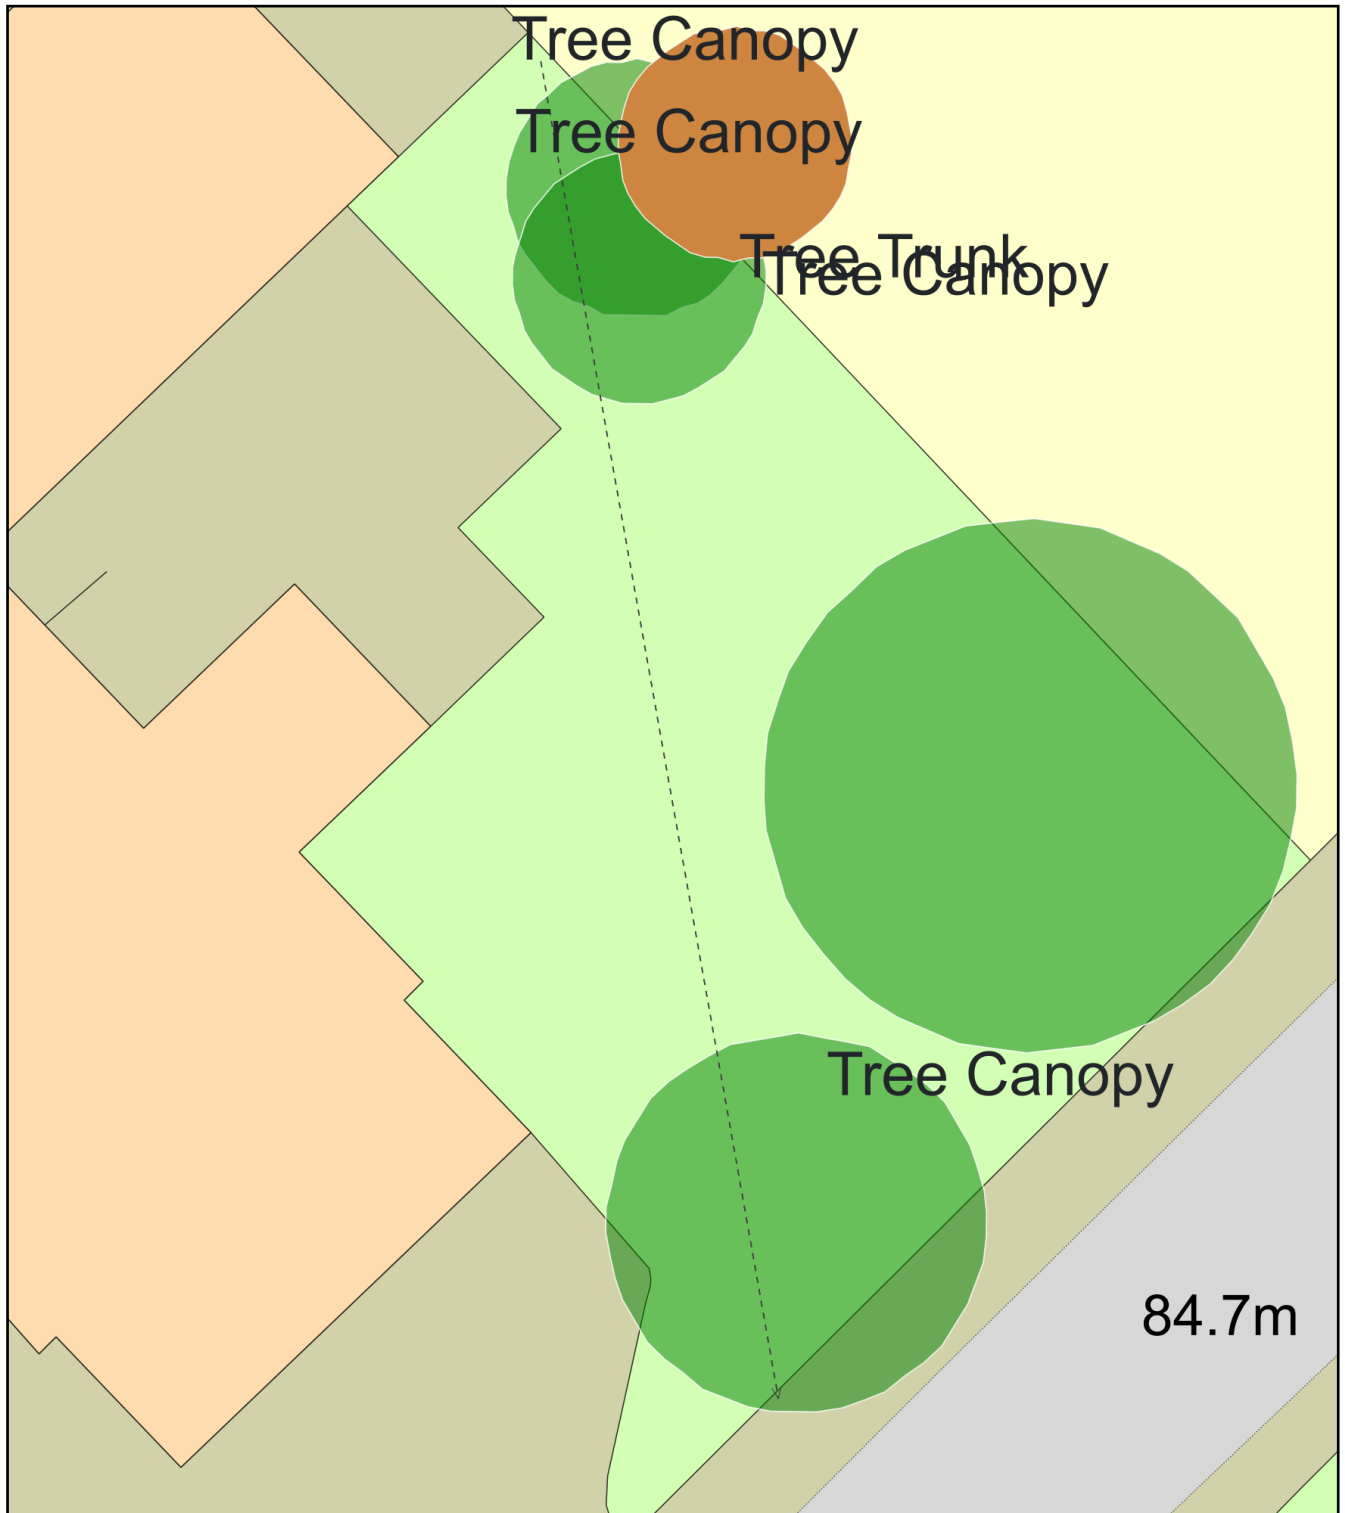

Plan Produced for: planning for trees at Whiteh

Date Produced: 14 Jun 2022

Plan Reference Number: TQRQM22165113221496

Scale: 1:200 @ A4