

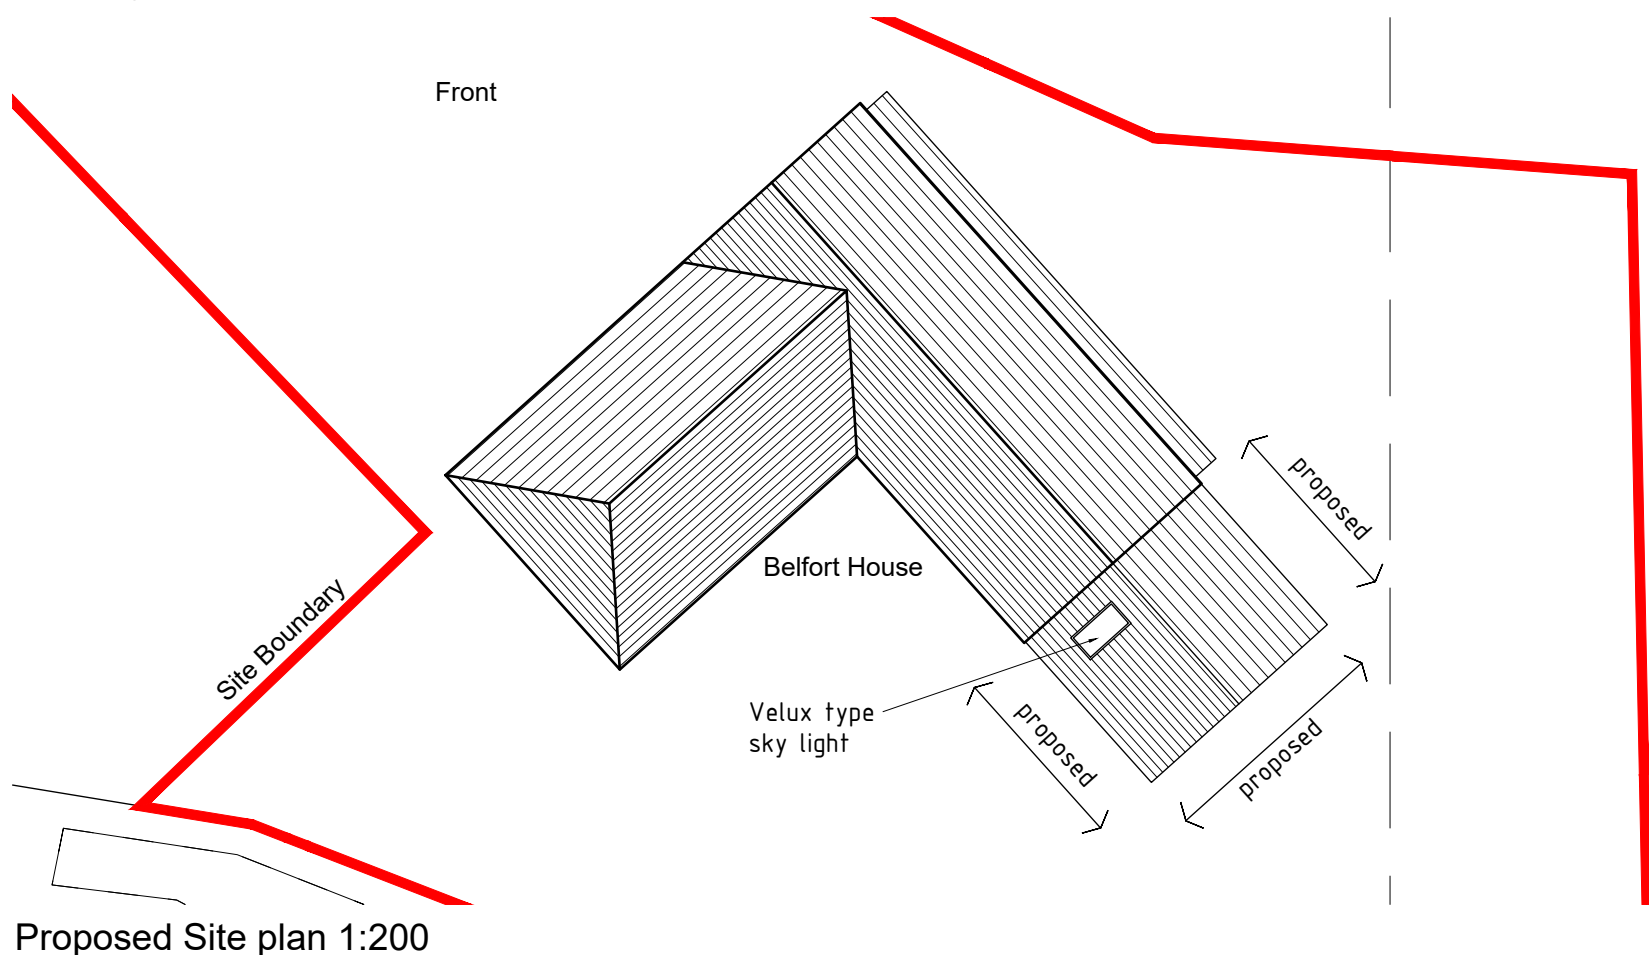


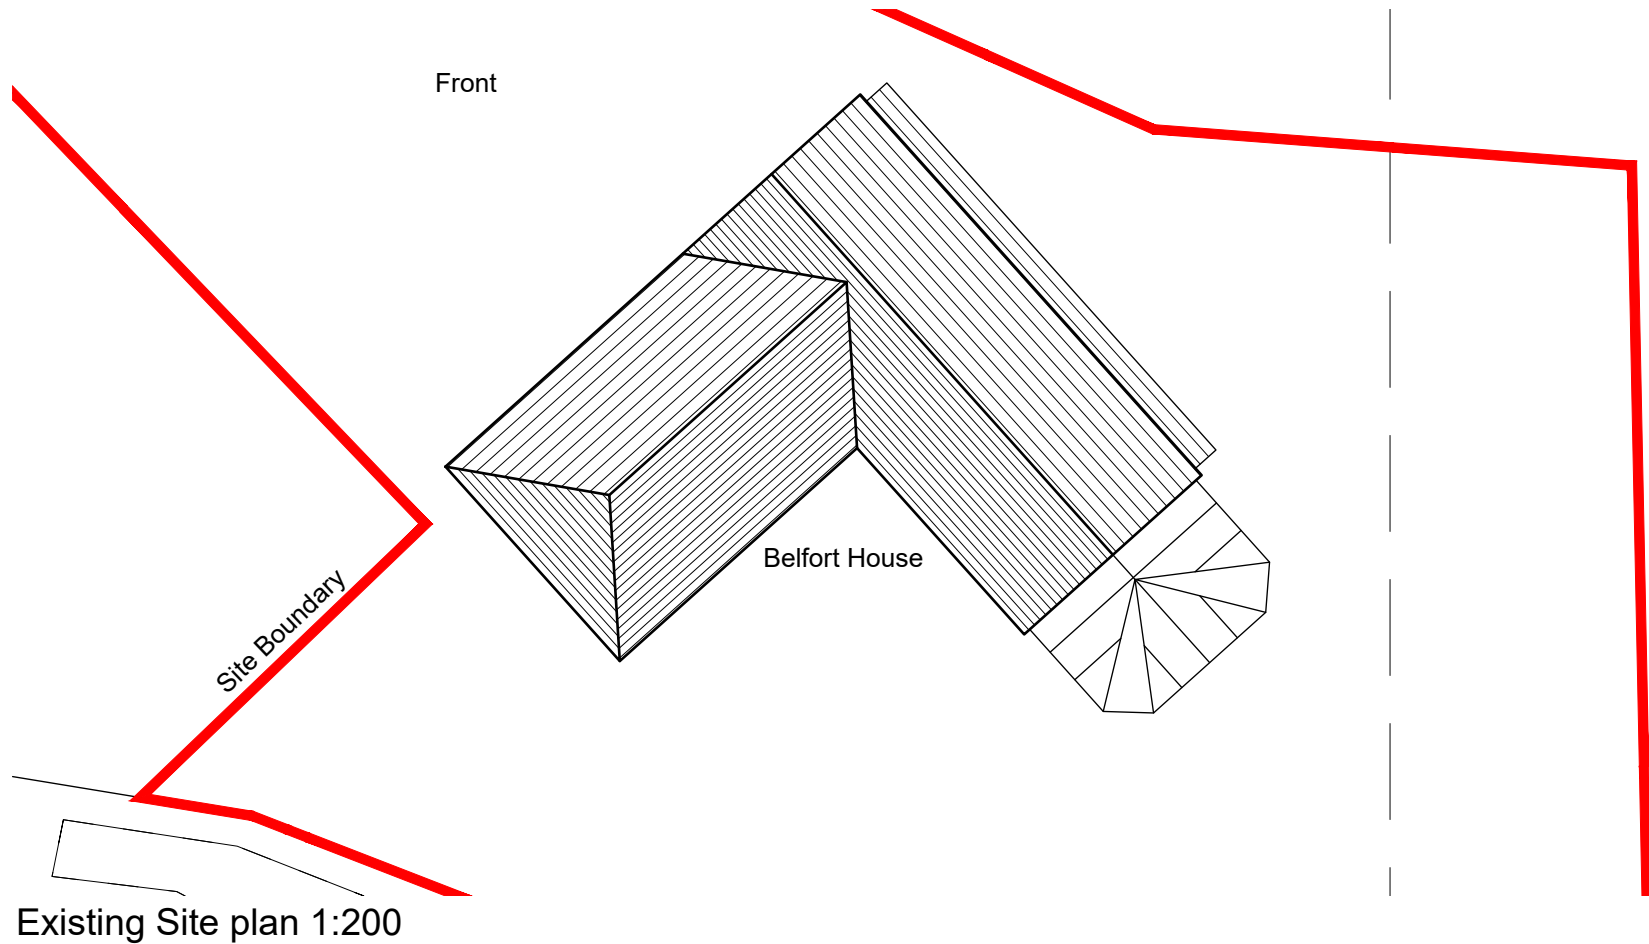

1:200

1m 2m 4m 6m 8m 10m 12m 14m 16m 18m 20m


©Crown Copyright and database rights 2022 OS 100047474

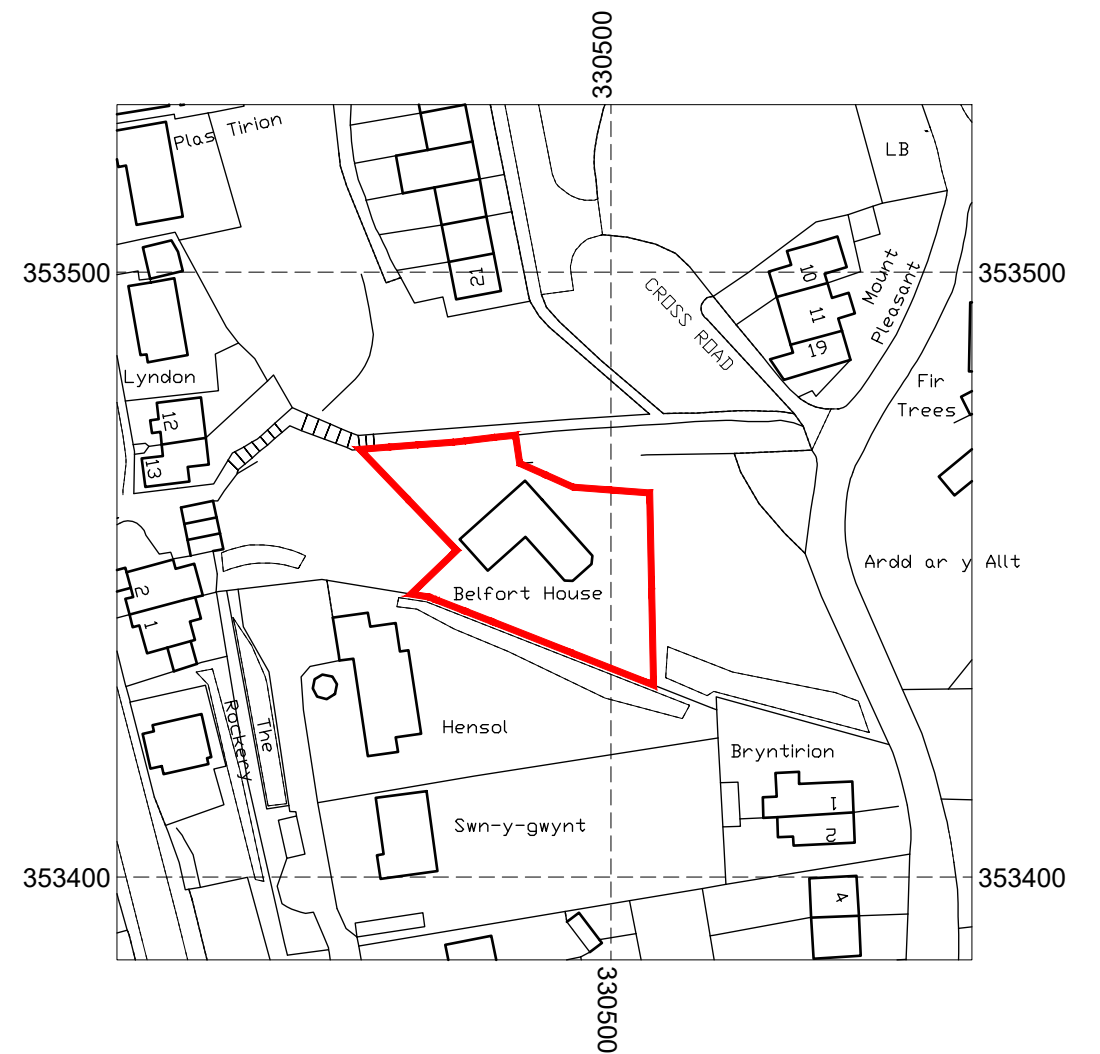

Site location plan 1:1250

1:1250

10m 20m 30m 40m 50m 60m 70m 80m 90m 100m

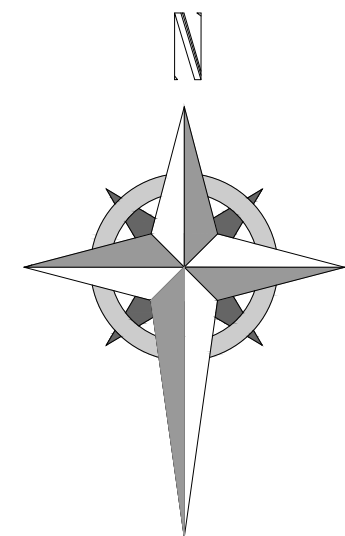

Project; Belfort House, Bryn-y-Gear Road, Pentre Broughton, Wrexham, LL11 6AT	
Title; Site location plan	Scale (A3); 1:200/1250
Dwg No; BH/PD/05	Date; 15.03.22
Revision;	