
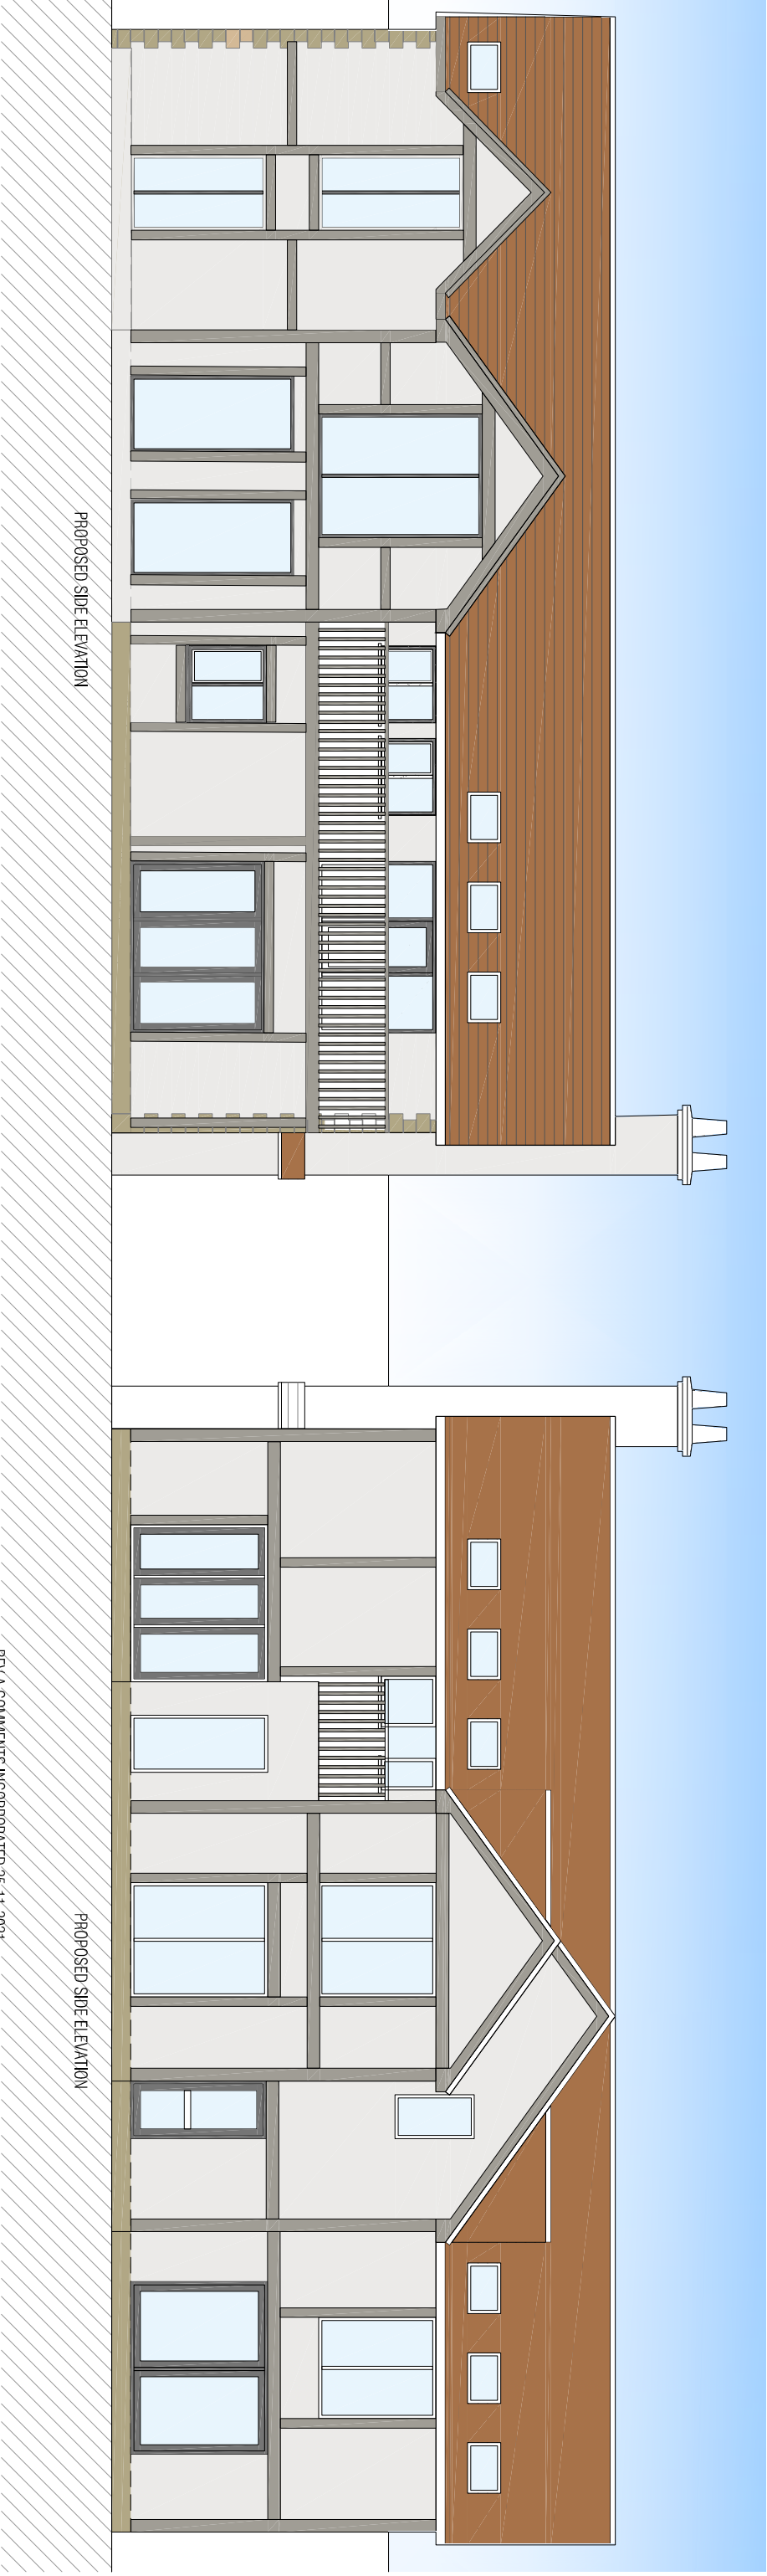


NO DIMENSIONS ARE TO BE SCALED FROM THIS DRAWING. ALL DIMENSIONS STATED MUST BE VERIFIED ON SITE. THE DRAWING IS NOT TO BE USED FOR CONSTRUCTION OR OTHER PURPOSES PRIOR TO ANY ITEM OF WORK BEING PUT IN HAND. THIS DRAWING MUST BE READ TOGETHER WITH THE SPECIFICATION, BILL OF MATERIALS AND ALL OTHER RELATED DRAWINGS.

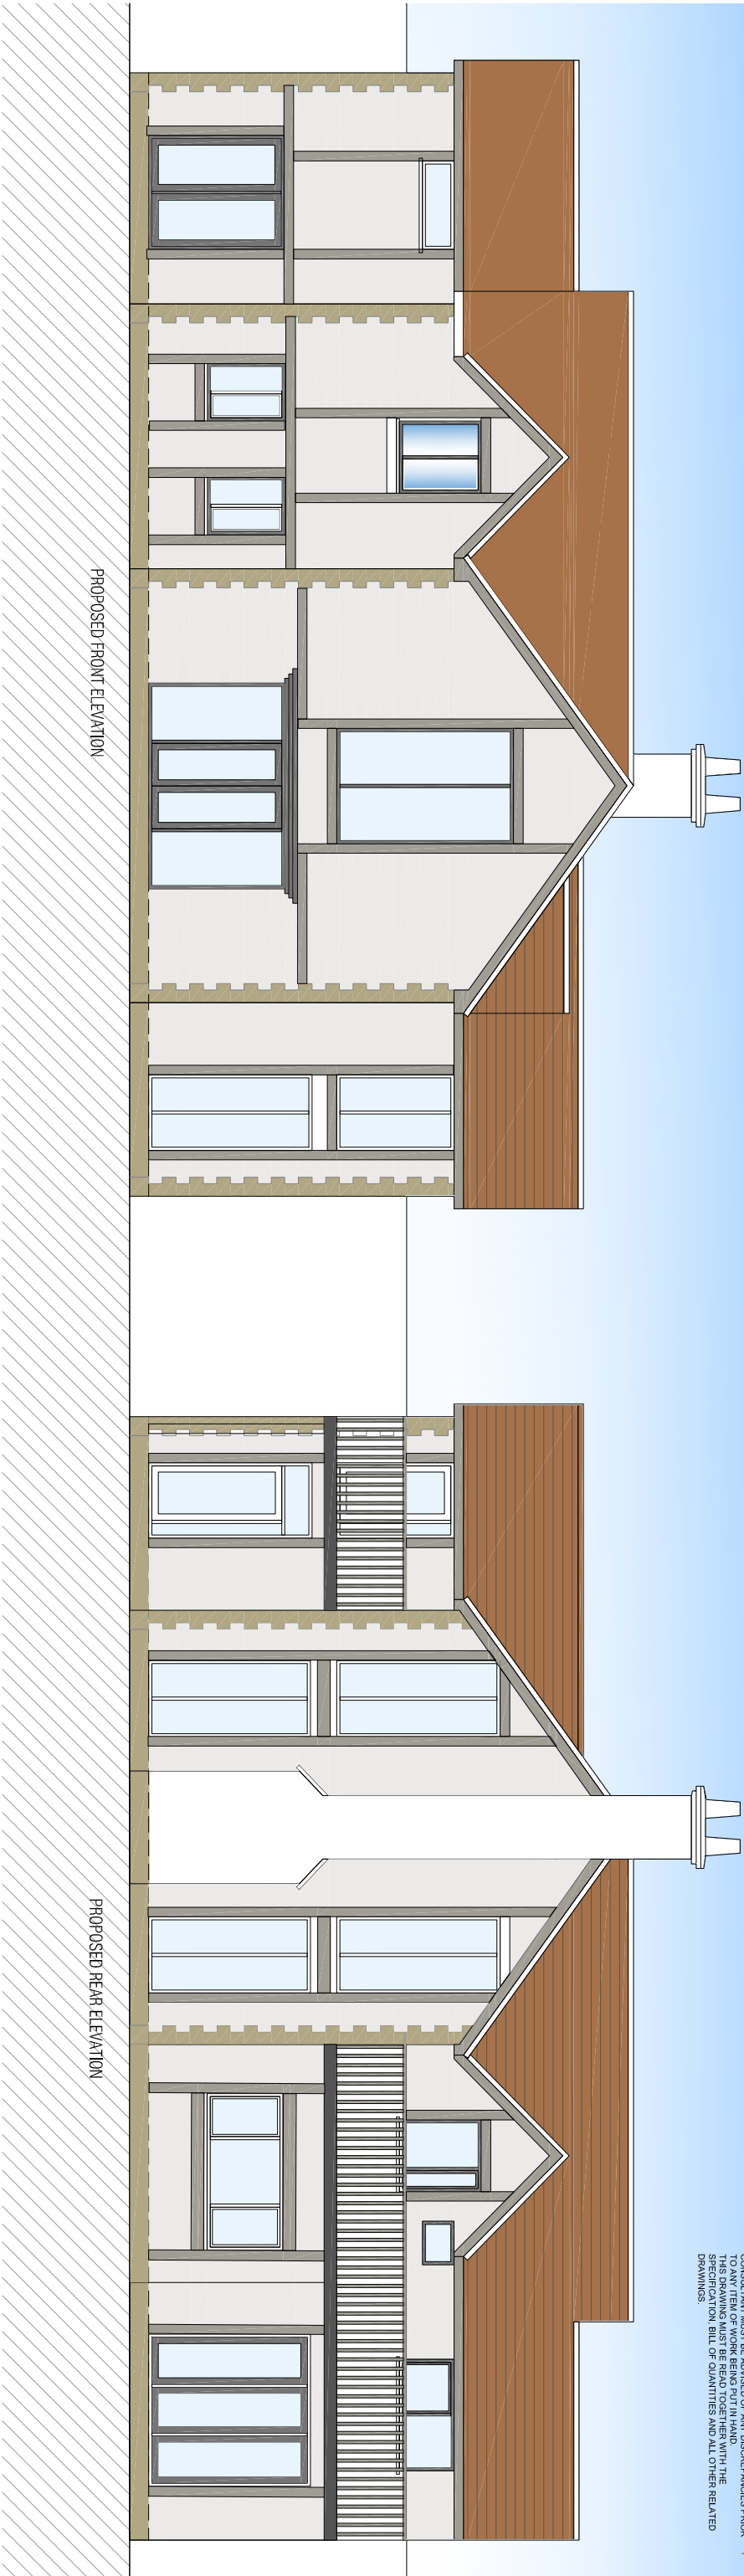

REV A COMMENTS INCORPORATED 25-11-2021

Project: LAND ADJACENT TO DDOL-HIR, GLYN CERIDG

Drawing Title: PROPOSED ELEVATIONS

Client: D/L. Aistia AIT (WESTBURY GARDENS LTD)

Scale: 1:100 @A3

Date: NOVEMBER 2021

Drawn: ZU

Checked: SA

Project No: 21106

Drawing No: A

Revision: A

Scale 1:100 0 1 2.5 5 10m