
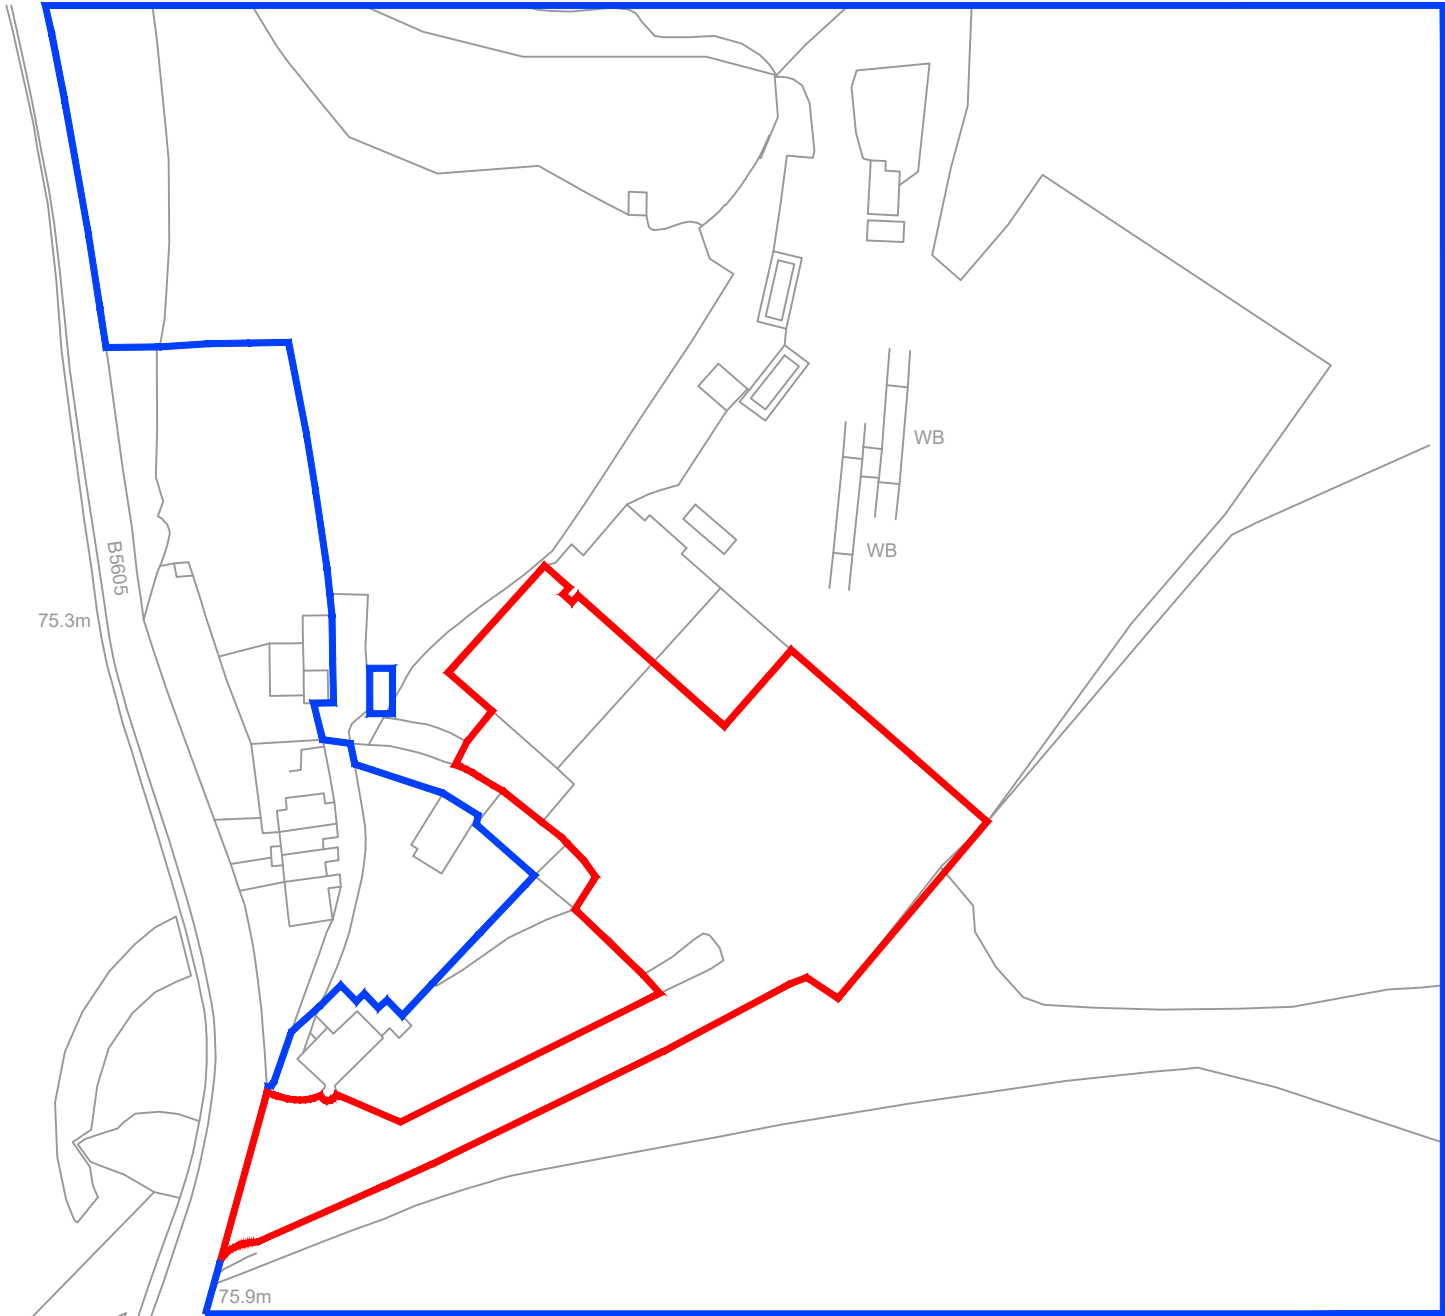


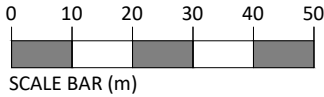

NOTES

1. DO NOT SCALE FROM THIS DRAWING, WORK FROM FIGURED DIMENSIONS ONLY. ALL DIMENSIONS ARE IN METRES AND ALL LEVELS ARE IN METRES ABOVE ORDNANCE DATUM UNLESS NOTED OTHERWISE.
2. THIS DRAWING IS TO BE READ IN CONJUNCTION WITH ALL RELEVANT ARCHITECTS, ENGINEERS AND SPECIALIST DRAWINGS AND SPECIFICATIONS.

LEGEND

- PLANNING APPLICATION SITE BOUNDARY
- ADJOINING LAND UNDER THE CONTROL OF THE APPLICANT

P04	BOUNDARIES UPDATED AND AMENDED	DA	HJ	HJ	10.11.21
P03	BOUNDARIES UPDATED AND AMENDED	DA	HJ	HJ	10.11.21
P02	BOUNDARIES UPDATED AND AMENDED	EJD	HJ	HJ	28.10.21
P01	ISSUED FOR INFORMATION	DA	HJ	HJ	22.10.21
REV	MODIFICATIONS	BY	RE	AP	DATE
PURPOSE OF ISSUE FOR INFORMATION			STATUS S2		
CLIENT: FCC Environment FCC Environment (UK) Limited 3 Sidings Court, White Rose Way, Doncaster. DN4 5NU					
PROJECT: CHANGE OF USE OF PART OF WORKSHOP BUILDING, PEN-Y-BONT WORKS, PENTRE, CHIRK					
TITLE: PLANNING APPLICATION SITE BOUNDARY					
DESIGNED BY DA		DRAWN BY DA		REVIEWED BY HJ	
AUTHORISED BY HJ					
DATE 19.10.21		SCALE @ A3 1:1250		JOB REF: 5149	
REVISION P04					
DRAWING NUMBER 5149-CAU-XX-XX-DR-T-1800					
Caulmert engineeringenvironmentalplanning					