

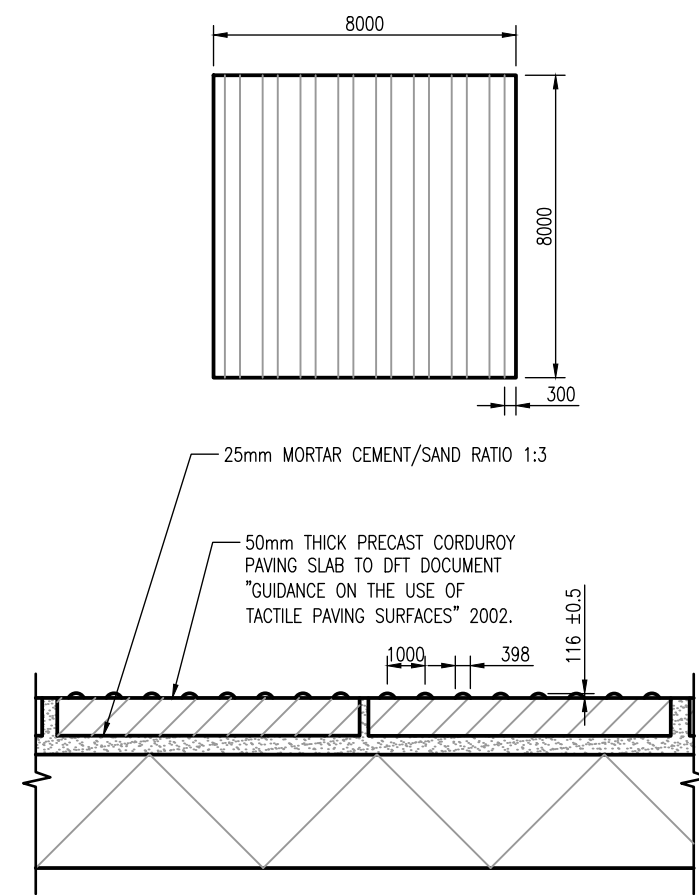
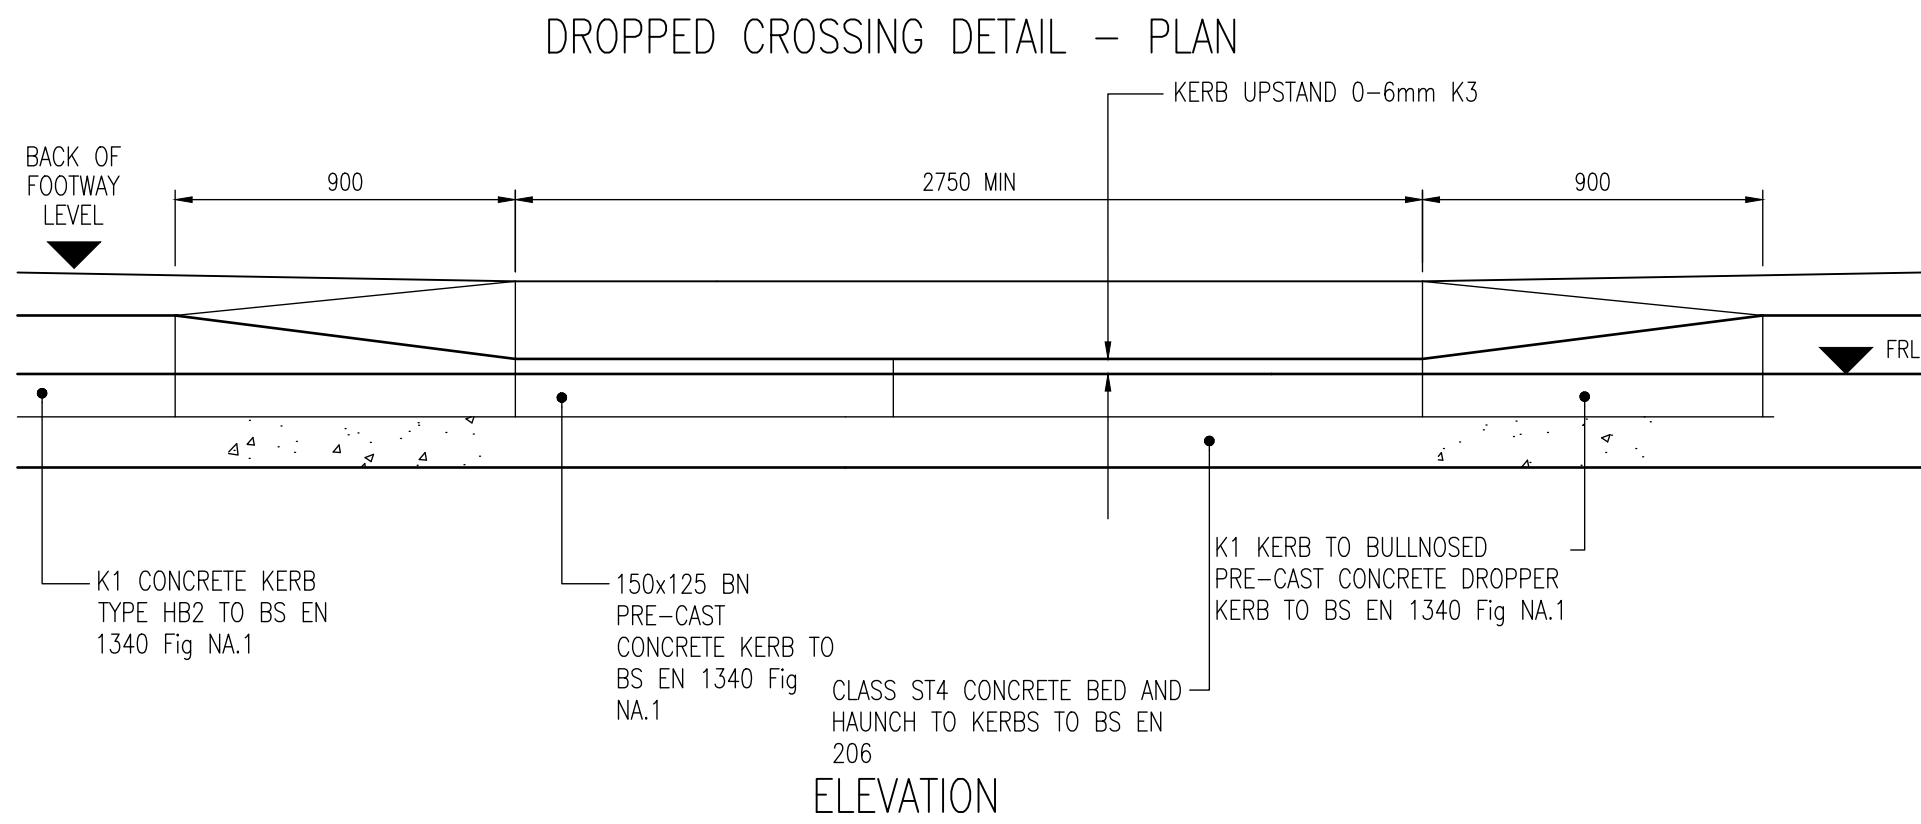



File name: I:\UK\WSP\GROUP\COMP\CENTRAL DATA\PROJECTS\70079336-WATS\02-ZZ-DR-CV-005.DWG, printed on 21 February 2022 12:35:30, by Jeyson, Edward

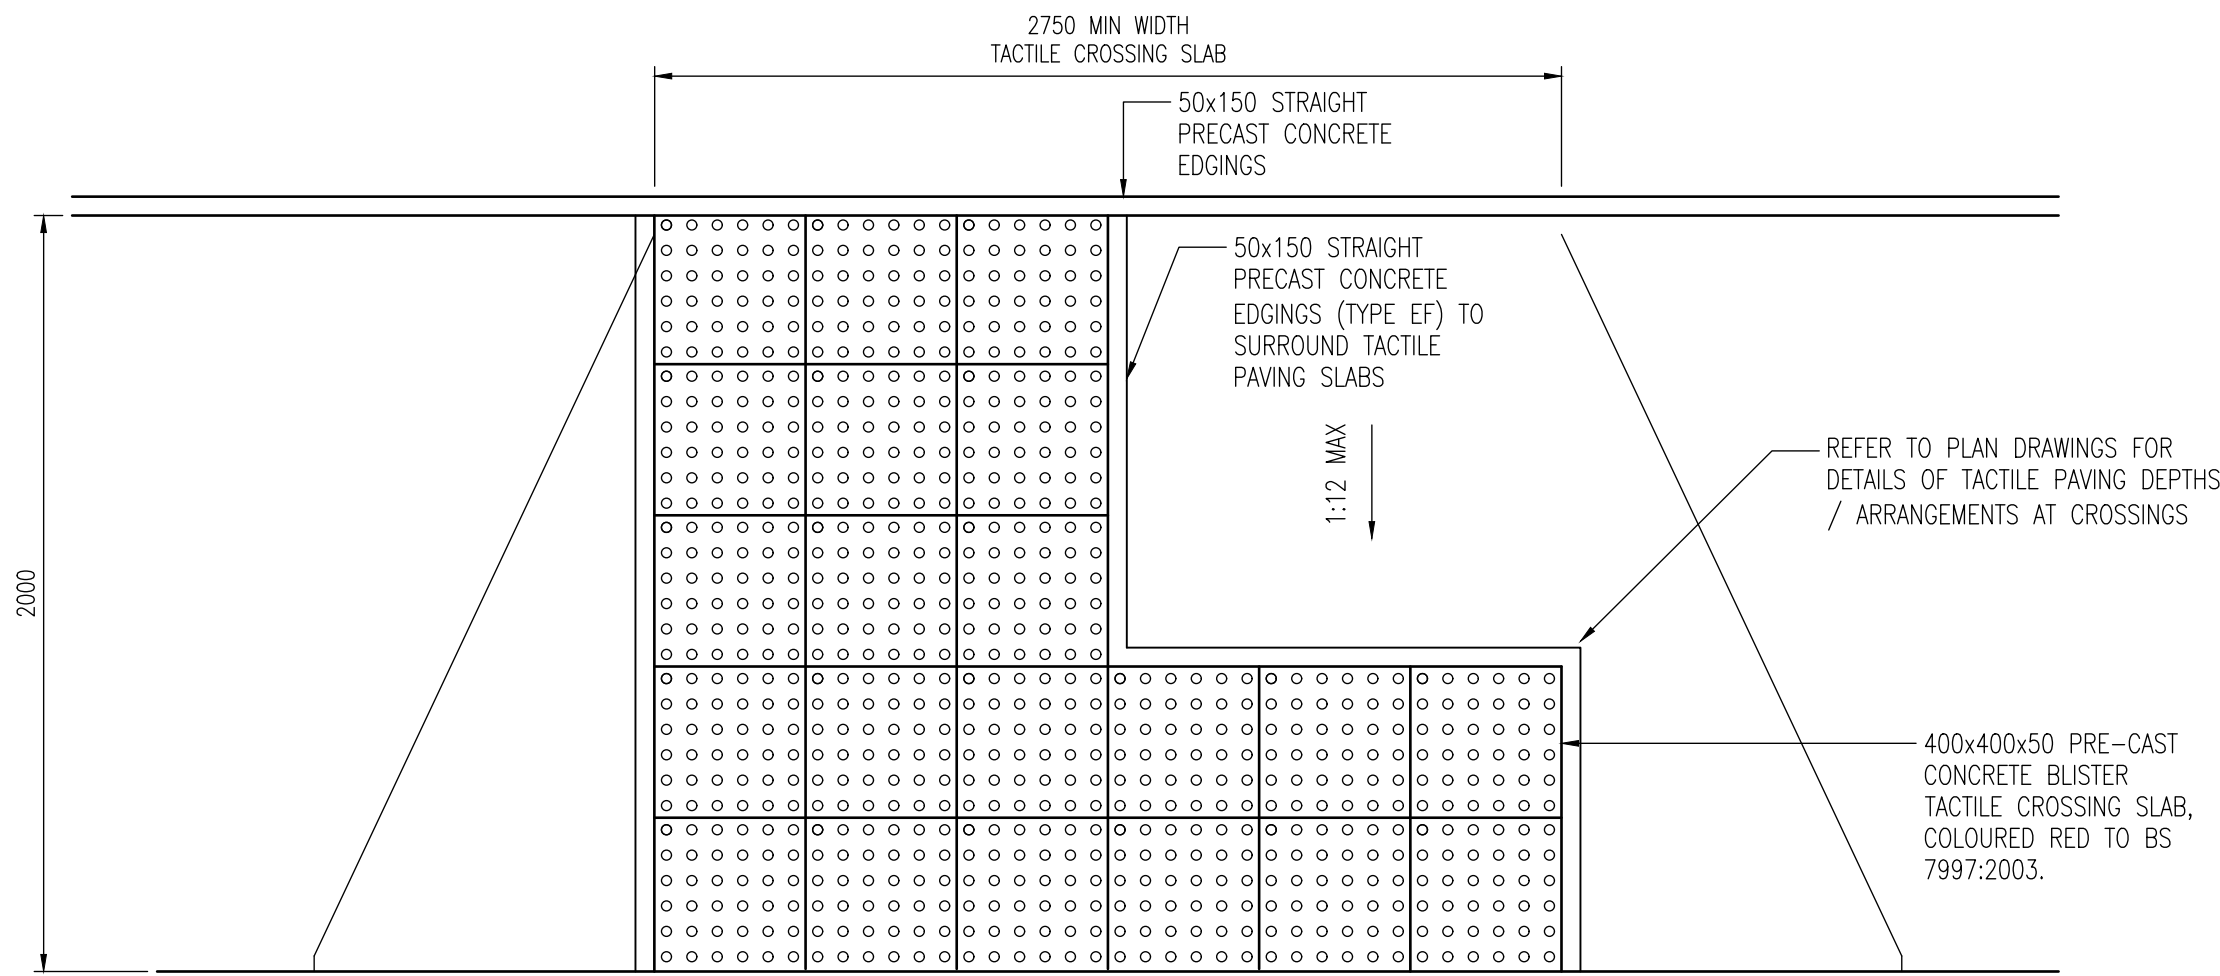


TACTILE PAVING - CORDOYROU SLAB UNITS (HAZARD WARNING)

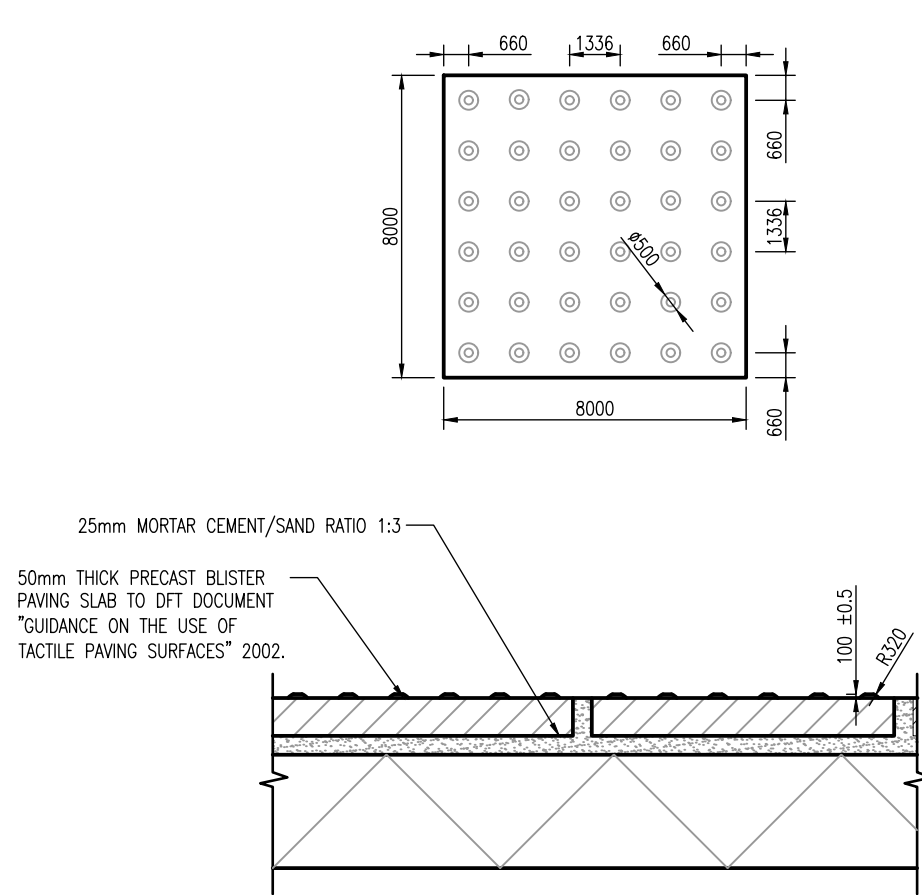

TACTILE PAVING - BLUSTER SLAB UNITS

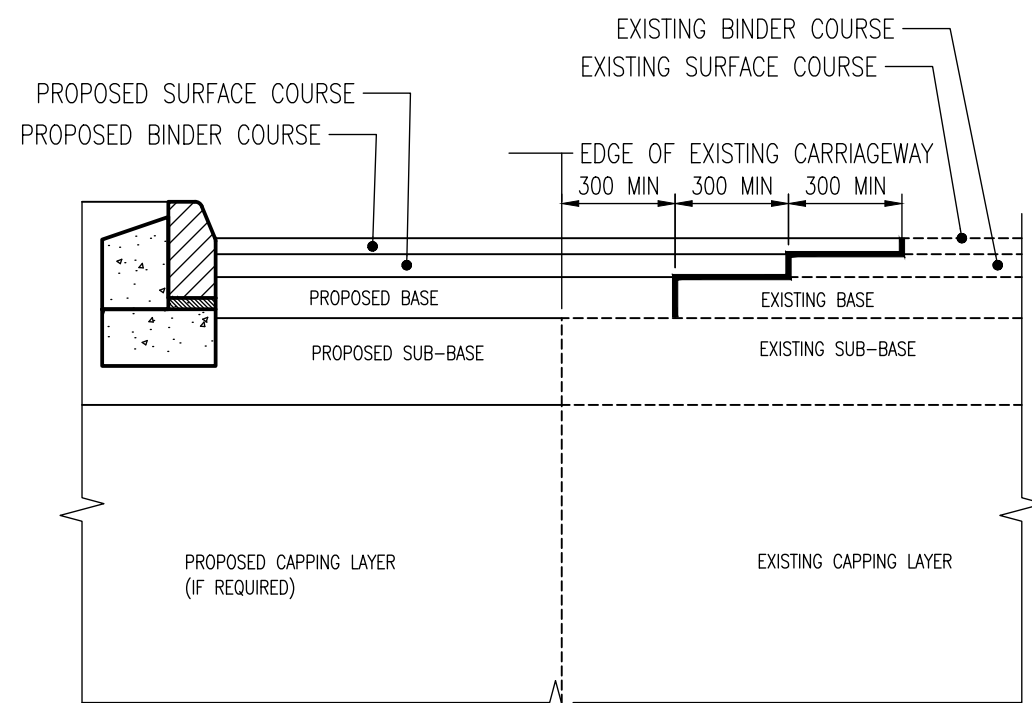


LONGITUDINAL JOINT DETAIL FOR CARRIAGEWAY WIDENING

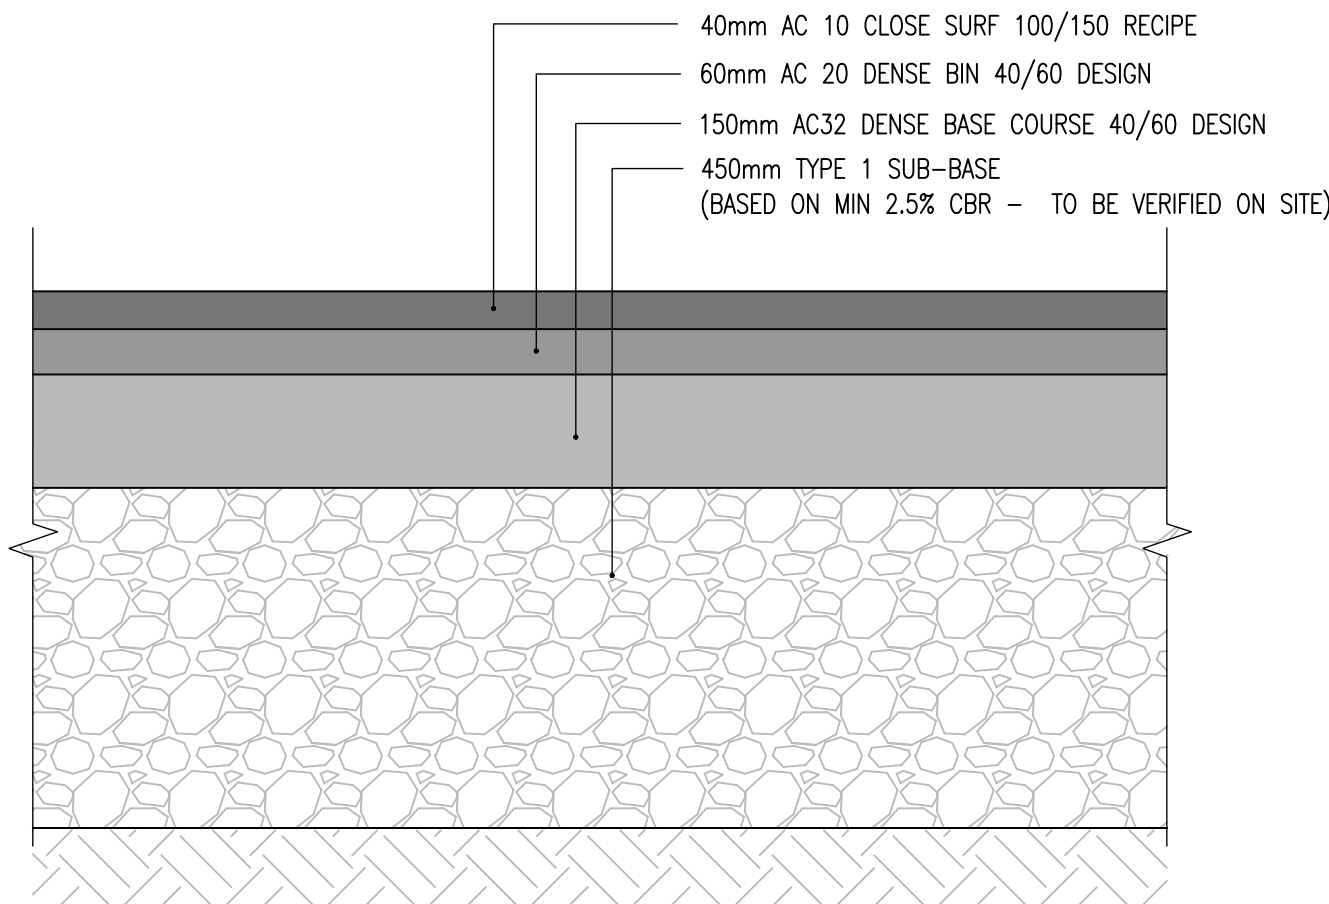

FULL DEPTH PAVEMENT CONSTRUCTION




LAYER	CLAUSE	MATERIAL	BINDER	THICKNESS	SPECIAL REQUIREMENTS
SURFACE COURSE	912	AC 10 CLOSE SURF 100/150 RECIPE	-	40mm	ASPHALT CONCRETE CONFIRMING TO BS EN 13108, PD 6691 ANNEX B
BINDER COURSE	929	AC 20 DENSE BIN 40/60 DESIGN	-	60mm	PD 6691 ANNEX B TABLES B.6 AND B.7 COURSE AGGREGATE: CRUSHED GRANUL, BLAST FURNACE SLAG & STEEL SLAG ONLY.
BASE	929	AC 32 DENSE BASE 40/60 DESIGN	-	150mm	PD 6691 TABLES B.5 AND B.7 COURSE AGGREGATE: CRUSHED ROCK, CRUSHED GRANUL, BLAST FURNACE SLAG & STEEL SLAG ONLY.
SUB-BASE	803	GRANULAR SUB BASE TYPE 1	N/A	450mm	SUBJECT TO 2.5% CBR TESTING ON SITE.

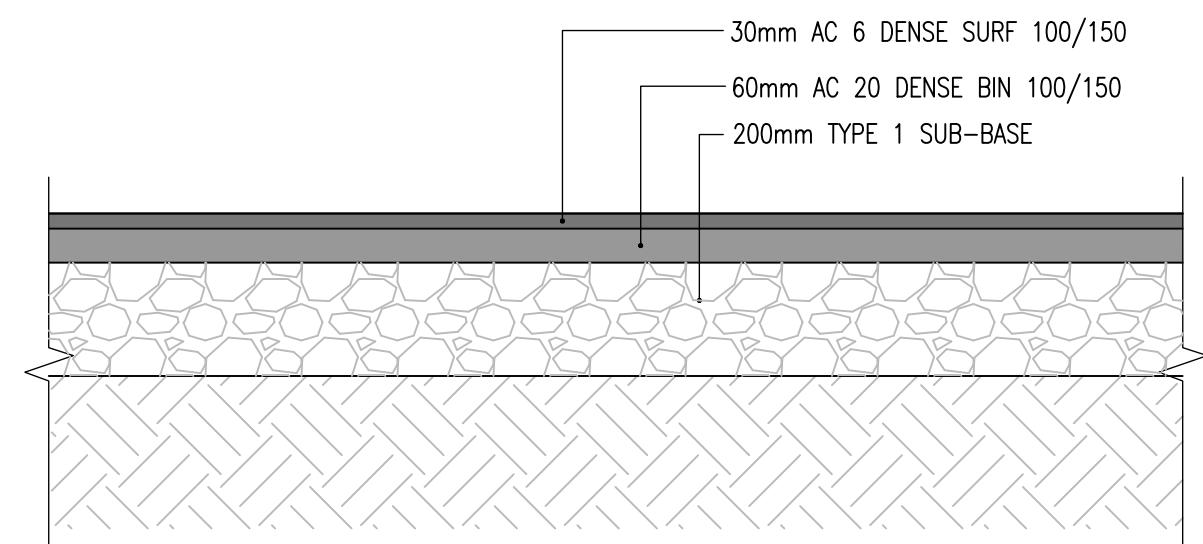

FULL DEPTH FOOTWAY CONSTRUCTION

LAYER	CLAUSE	MATERIAL	BINDER	THICKNESS	SPECIAL REQUIREMENTS
SURFACE COURSE	909	AC 6 DENSE SURF 100/150	-	30mm	BS EN 13108
BINDER COURSE	906	AC 20 DENSE BIN 100/150 REC	-	60mm	BS EN 13108
SUB-BASE	803	GRANULAR SUB BASE TYPE 1	N/A	200mm	SUBJECT TO 2.5% CBR TESTING ON SITE.
GEOTEXTILE MEMBRANE	-	TERRAM 1000 OR SIMILAR APPROVED	-	-	IF INSTRUCTED BY ENGINEER.

* SURFACE COURSE TO BE MACHINE LAID FOR FOOTWAY AREAS

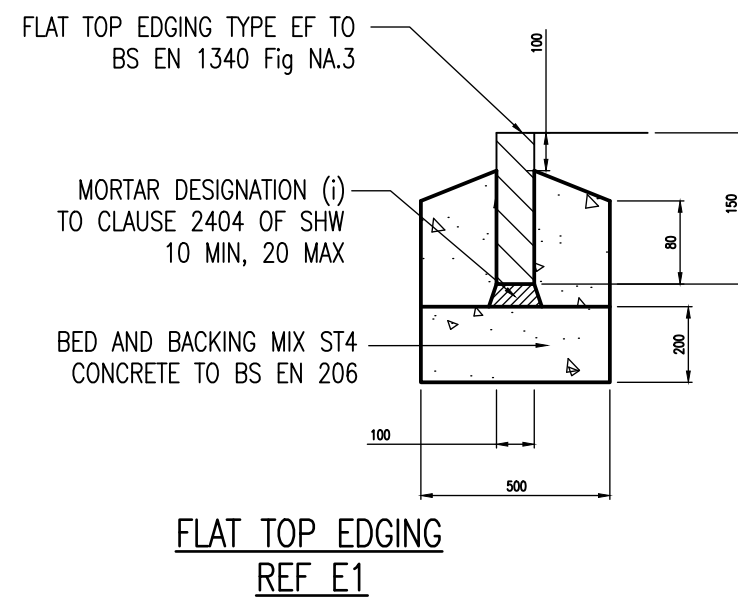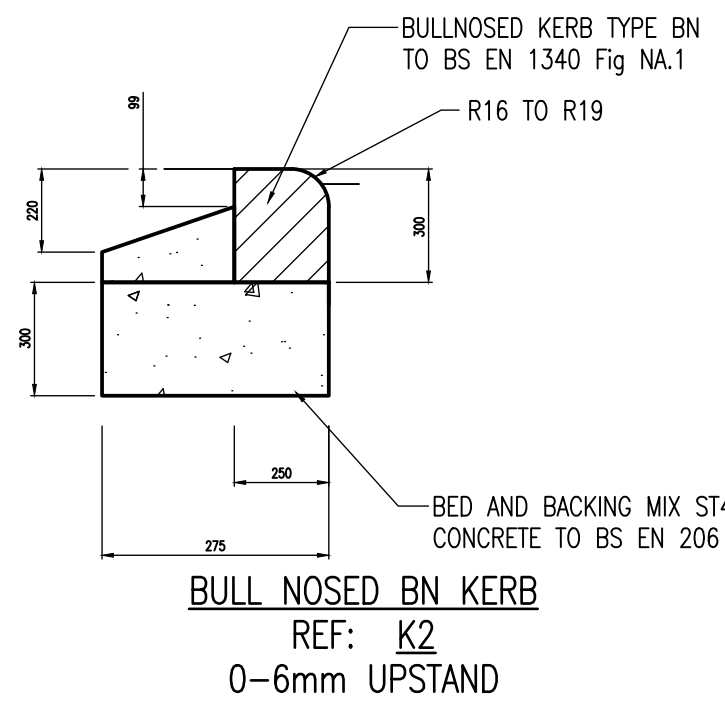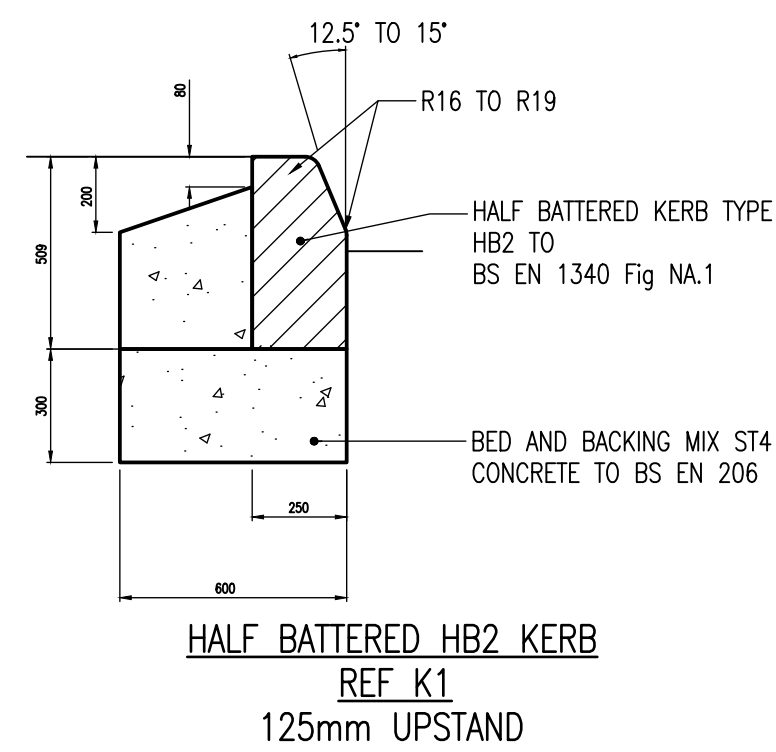

- NOTES
- DO NOT SCALE
- ALL DIMENSIONS ARE IN MILLIMETRES UNLESS OTHERWISE STATED.
 - ALL CLAUSE NUMBERS REFER TO THE SPECIFICATION FOR HIGHWAY WORKS (SHW) & MHA HARMONISED SPECIFICATION.
 - ALL PRECAST CONCRETE UNITS ARE TO CONFORM TO AND BE LAID IN ACCORDANCE WITH CL.1101 OF THE SPECIFICATION FOR HIGHWAY WORKS LATEST EDITION.
 - KERB, BED AND BACKING SHALL BE ST4 GRADE CONCRETE TO CL.2602 OF THE SHW, LATEST EDITION.

C01	23/02/2022	DR	FIT FOR CONSTRUCTION	JSP	JSP
P02	05/08/2021	EJ	UPDATED FOLLOWING COMMENTS FROM LOCAL HIGHWAY AUTHORITY	JSP	JM
P01	26/11/2020	JXB	FIRST ISSUE	JF	JF
REV	DATE	BY	DESCRIPTION	CHK	APP

DRAWING STATUS: A - FIT FOR CONSTRUCTION



8 First Street, Manchester, M15 4GU, UK
T+ 44 (0) 161 200 5000
wsp.com

CLIENT: THISTLEWOOD PROPERTIES

ARCHITECT: STUDIO PH ARCHITECTURE

SITE/PROJECT: LLAY RETAIL ACCESS DESIGN

TITLE: SECTION 278
PAVING AND KERBING
STANDARD CONSTRUCTION DETAILS

SCALE @ A1: 1:20	CHECKED: JSF	APPROVED: JSF
PROJECT NO: 70079336	DESIGNED: JXB	DRAWN: JXB DATE: December 21

DRAWING No: 79336-WSP-00-ZZ-DR-CV-005	REV: C01
---------------------------------------	----------

© WSP UK Ltd