

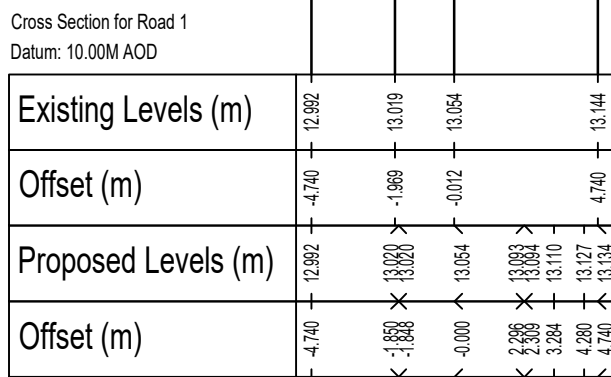


KEY:-

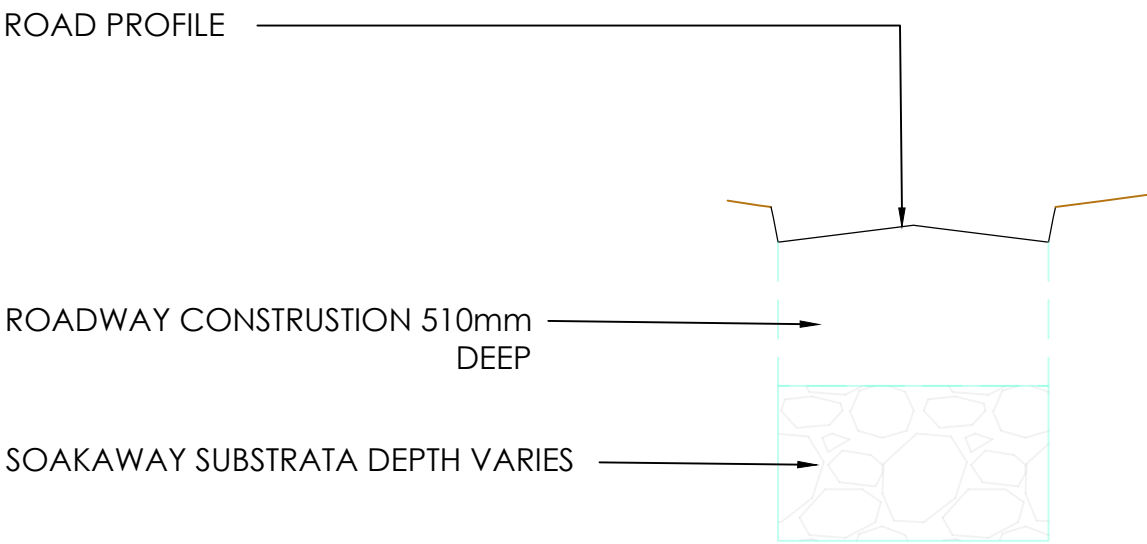


Chainage : 0.001m

ROAD 1

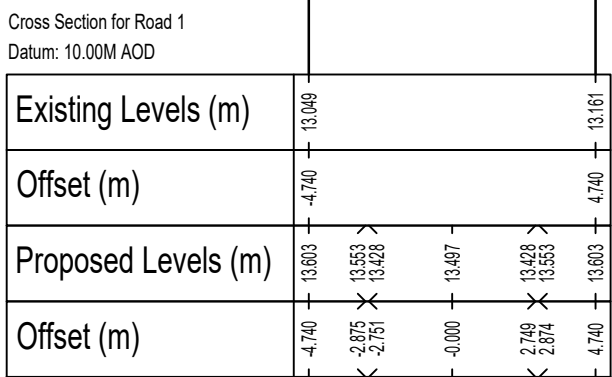


Chainage : 30.001m

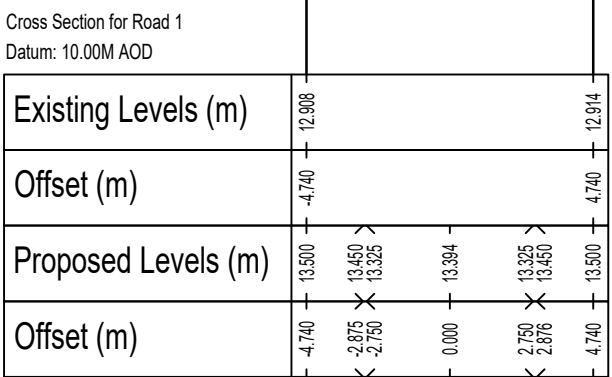

Chainage : 60.001m




Chainage : 90.001m

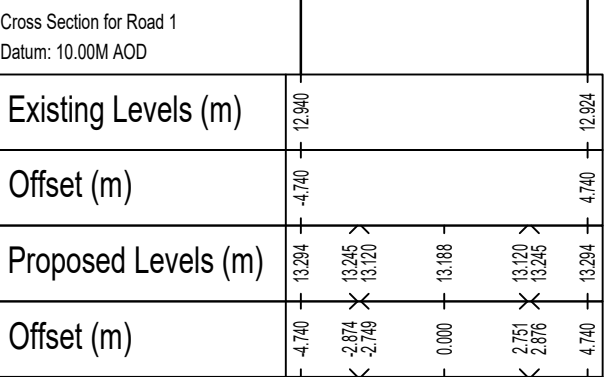


Chainage : 120.001m


ROAD 1 CONT.

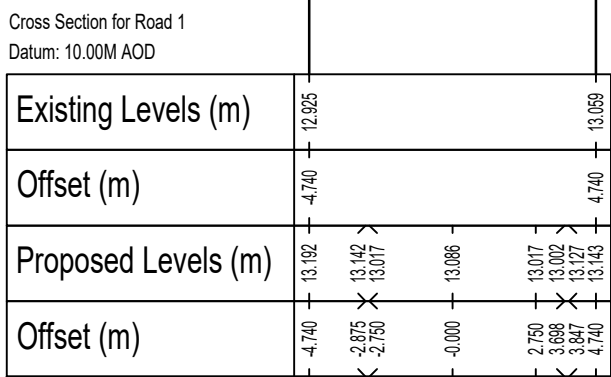


Chainage : 150.001m

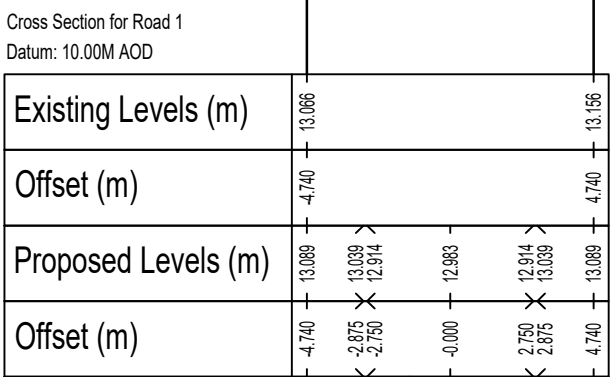


Chainage : 180.001m

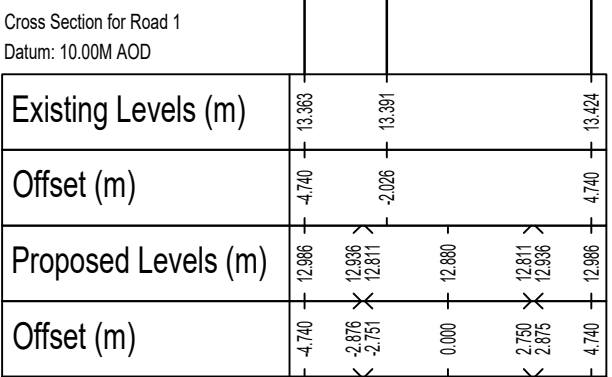

Chainage : 210.001m

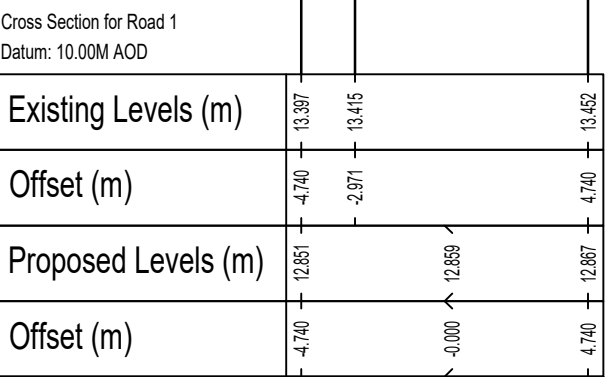


Chainage : 216.285m

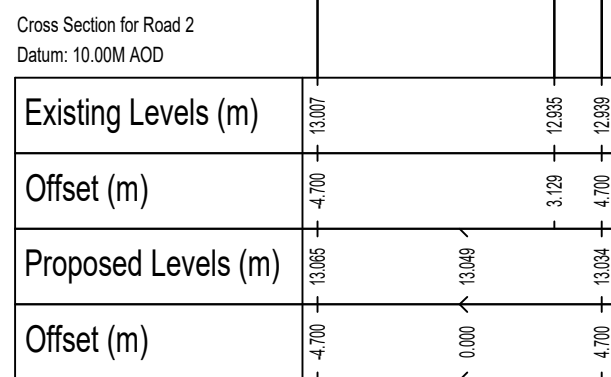


Chainage : 2.750m


ROAD 2

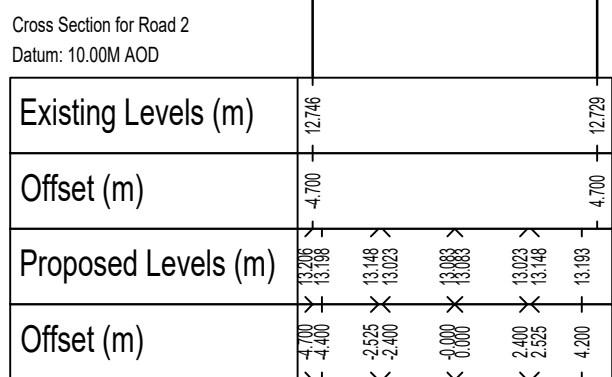

Chainage : 32.750m

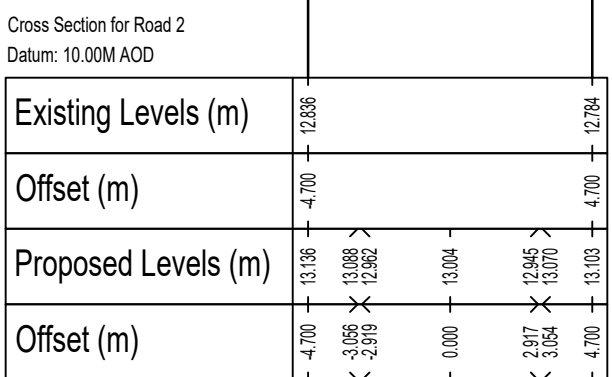

Chainage : 62.750m

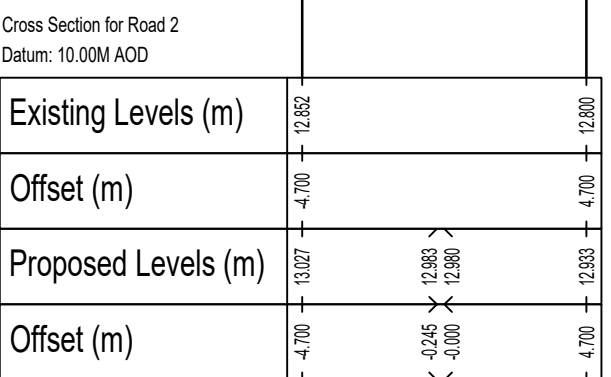

Chainage : 66.312m

A 20.08.21 First Issue for SAB Approval CP
Mark | Date | Details | By

Revision history

Drawing originator:



Client:



Project title:

Rossett Road,
Rossett

Drawing title:

Southern Land Parcel
Road & SuD's Cross-sections
Sheet 1 of 2

Scale: 1:250H, 1:25V for the original size of A1

Drawn by: CP | Checked by: RA | Passed by: RA | Date: July 2021

Drawing status:

Preliminary

Job No: Drawing No: Project: Origin: Volume: Level: Type: Discip: Number: Revision: A
CAS02 BET C 117

Do not scale this drawing

6-7 Old Marsh Farm Barns, Welsh Road, Sealand, Flintshire, CH5 2LY enquiries@betts-associates.co.uk

Chester 01244 288178 | Altrincham 0161 413531 |