



Tim Pluves
Blaenau Uchaf
Froncysyllte
Nr Llangollen
LL20 7RY

07714695205


East Elevation

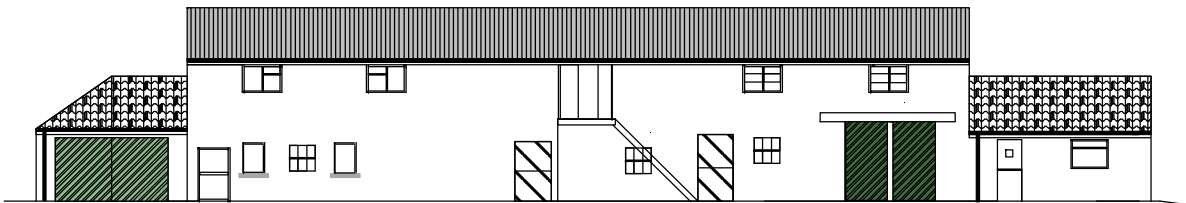


North Elevation

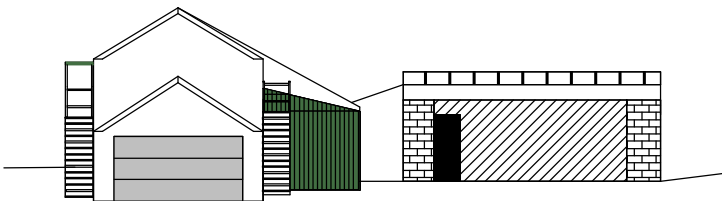


West Elevation

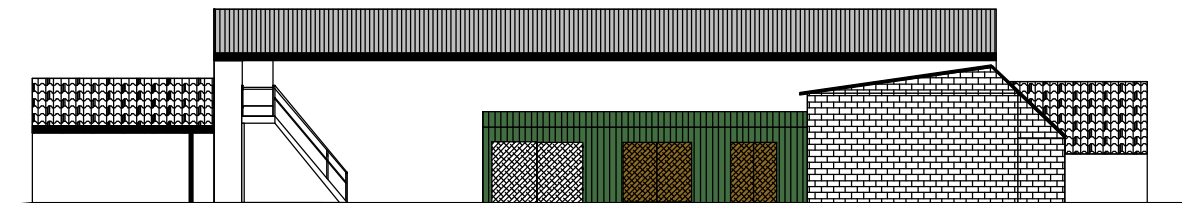


South Elevation

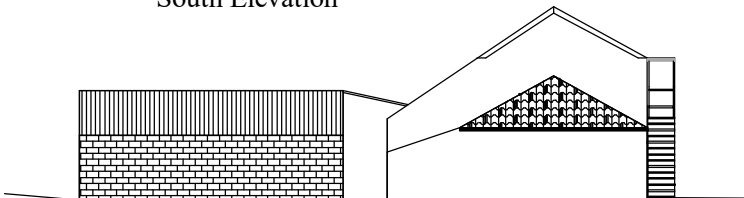

Plan Elevation

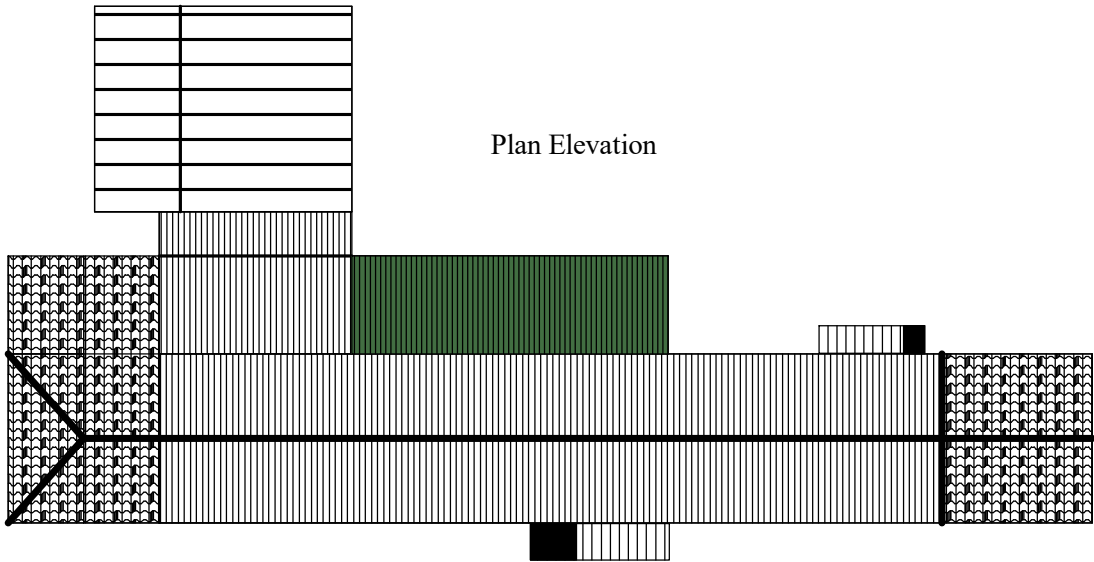



Existing floorplan

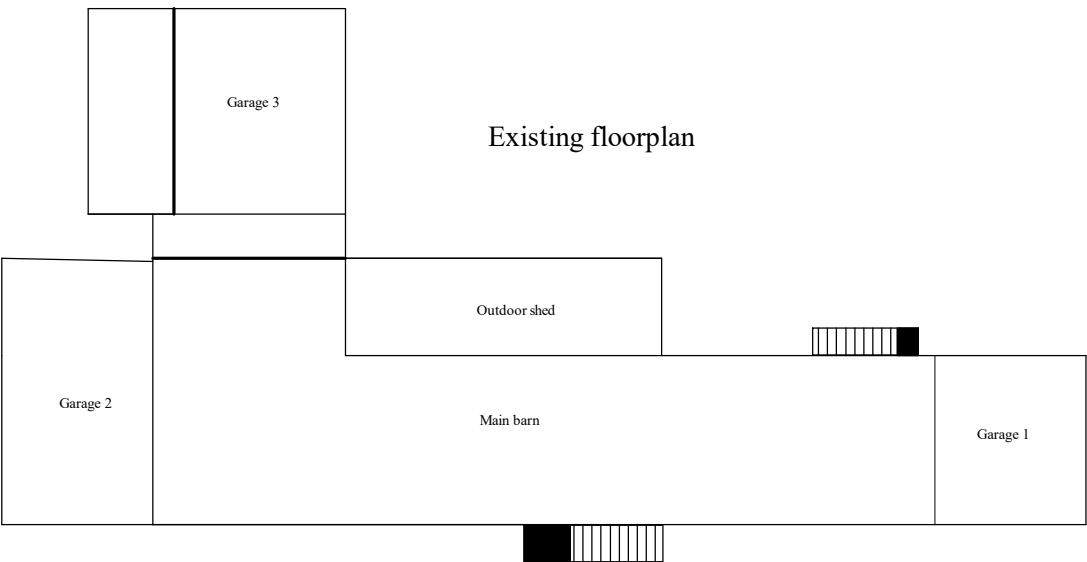

Existing elevation
1:250 @A3
14/03/2022
Ref : 1064

Tim Pluves
Blaenau Uchaf
Froncysyllte
Nr Llangollen
LL20 7RY



07714695205

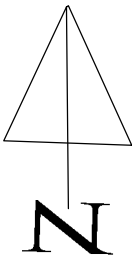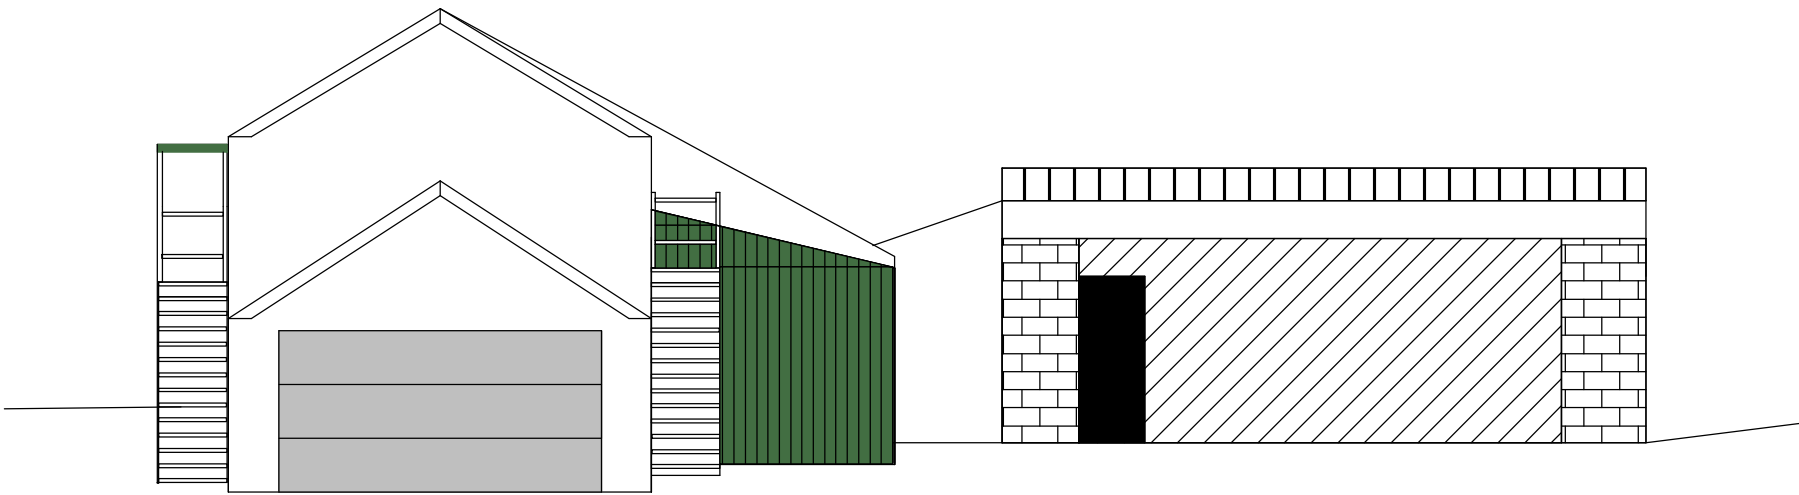

Exisitng
North elevation
1:100 @A3
25/02/2022
Ref : 1051

Tim Pluves
Blaenau Uchaf
Froncysyllte
Nr Llangollen
LL20 7RY



07714695205

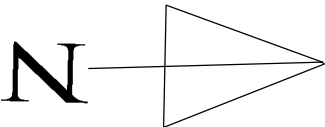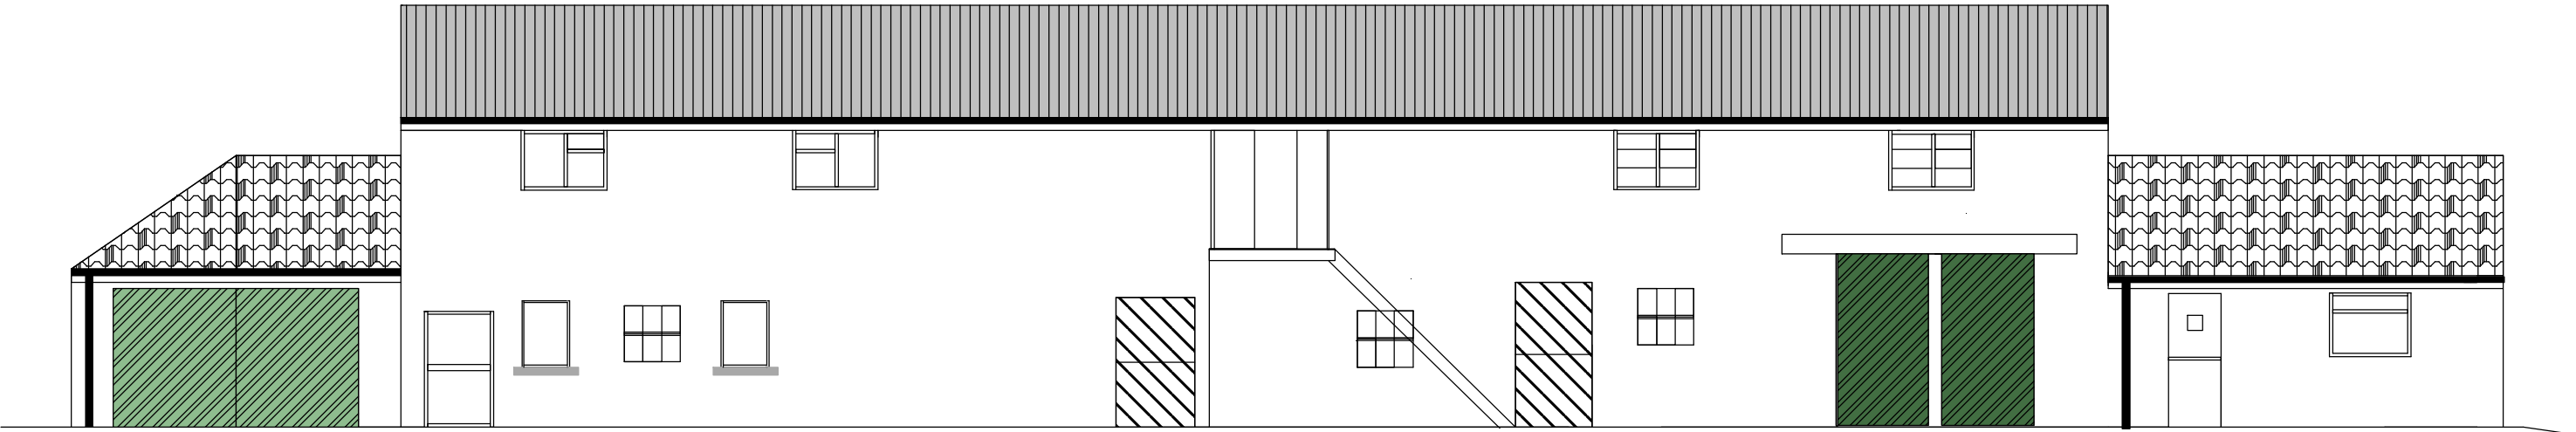

Exisitng
East elevation
1:100 @A3
25/02/2022
Ref : 1050

Tim Pluves
Blaenau Uchaf
Froncysyllte
Nr Llangollen
LL20 7RY



07714695205

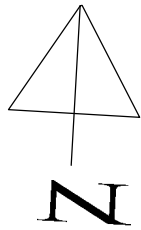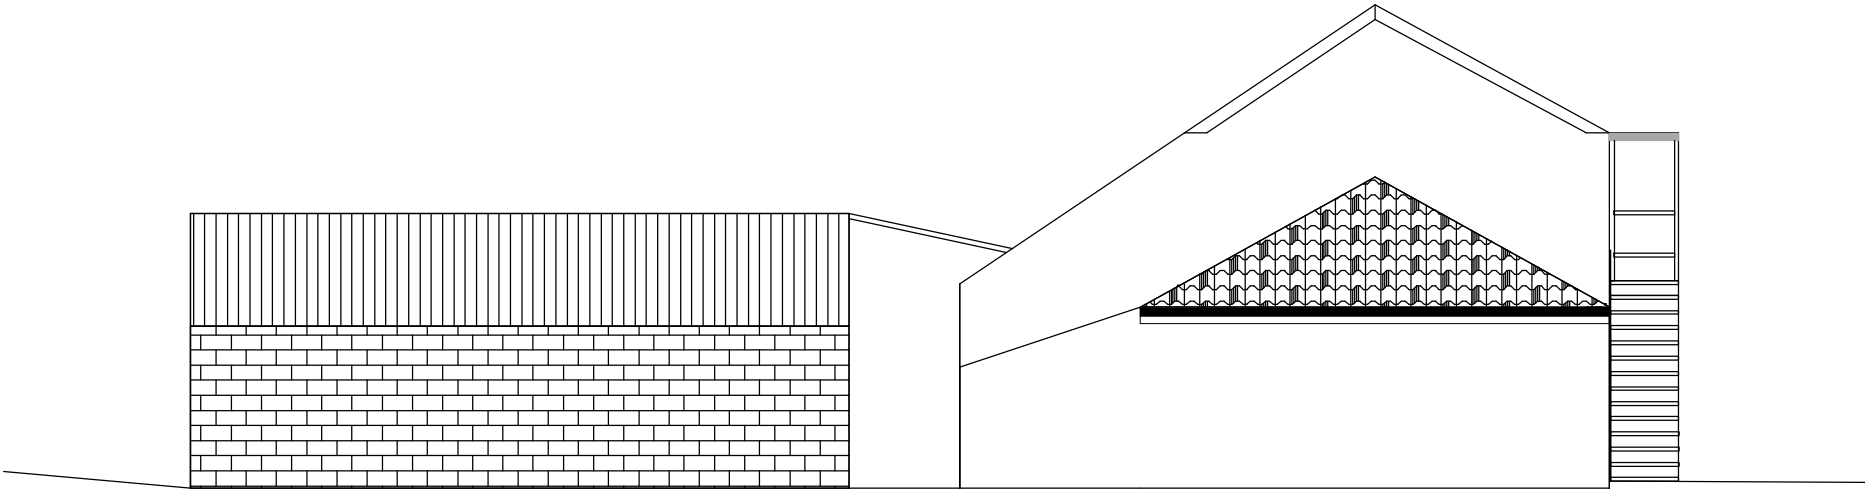

Exisitng
South elevation
1:100 @A3
25/02/2022
Ref : 1052

Tim Pluves
Blaenau Uchaf
Froncysyllte
Nr Llangollen
LL20 7RY



07714695205

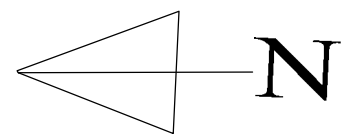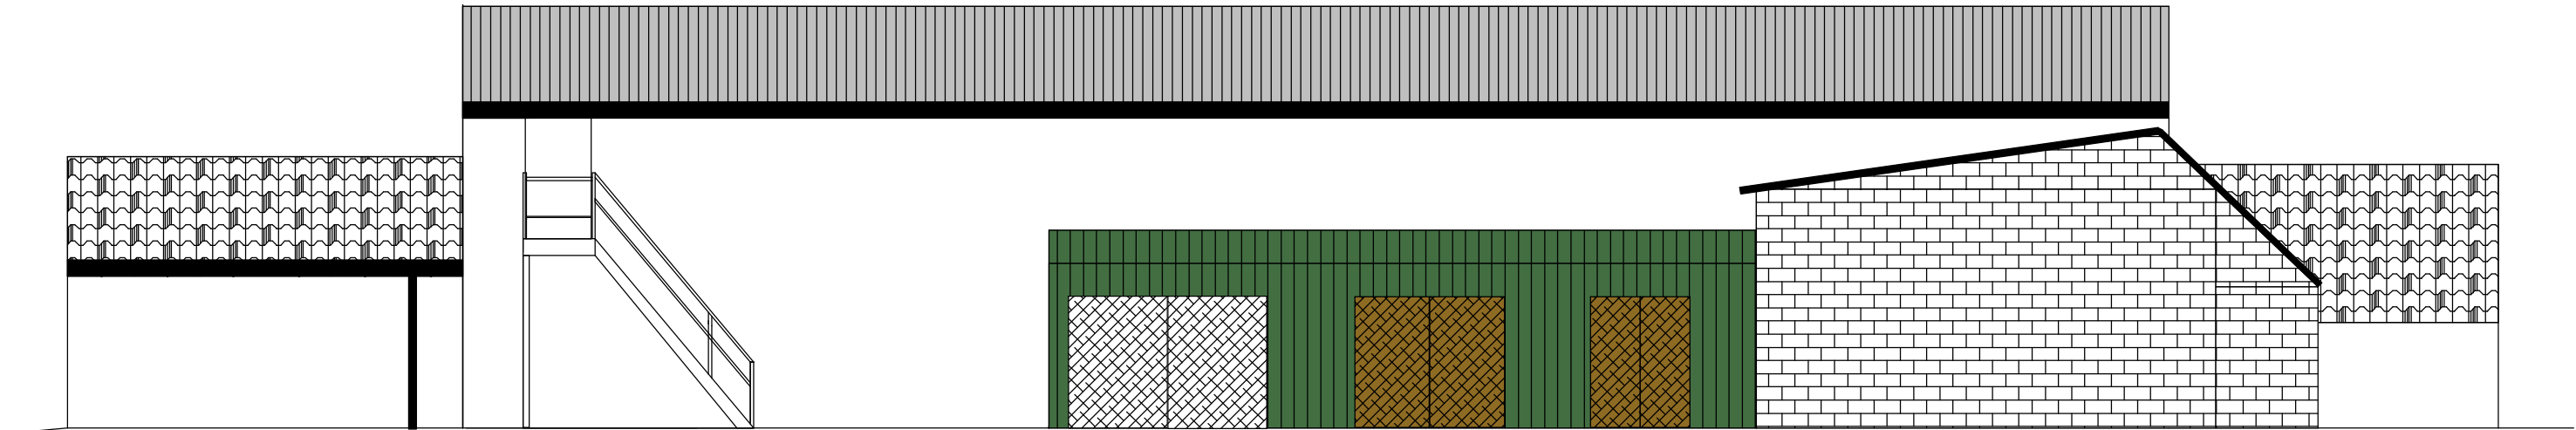

Exisitng
West elevation
1:100 @A3
25/02/2022
Ref : 1053

Tim Pluves
Blaenau Uchaf
Froncysyllte
Nr Llangollen
LL20 7RY



07714695205

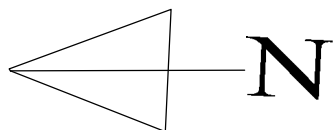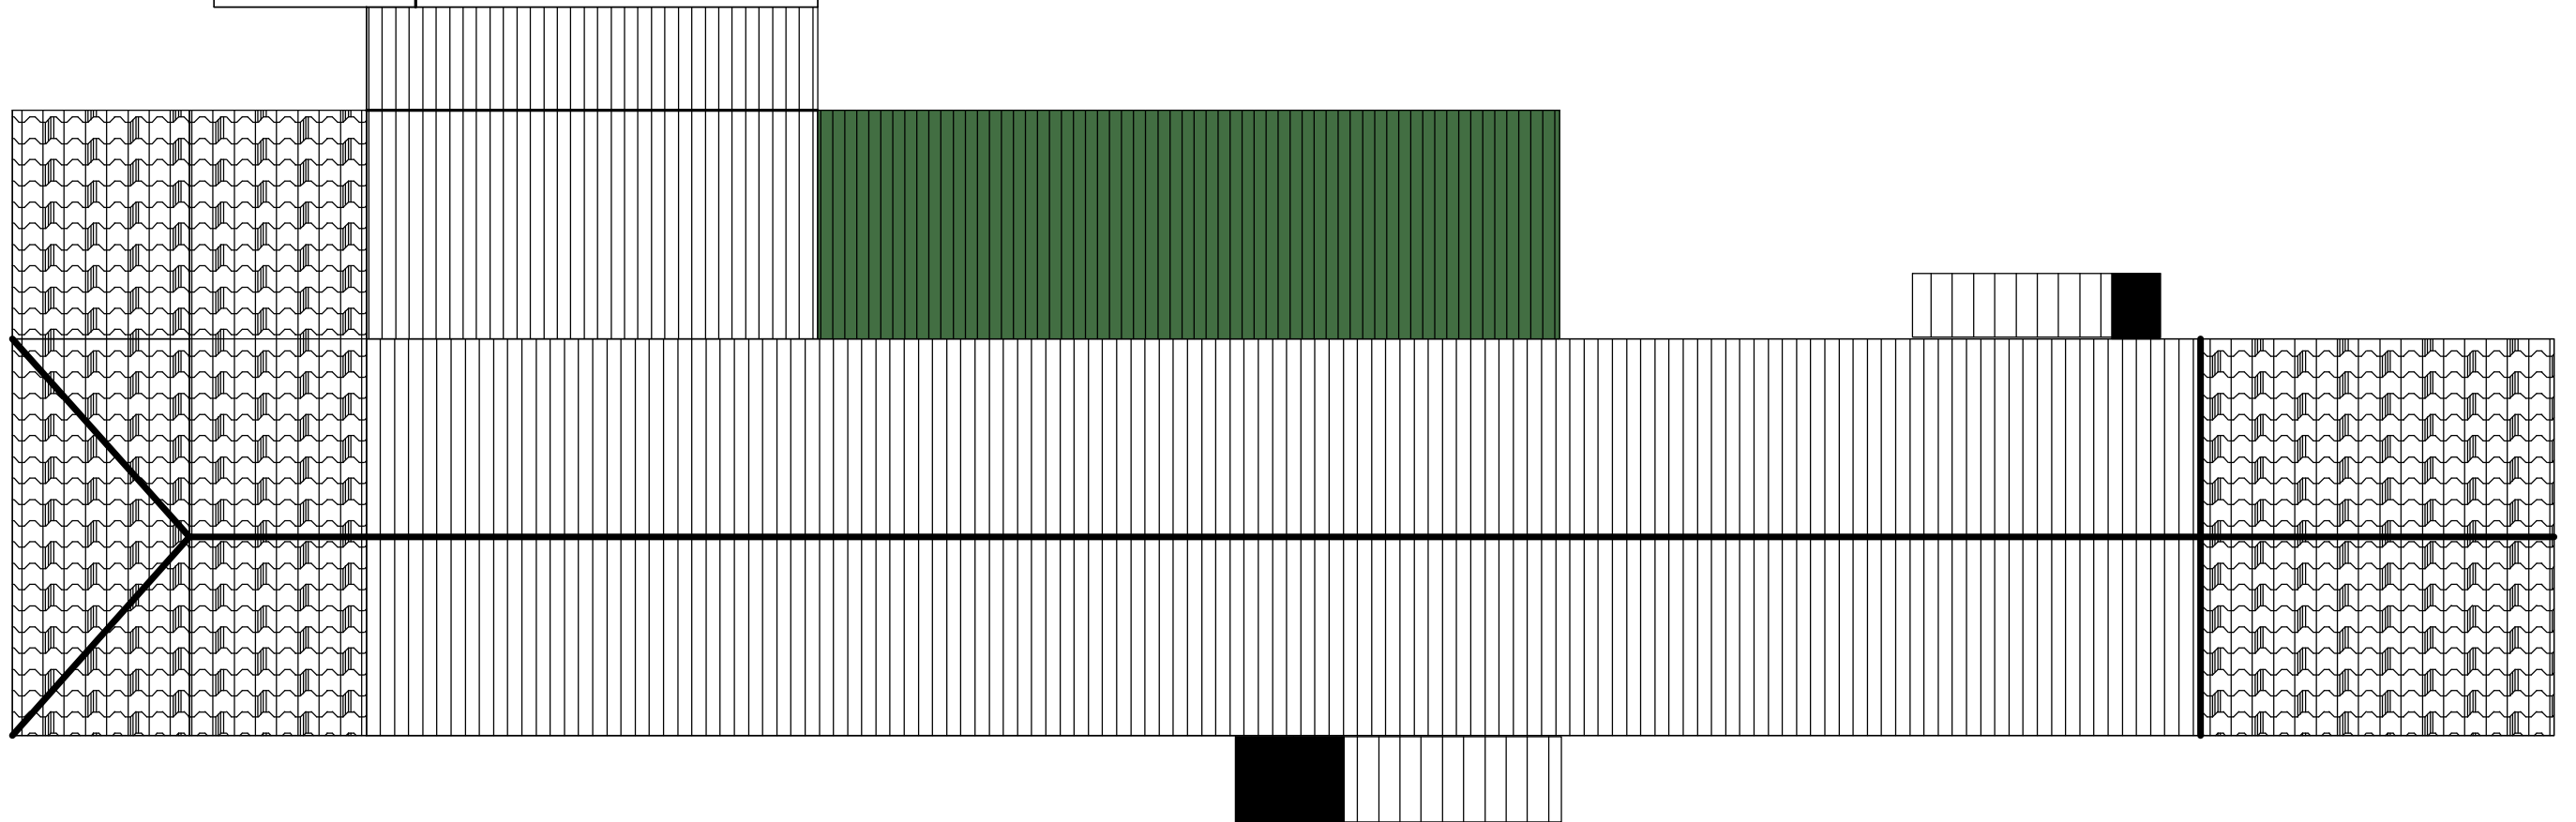[illegible]

Exisitng
Plan view elevation
1:100 @A3
25/02/2022
Ref : 1055

Tim Pluves
Blaenau Uchaf
Froncysyllte
Nr Llangollen
LL20 7RY

07714695205

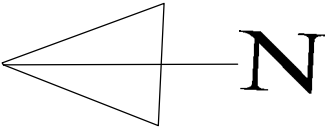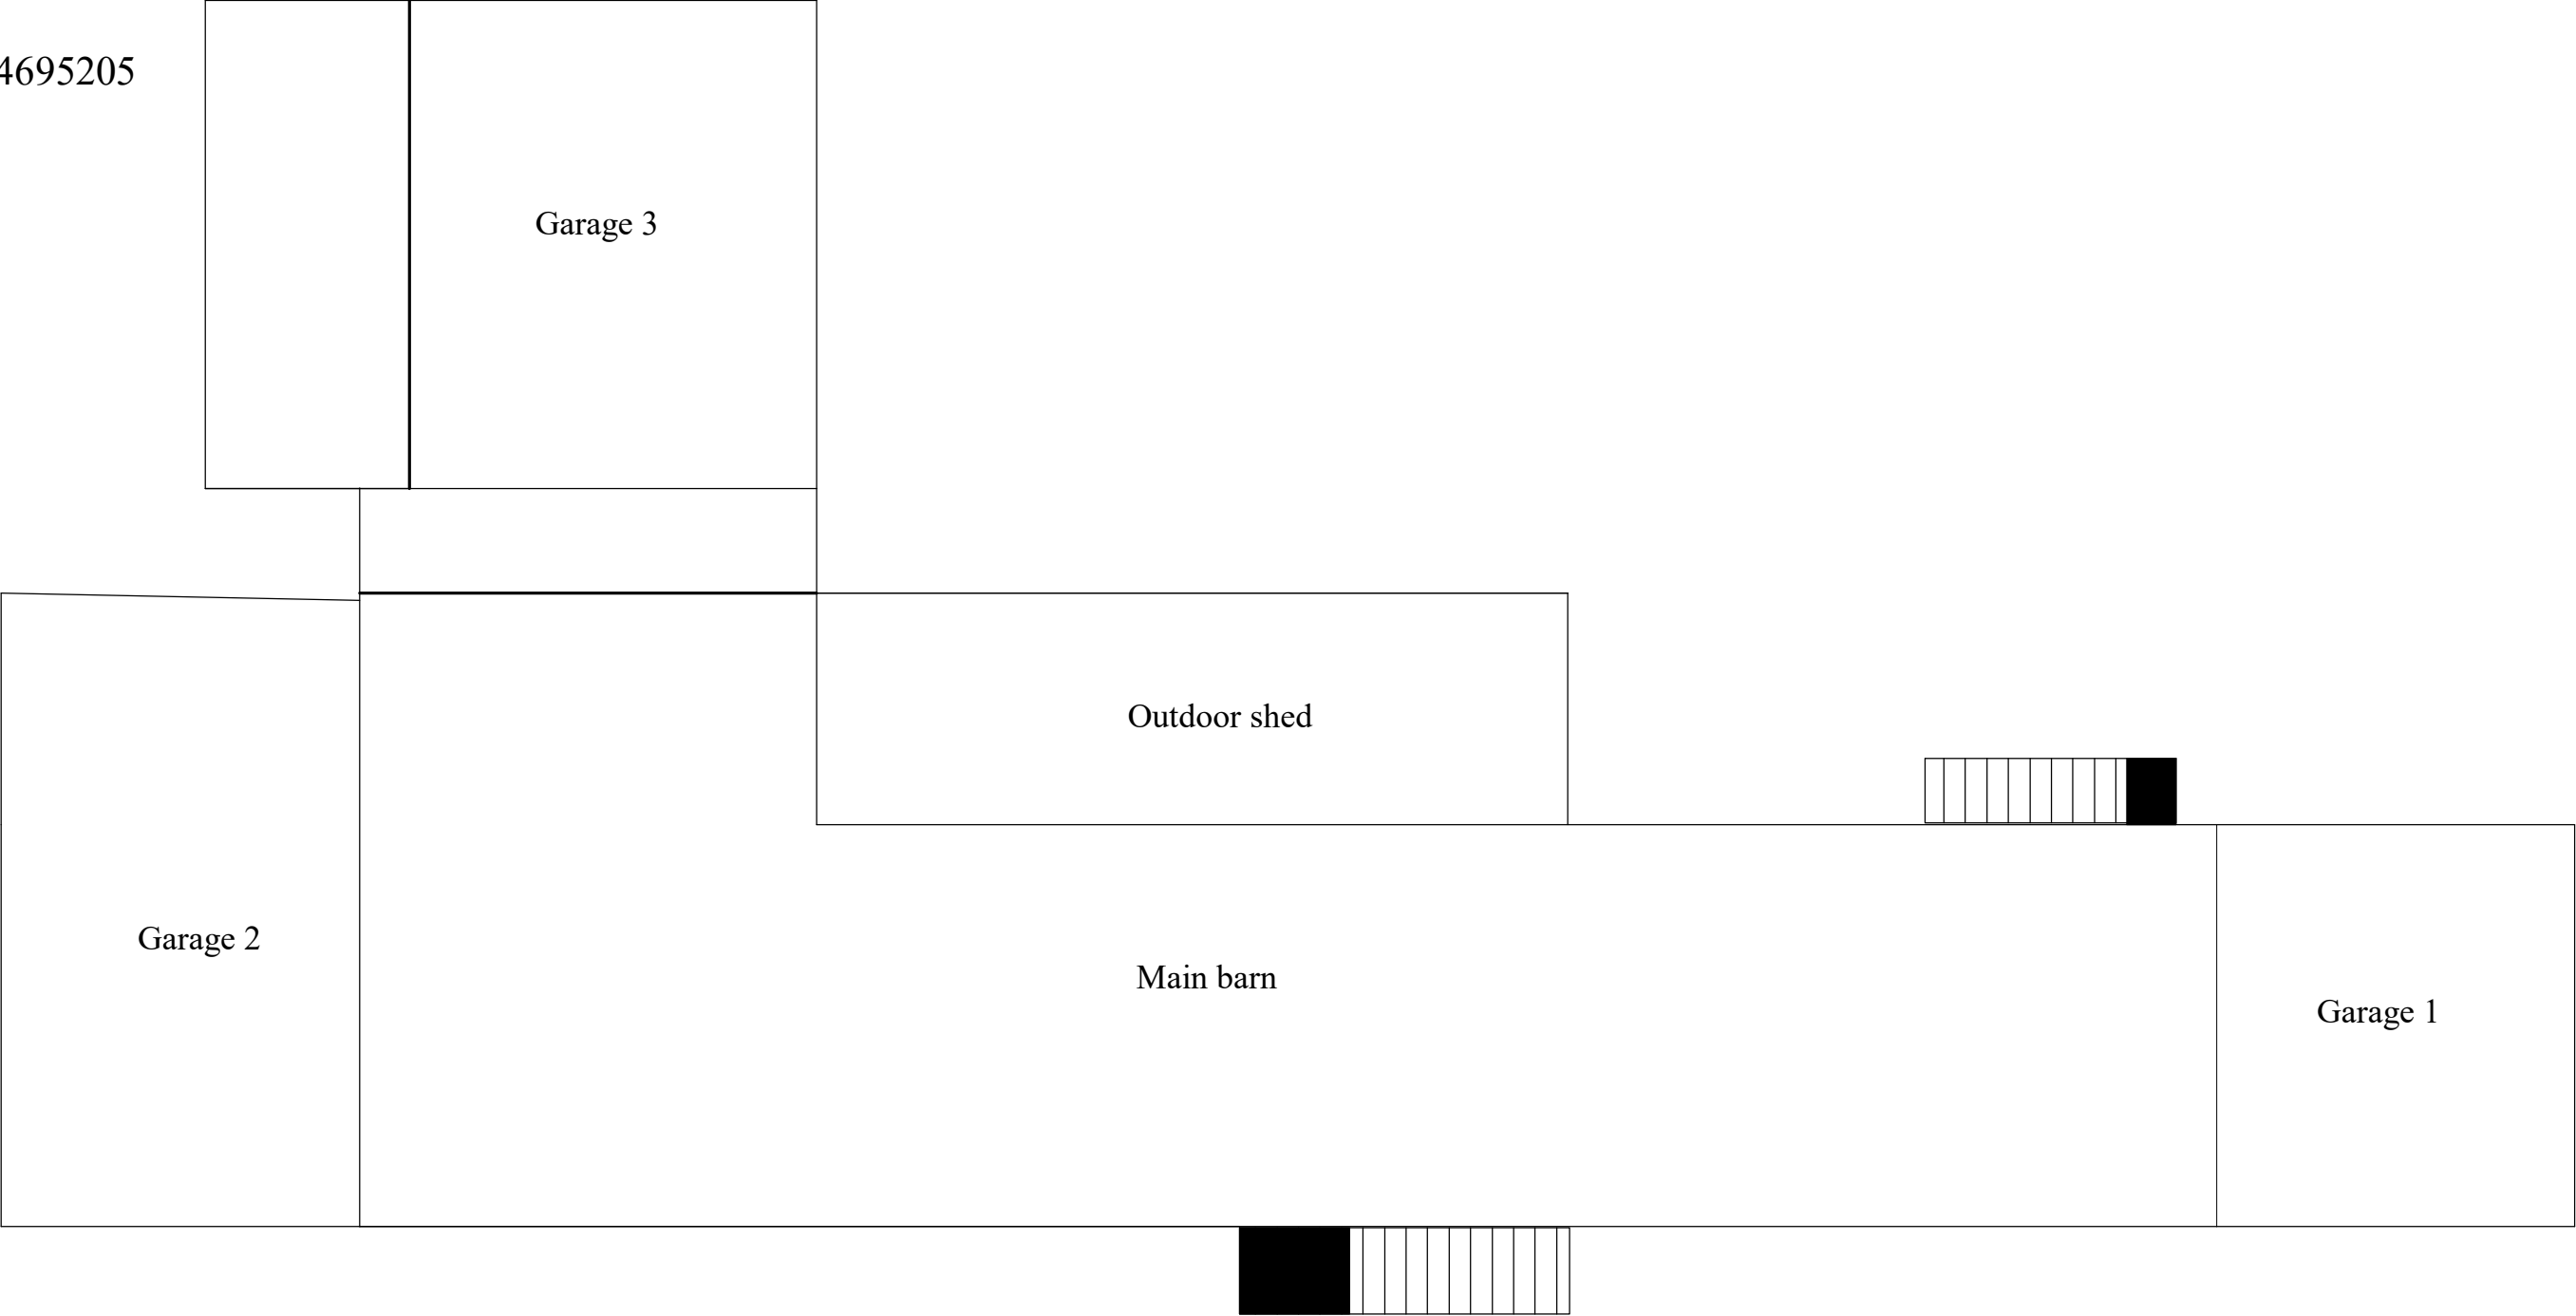

Exisitng
Plan view elevation
1:100 @A3
25/02/2022
Ref : 1054