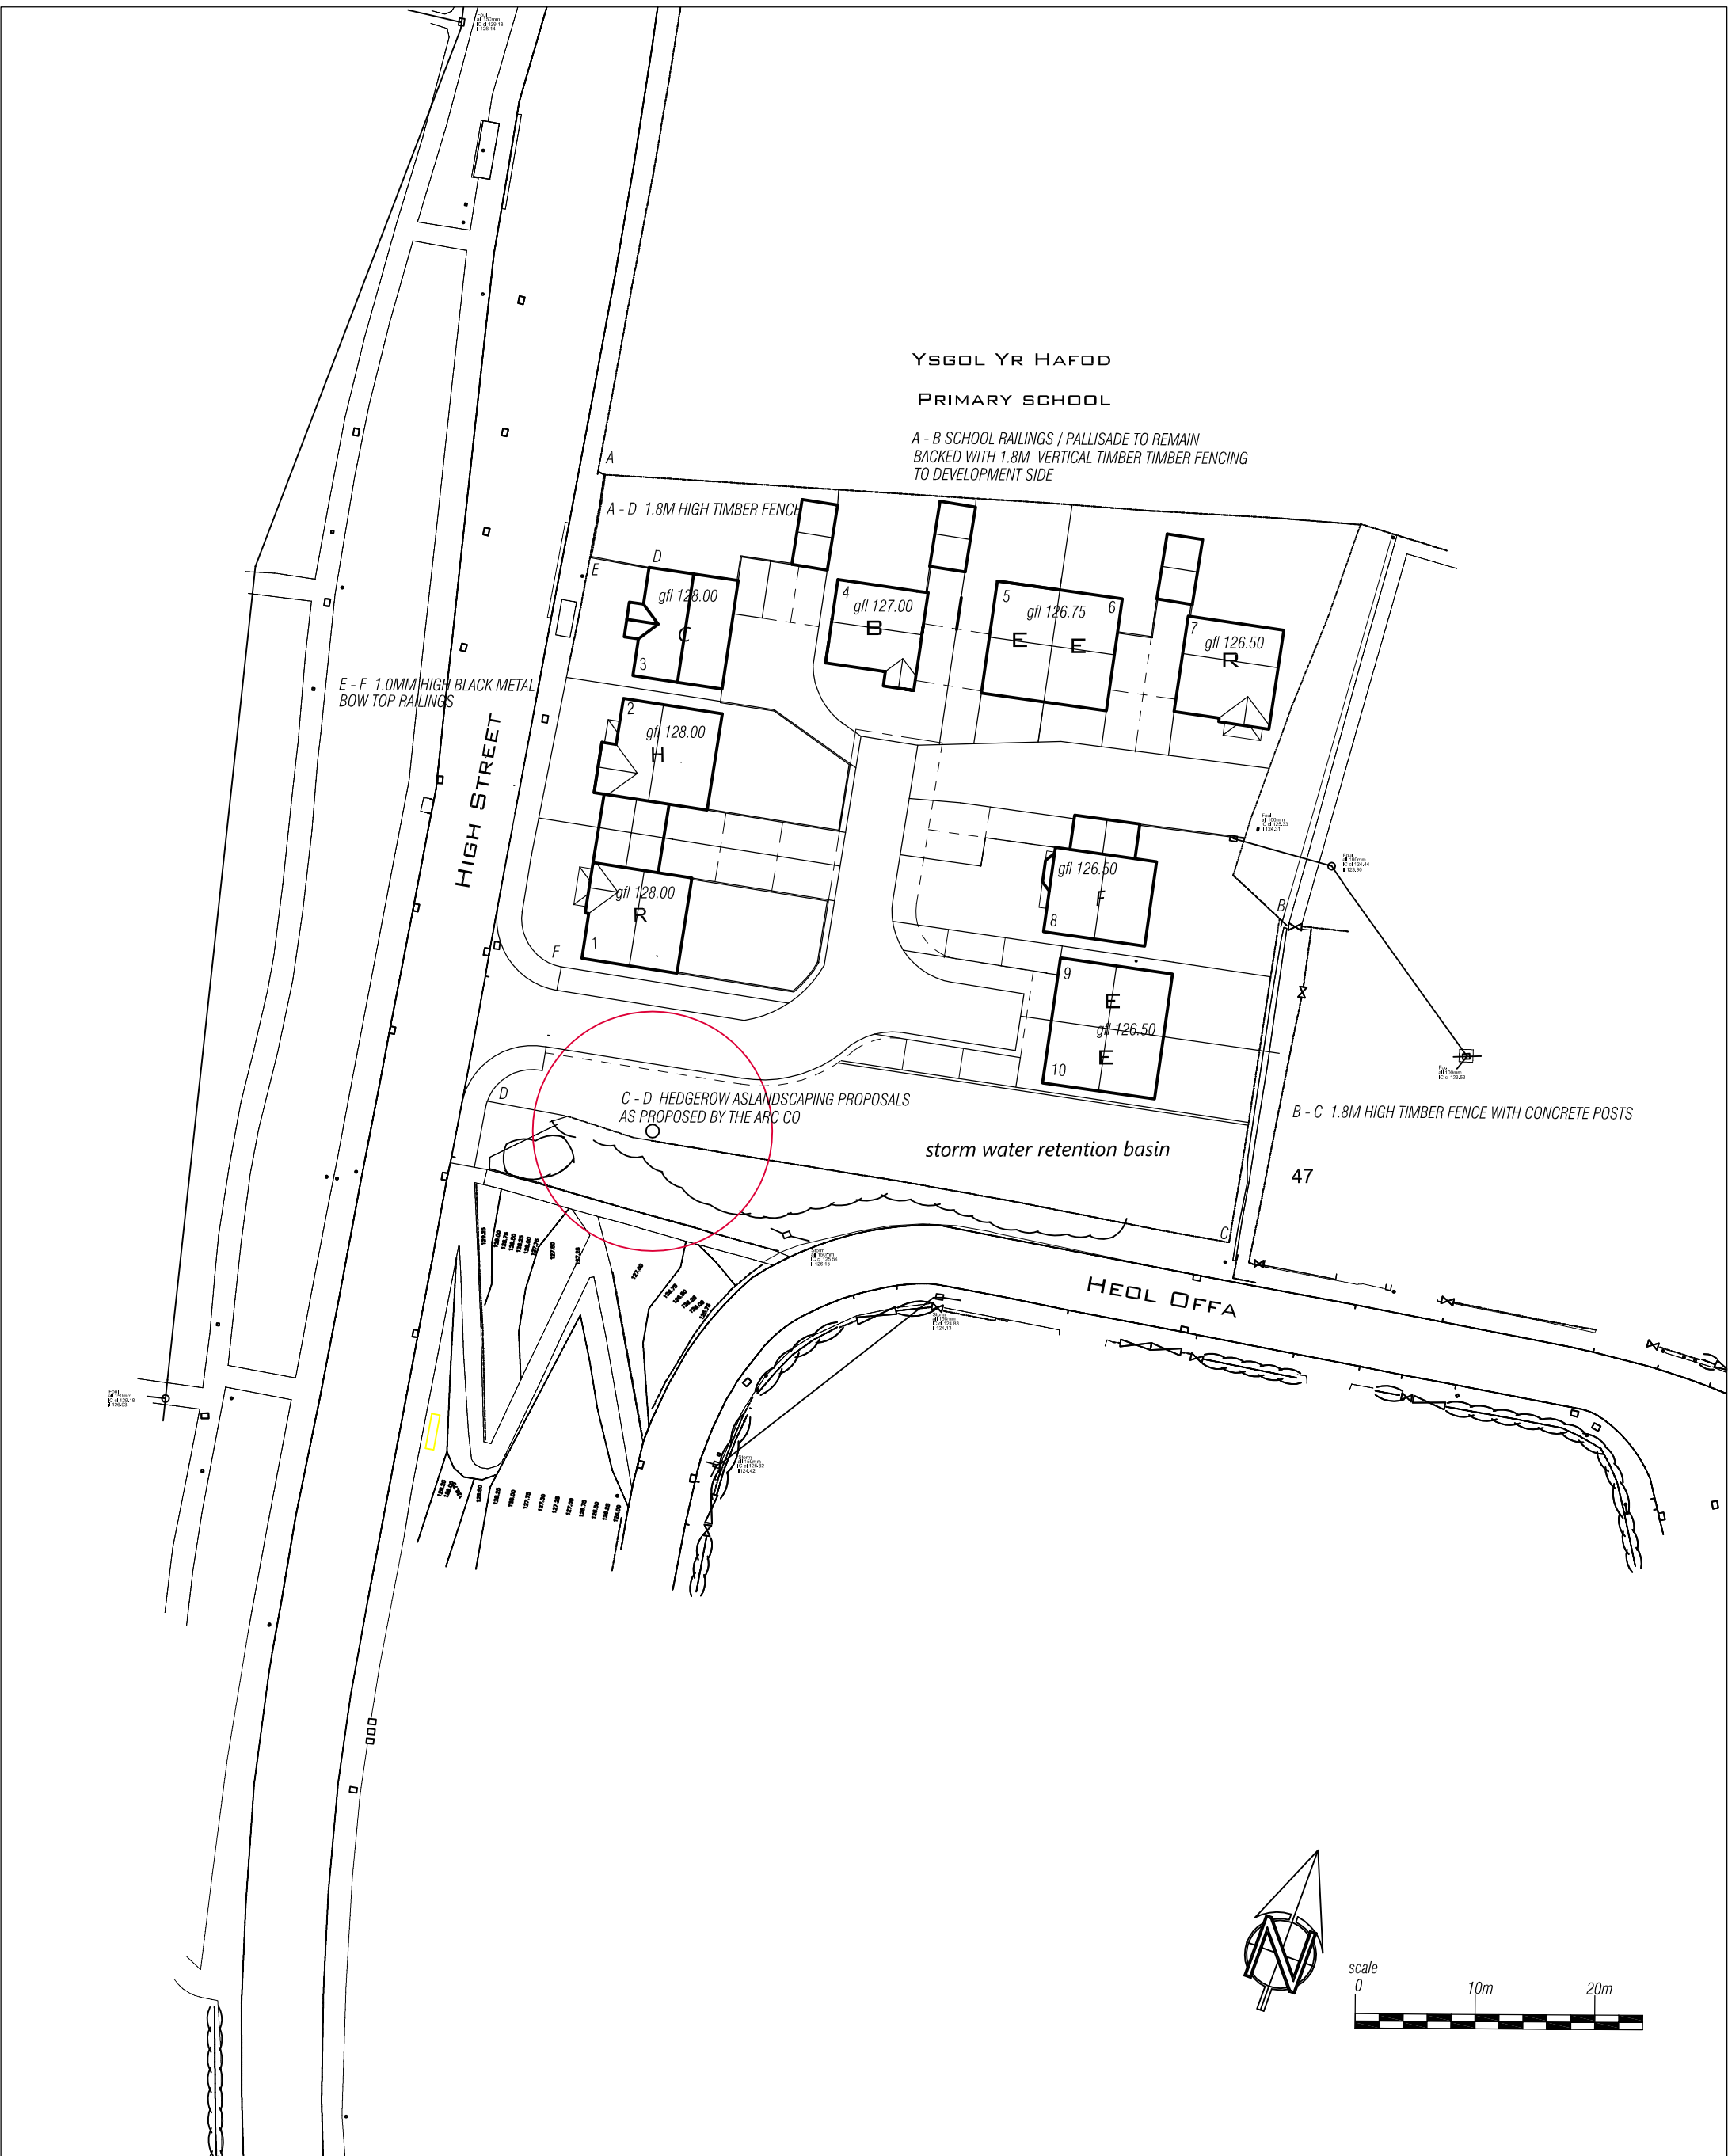


Parry Davies Architects.		Chartered Architects.		
PROJECT TITLE	LAND AT JOHNSTOWN	DATE	SCALE	DRWN
		MAY 2021	1:500 @ A3	RSG
DRWG. TITLE	SITE LAYOUT PLAN C - BOUNDARY TREATMENT	DRWG. NOS.	19.5991/SK1	REV
				A
Barclays Buildings, High Street, St Asaph, LL17 ORF		Tel: 01745 585517 Fax: 01745 582162. E-mail: PDPArchitects@aol.com		