




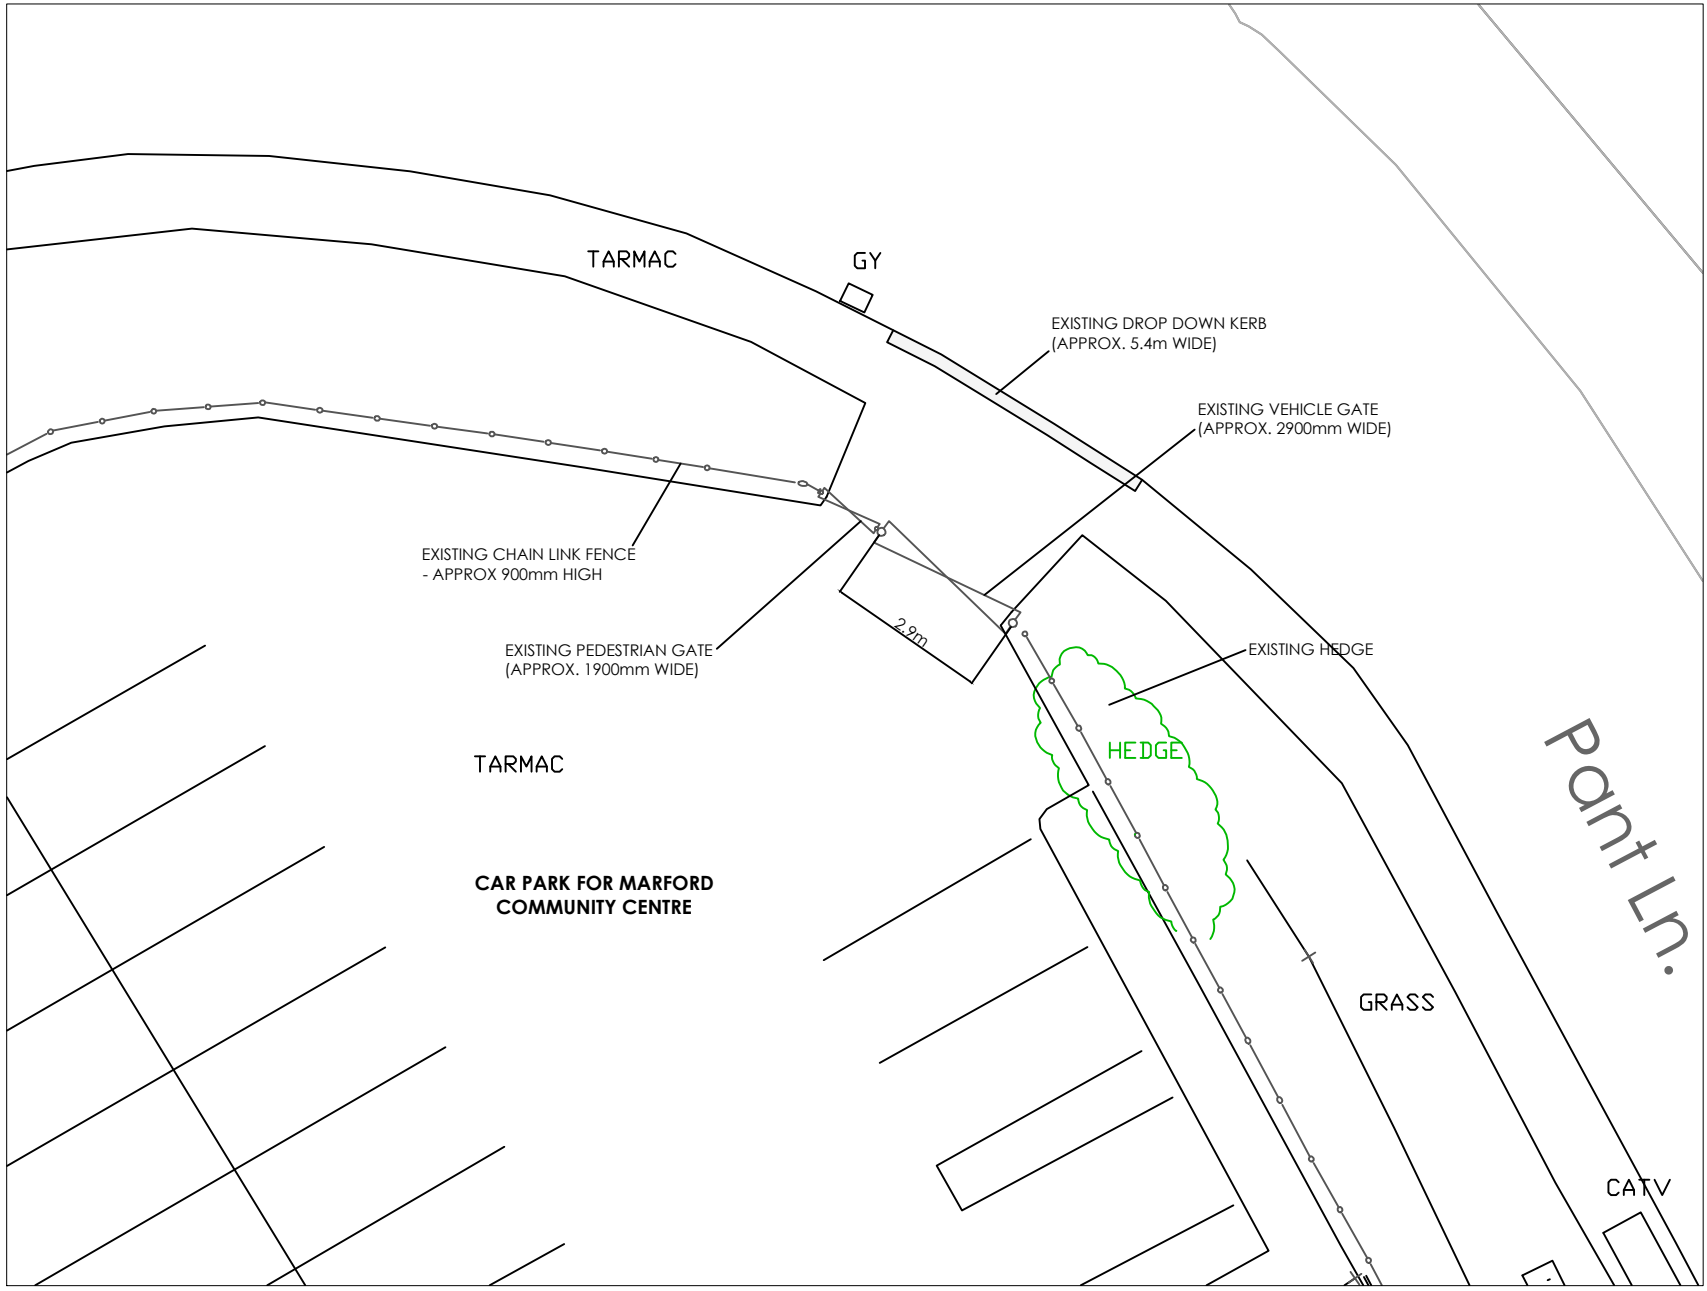

Existing Car Park Entrance @ 1:150

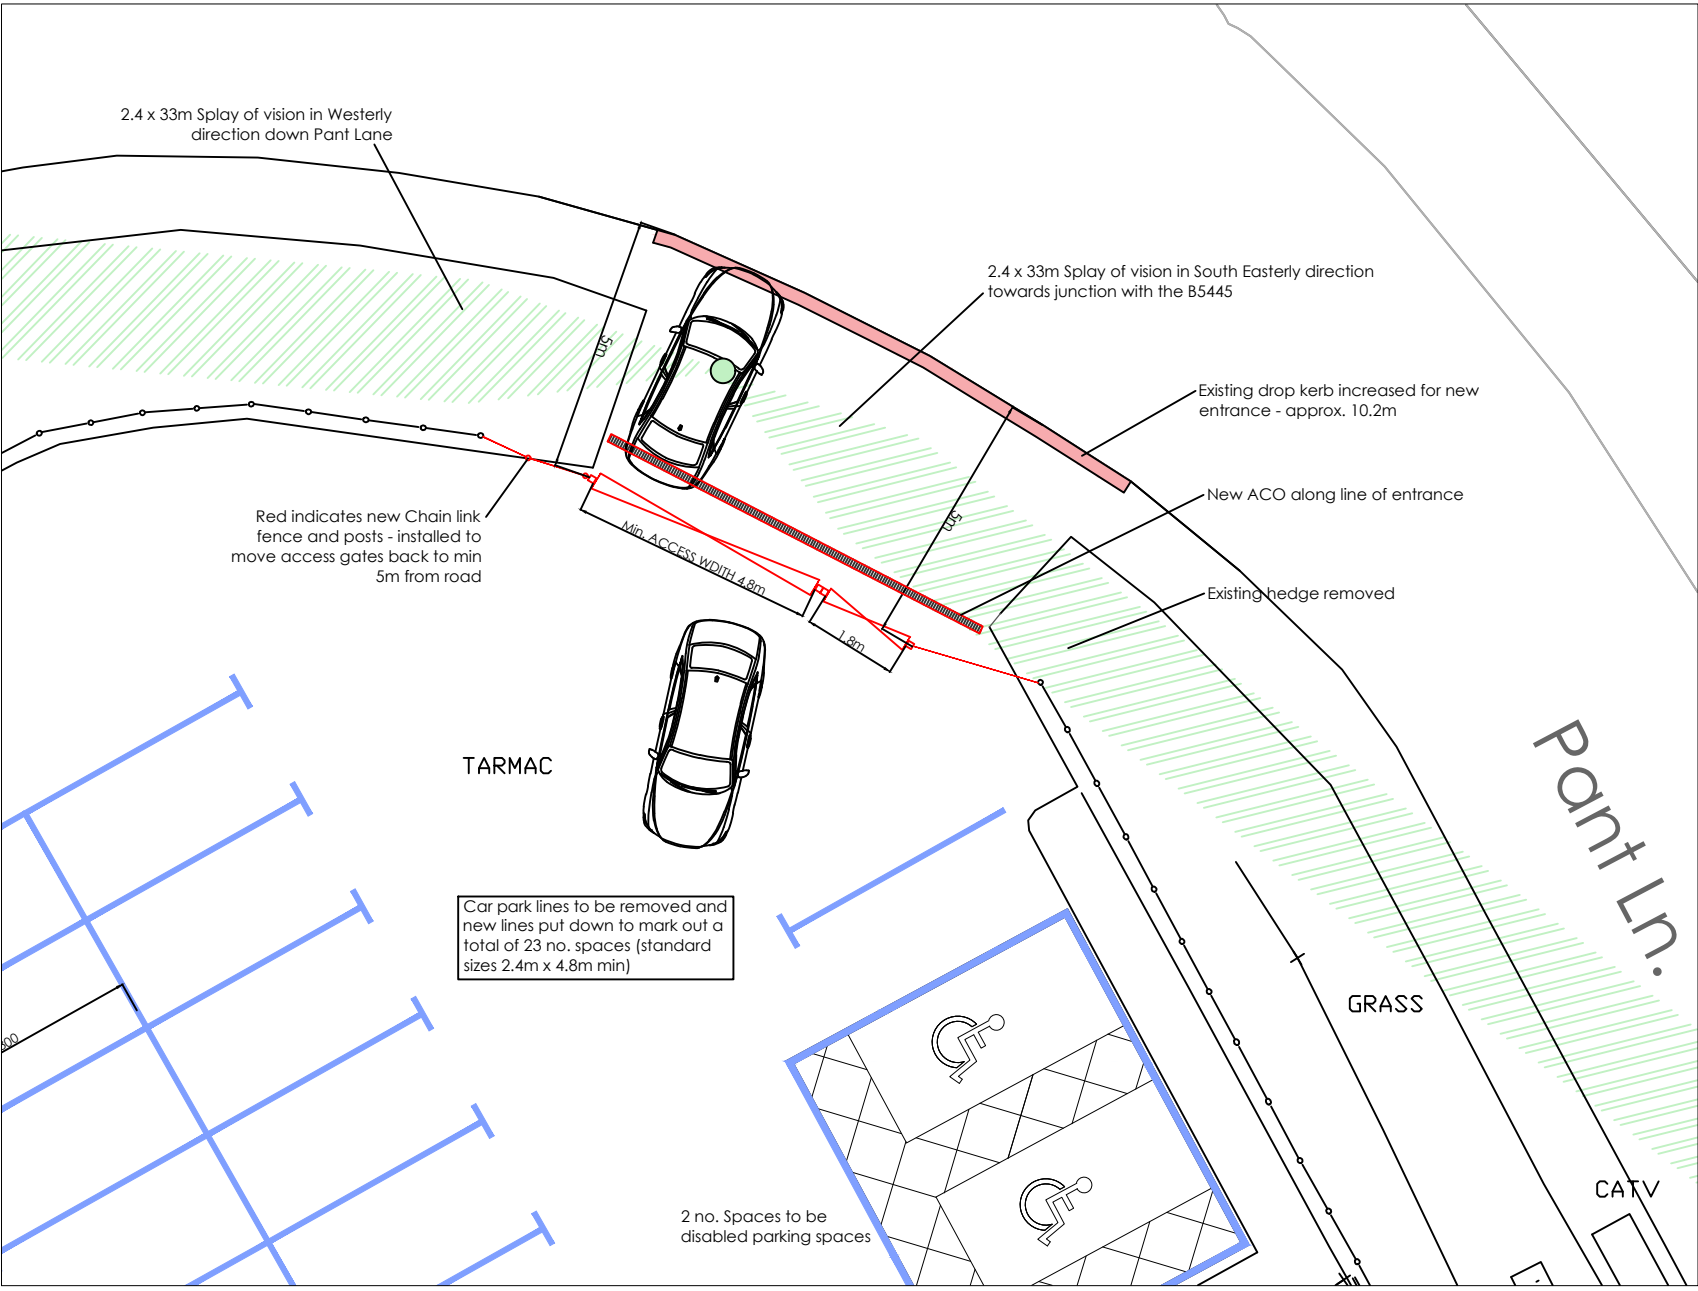

Proposed Car Park Entrance @ 1:150

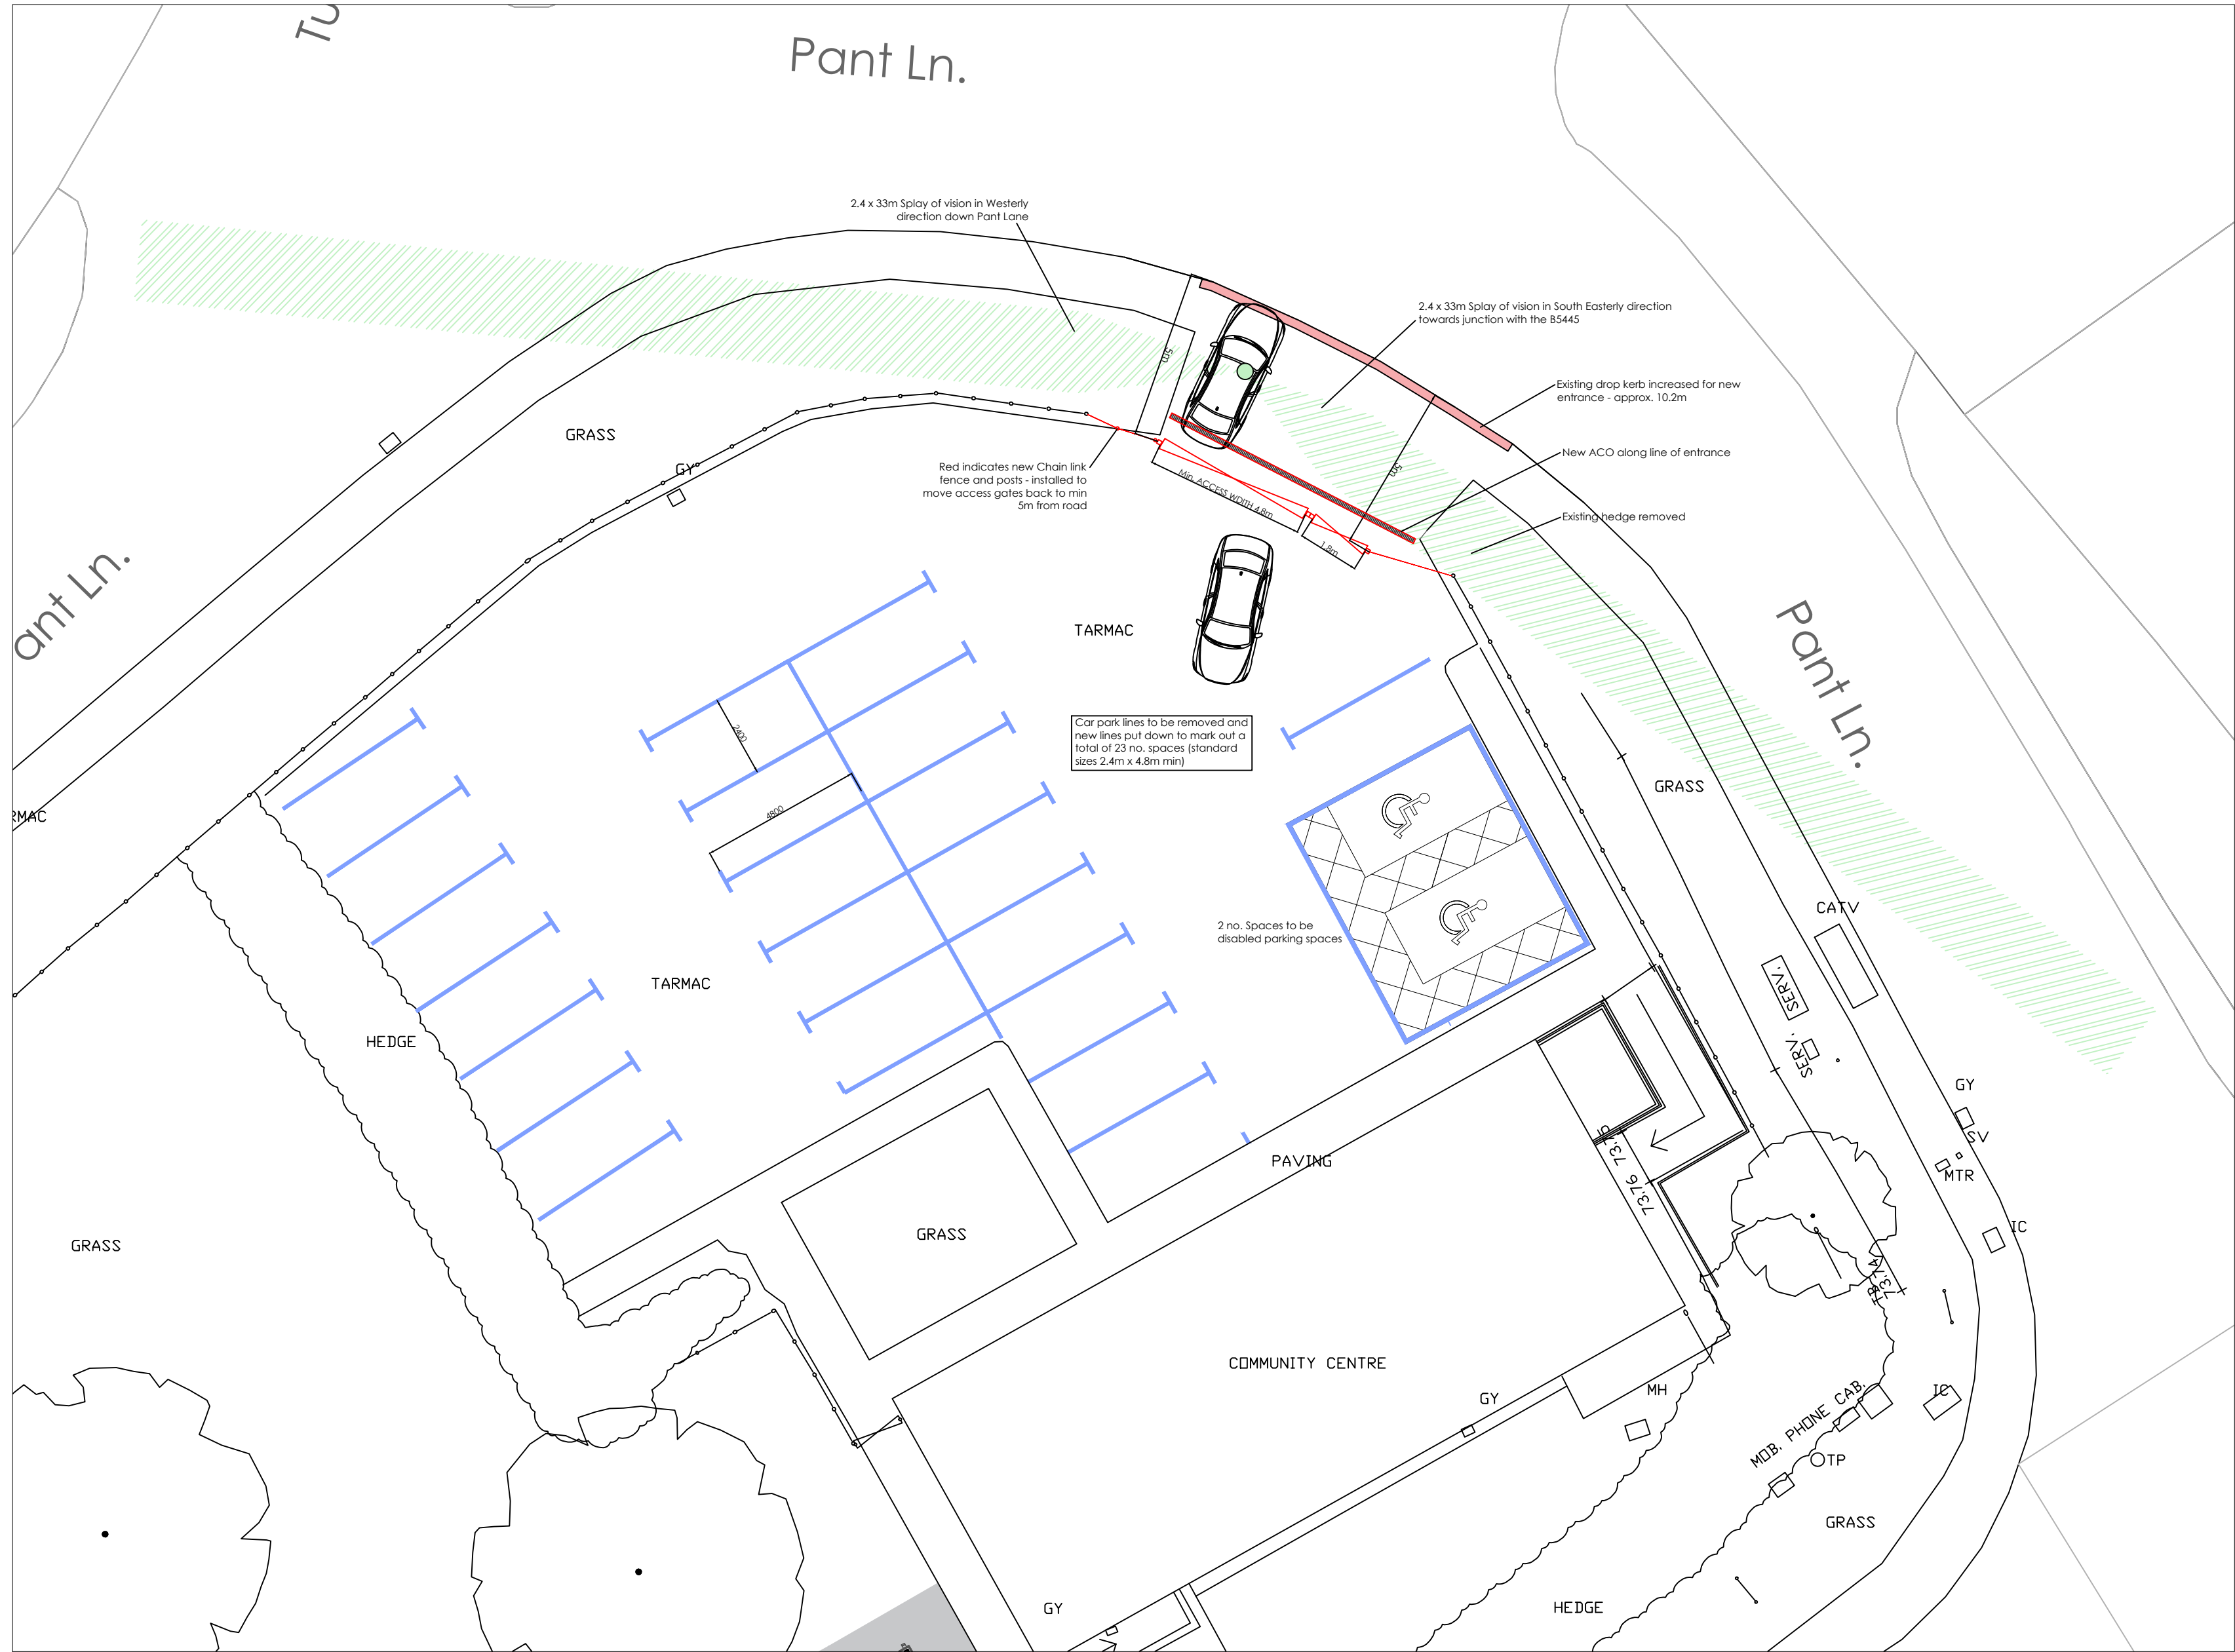

Proposed Car Park @ 1:150



Existing Entrance Looking South East down Pant Lane



Existing Entrance Looking North West up Pant Lane



Bedford St. Westgate
Checkendon 8519 5EA
Tel. 01274 873232 Fax. 01274 877779
email. info@elitesystemsgb.co.uk
www.elitesystemsgb.co.uk
the possibilities are endless.....

Rev	Description	Date

Building Specification:

PROJECT		
Marford Playgroup Single Modular Classroom		
TITLE		
New Car Park Entrance		
CLIENT		
Wrexham C C		
DRAWN BY	CHECKED BY	DATE
JG		09/02/2021
SCALE (@ A1)		PROJECT NUMBER
1:150		2107-14
DRAWING NUMBER		REV
2107-14-ELT-00-00-DR-A-1600		
STATUS: I		
A=Approval P=Production T=Tender I=Information		