




Prop - Front
1 : 200

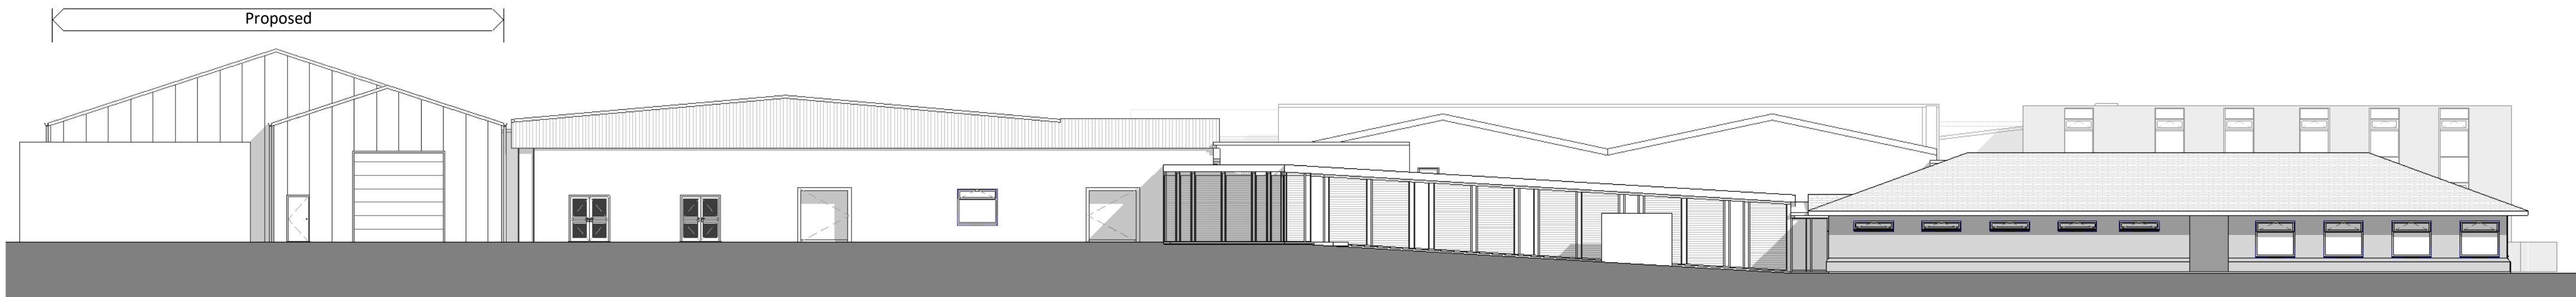

Prop - Side A
1 : 200

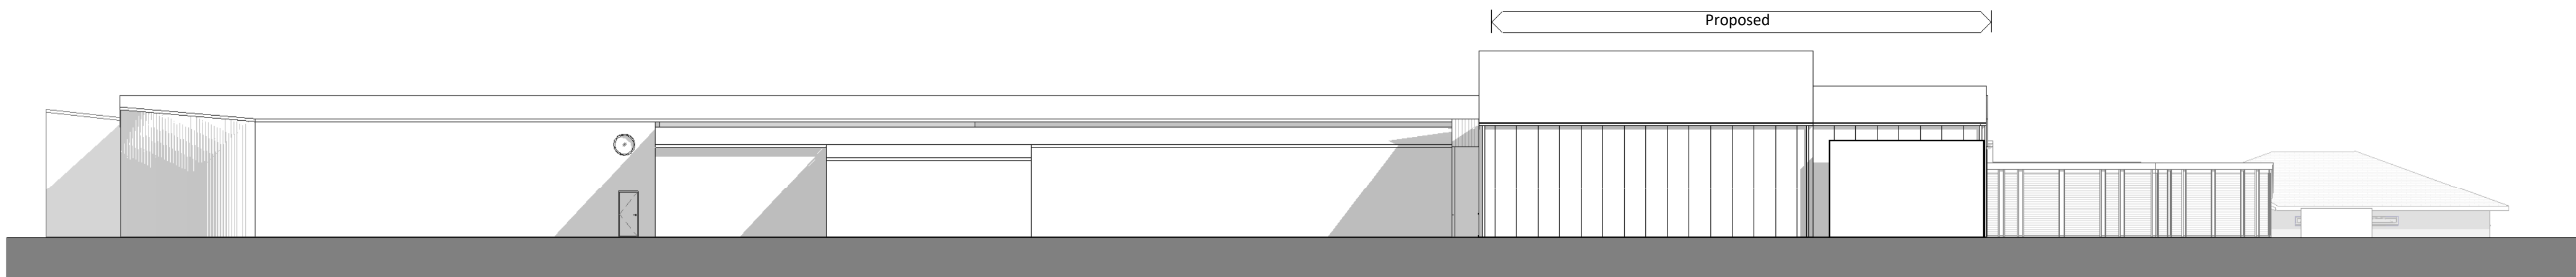

Prop - Rear
1 : 200

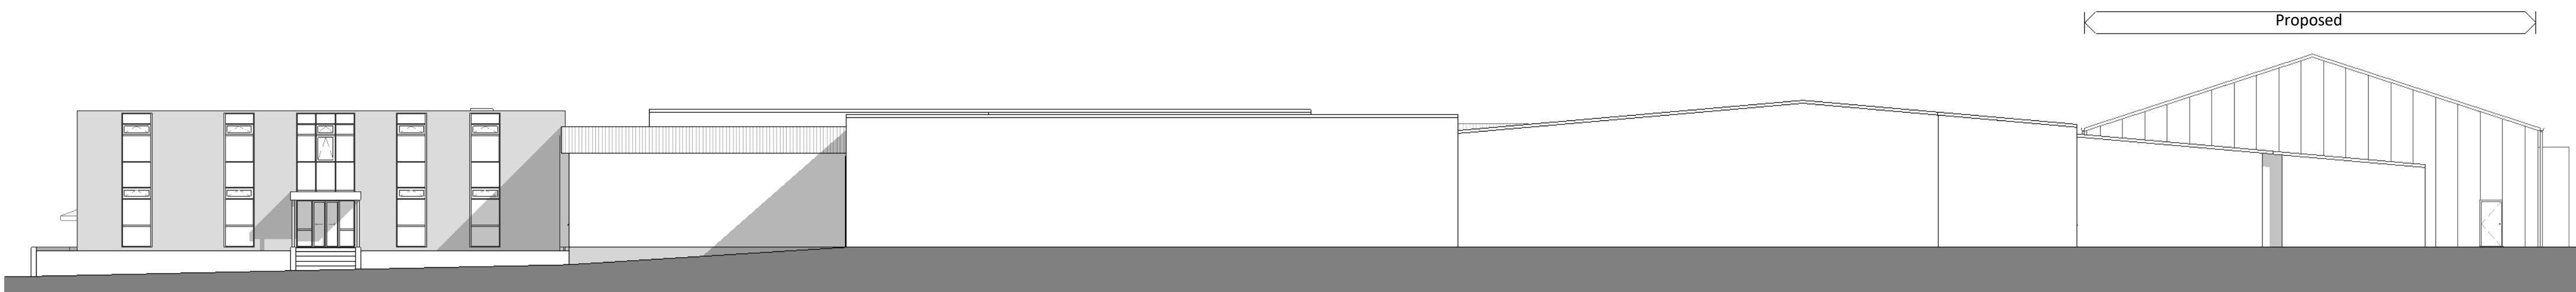

Prop - Side B
1 : 200

General Notes

1. Contractor to verify all dimensions and check level datums on site
2. All of the designs are the sole property of TACP Architects Ltd and may not be used without their written agreement
3. All prints, specifications and their copyright are the property of TACP Architects Ltd
4. Do not scale off drawings
5. All dimensions shall be checked on site before commencement of shop drawings, manufacture and all discrepancies must be reported to TACP Architects Ltd

Revisions

[illegible]

Consultants

Client

Magellan Aerospace (UK) Limited

Project Title

Project Title
Former Tyson Building

Drawing Title

Proposed GA Elevations

Scale	Date	Drawn By	Checked By	Office
1 : 200@A1	13/12/21	KA	MG	Wrexham
Job Number	Project*Originator*Zone*Level*Type*Role*Number			Revision
21038	FTB-TACP-XX-ZZ-DR-A-205			P02

TACP Architects Ltd
Pembroke House
Ellice Way, Wrexham Technology Park,
Wrexham, LL13 7YT
01978 291161

admin@tacparchitects.co.uk
www.tacparchitects.co.uk



Architecture • Interior Design • Healthcare Planning • Conservation • Masterplanning • Sustainable Design