



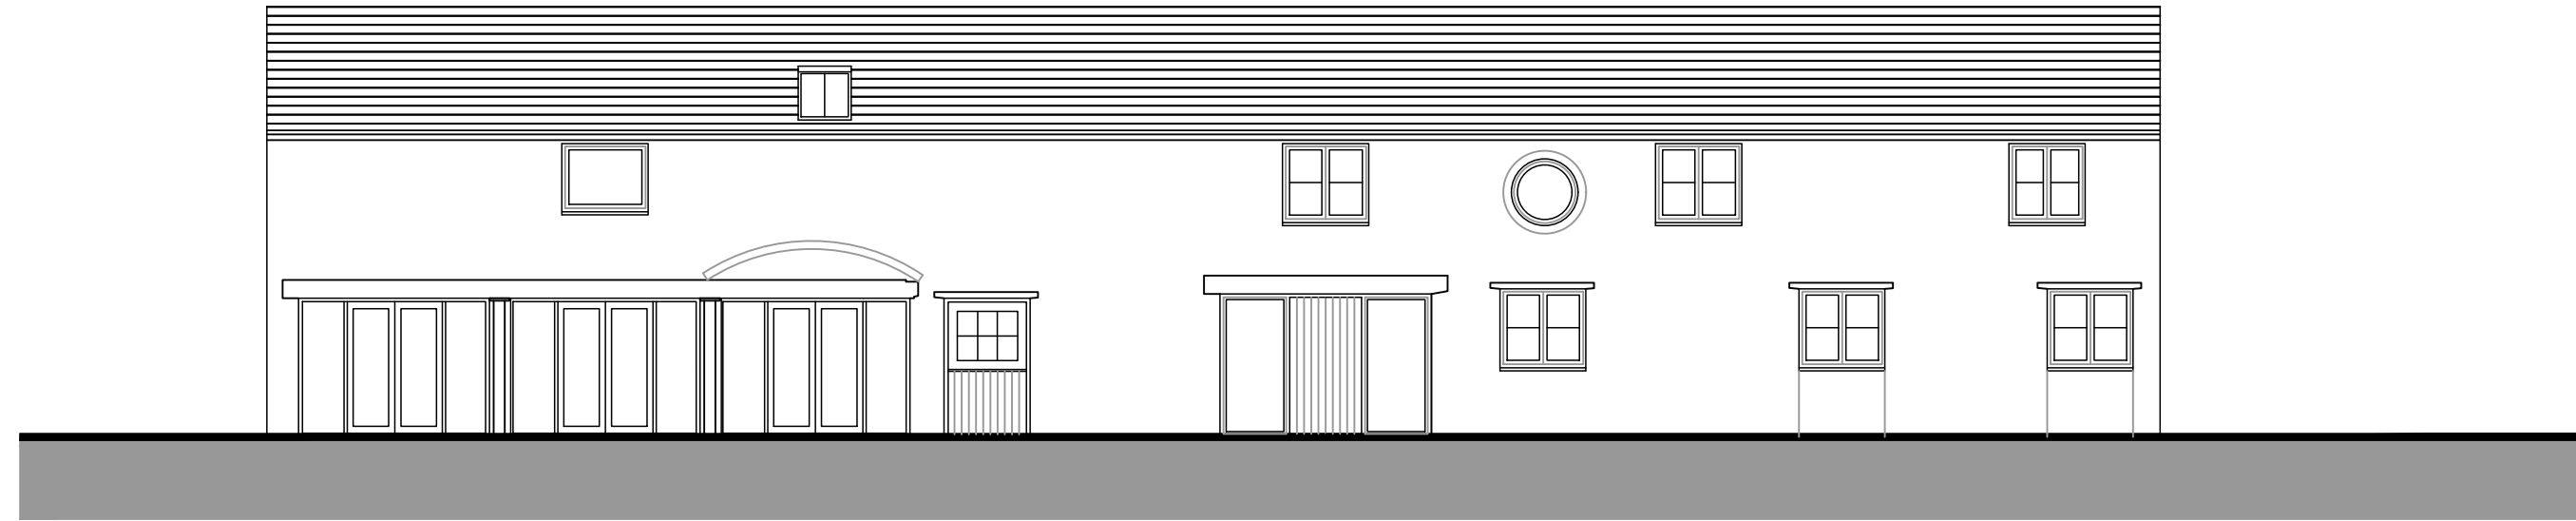

FRONT ELEVATION FACING SOUTH EAST




FRONT ELEVATION FACING SOUTH WEST

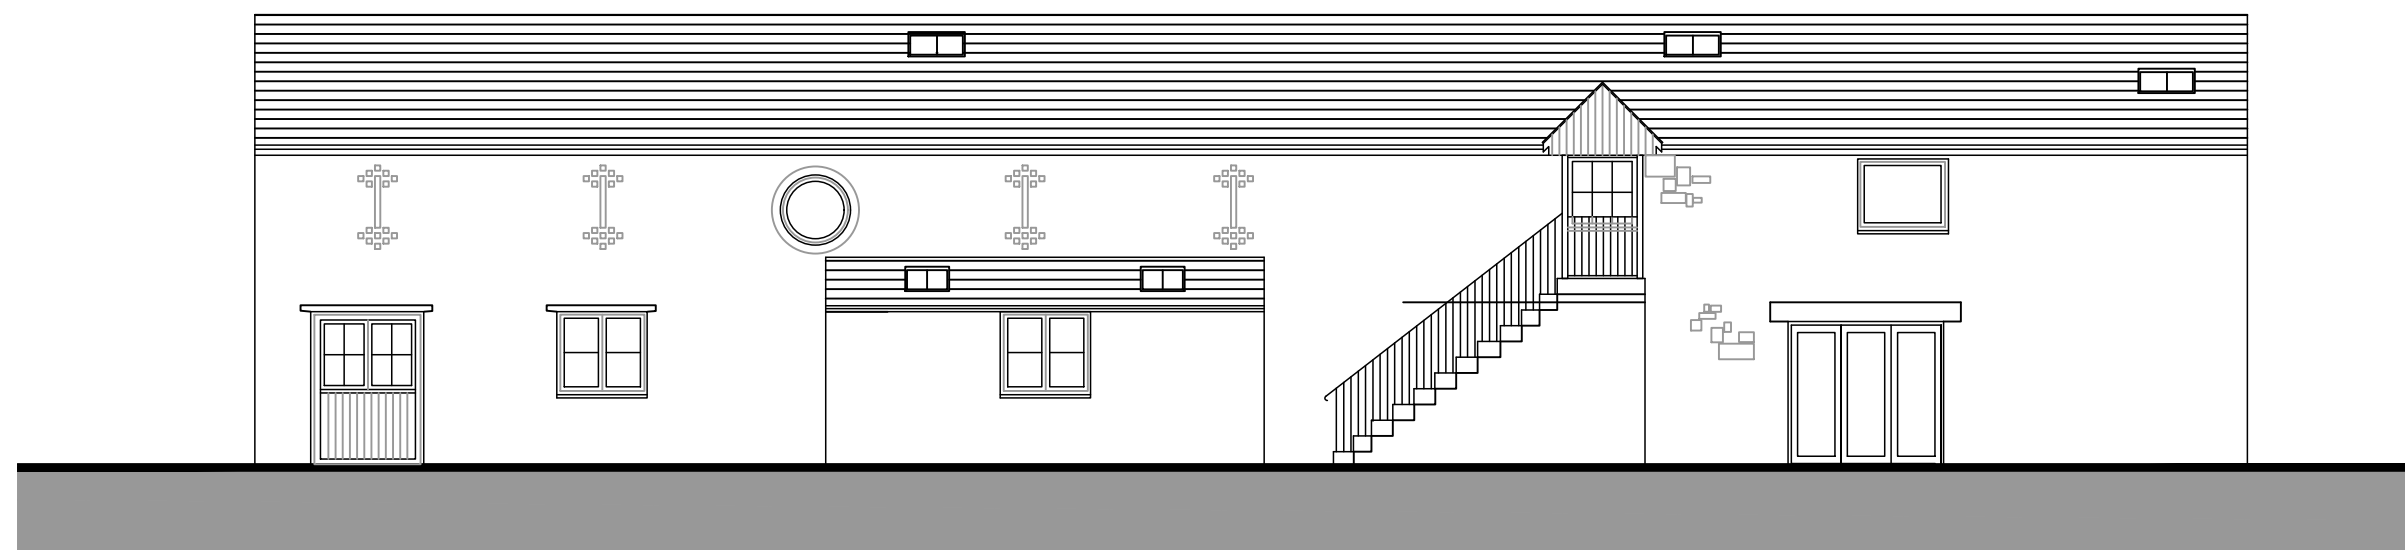

REAR ELEVATION FACING NORTH WEST




REAR ELEVATION FACING NORTH WEST

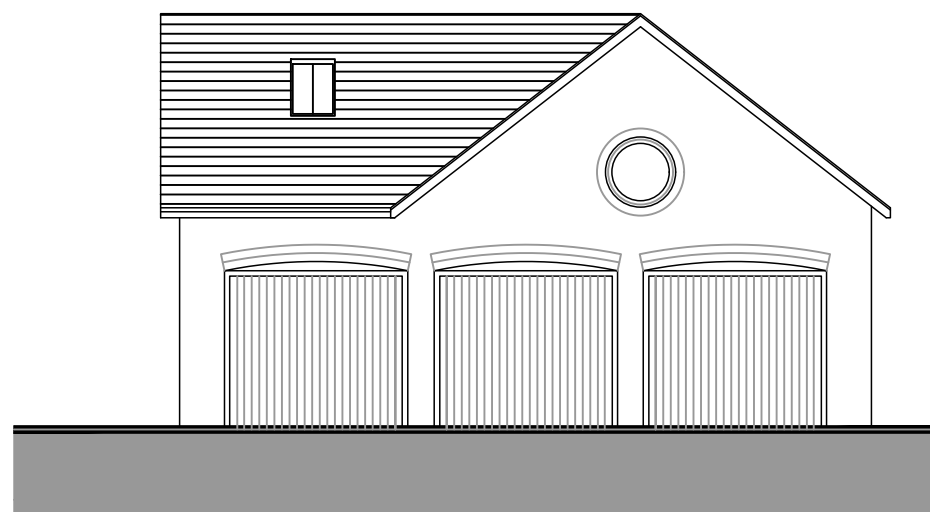


GARAGE FRONT ELEVATION FACING NORTH WEST



GARAGE REAR ELEVATION FACING SOUTH EAST

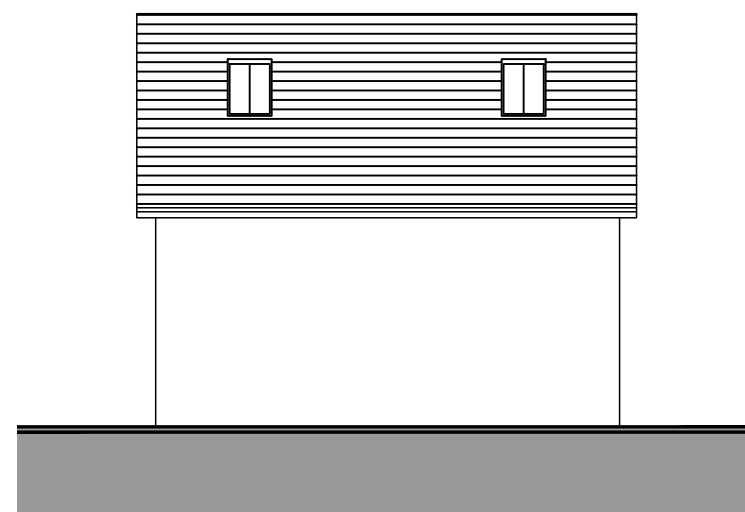

GARAGE SIDE ELEVATION FACING SOUTH WEST

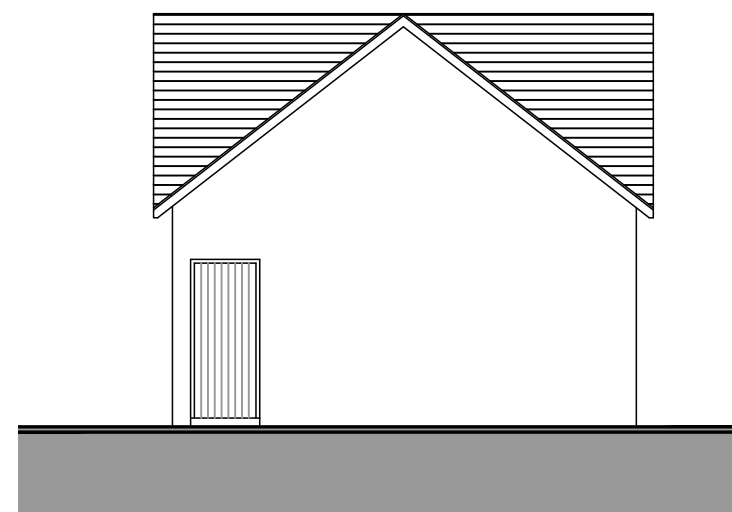

GARAGE SIDE ELEVATION FACING NORTH EAST