


Long
Mountain
GFLR

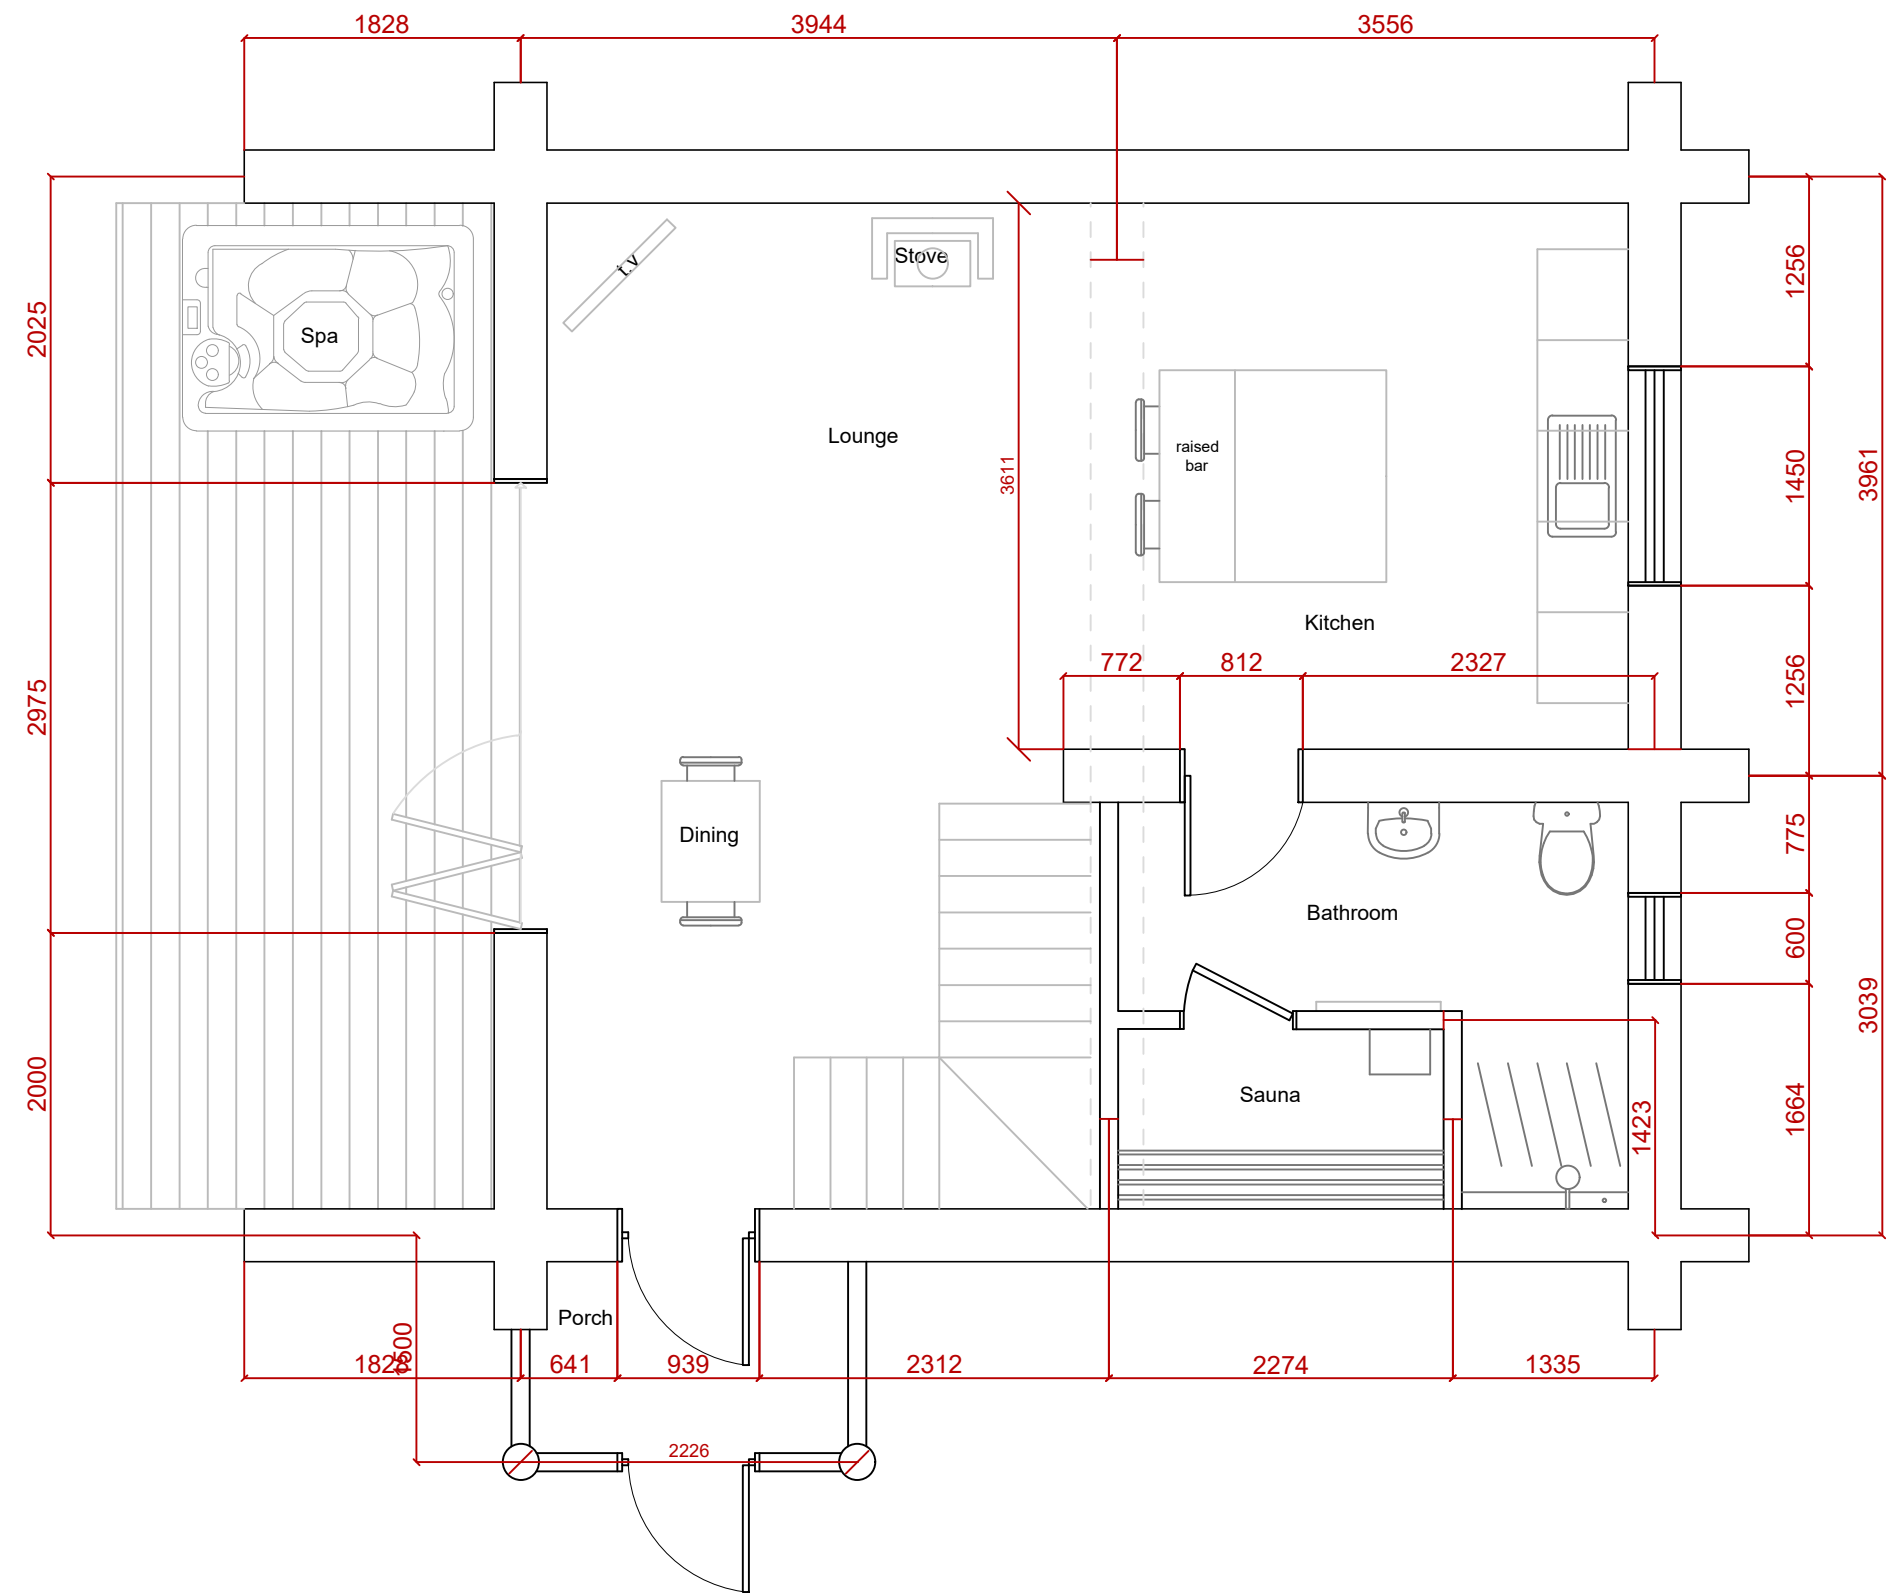

	TITLE	DRAWN BY	SCALE	SITE ADDRESS
	Chalet- FLR	DW	1:50 @ A3	
DATE	REVISION	CLIENT NAME	COPYRIGHT BLC LIMITED 2018 COMPANY REG #6973672 LOWERWOOD VIEW, BUSHMOOR, CHURCH STRETTON. SY7 8DW	
28.05.21				