


▼ - denotes toughened safety glazing to BS6206 to all critical locations as defined in Approved Document N of the Building Regulations

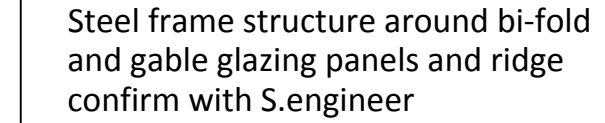

CLIENT MR & MRS R TYSON	
PROJECT Oakdale Pant Lane Gresford Wrexham LL12 8HB	
DESCRIPTION OF WORKS PROPOSED REAR AND FIRST FLOOR EXTENSION TO FORM EXTRA LIVING SPACE	
SHEET TITLE CONSTRUCTION SET A1 SHEETS	
SCALE 1:50 @A1	
DATE NOV 2020	DWG No. 01.7b
ACS88 ARCHITECTURE Website: www.acs88.co.uk THIS DRAWING IS COPYRIGHT WORKING UNDER THE REGISTERED NAME CAROL ANN BARNES LTD (REGISTERED COMPANY NUMBER 07898967) OF 10, ST. ANDREW'S CLOSE, ST. ANDREW'S, WREXHAM, CHESHIRE, CH1 2LW. ALL RIGHTS ARE RESERVED AND UNABIDED EXCEPT BY WRITTEN PERMISSION GRANTED BY THE B. & W. SOCIETY FOR ARCHITECTURE AND ITS OTHER MEMBERS.	