
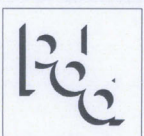


CONVENTION 9/6

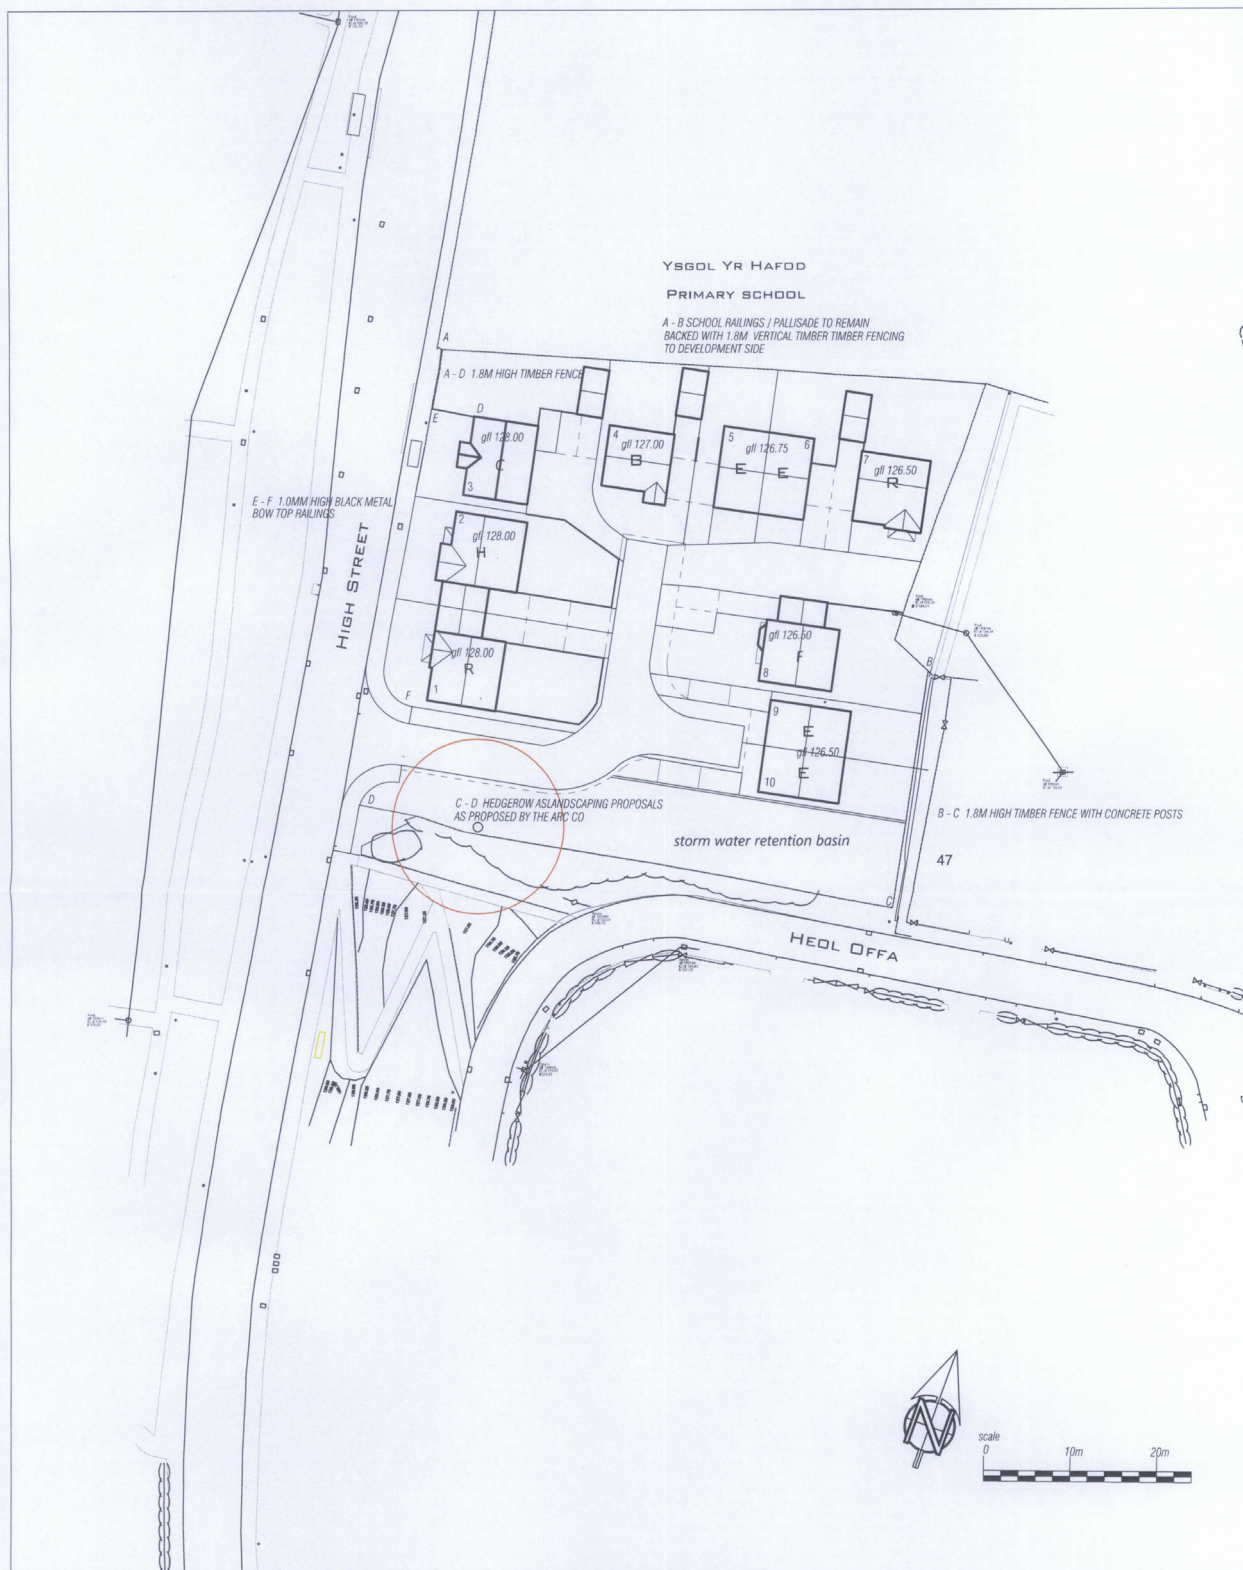

Parry Davies Architects.

Chartered Architects.

PROJECT TITLE		LAND AT JOHNSTOWN		DATE	SCALE	DRWN	CHK
				MAY 2021	1:500 @ A3	RSG	
DRWG TITLE		SITE LAYOUT PLAN C - BOUNDARY TREATMENT		DRWG NO		REV	
				19.5991/SK1		A	
Barclays Buildings, High Street, St Asaph, LL17 ORF				Tel: 01745 585517 Fax: 01745 582162 E-mail: PDPArchitects@aol.com			