


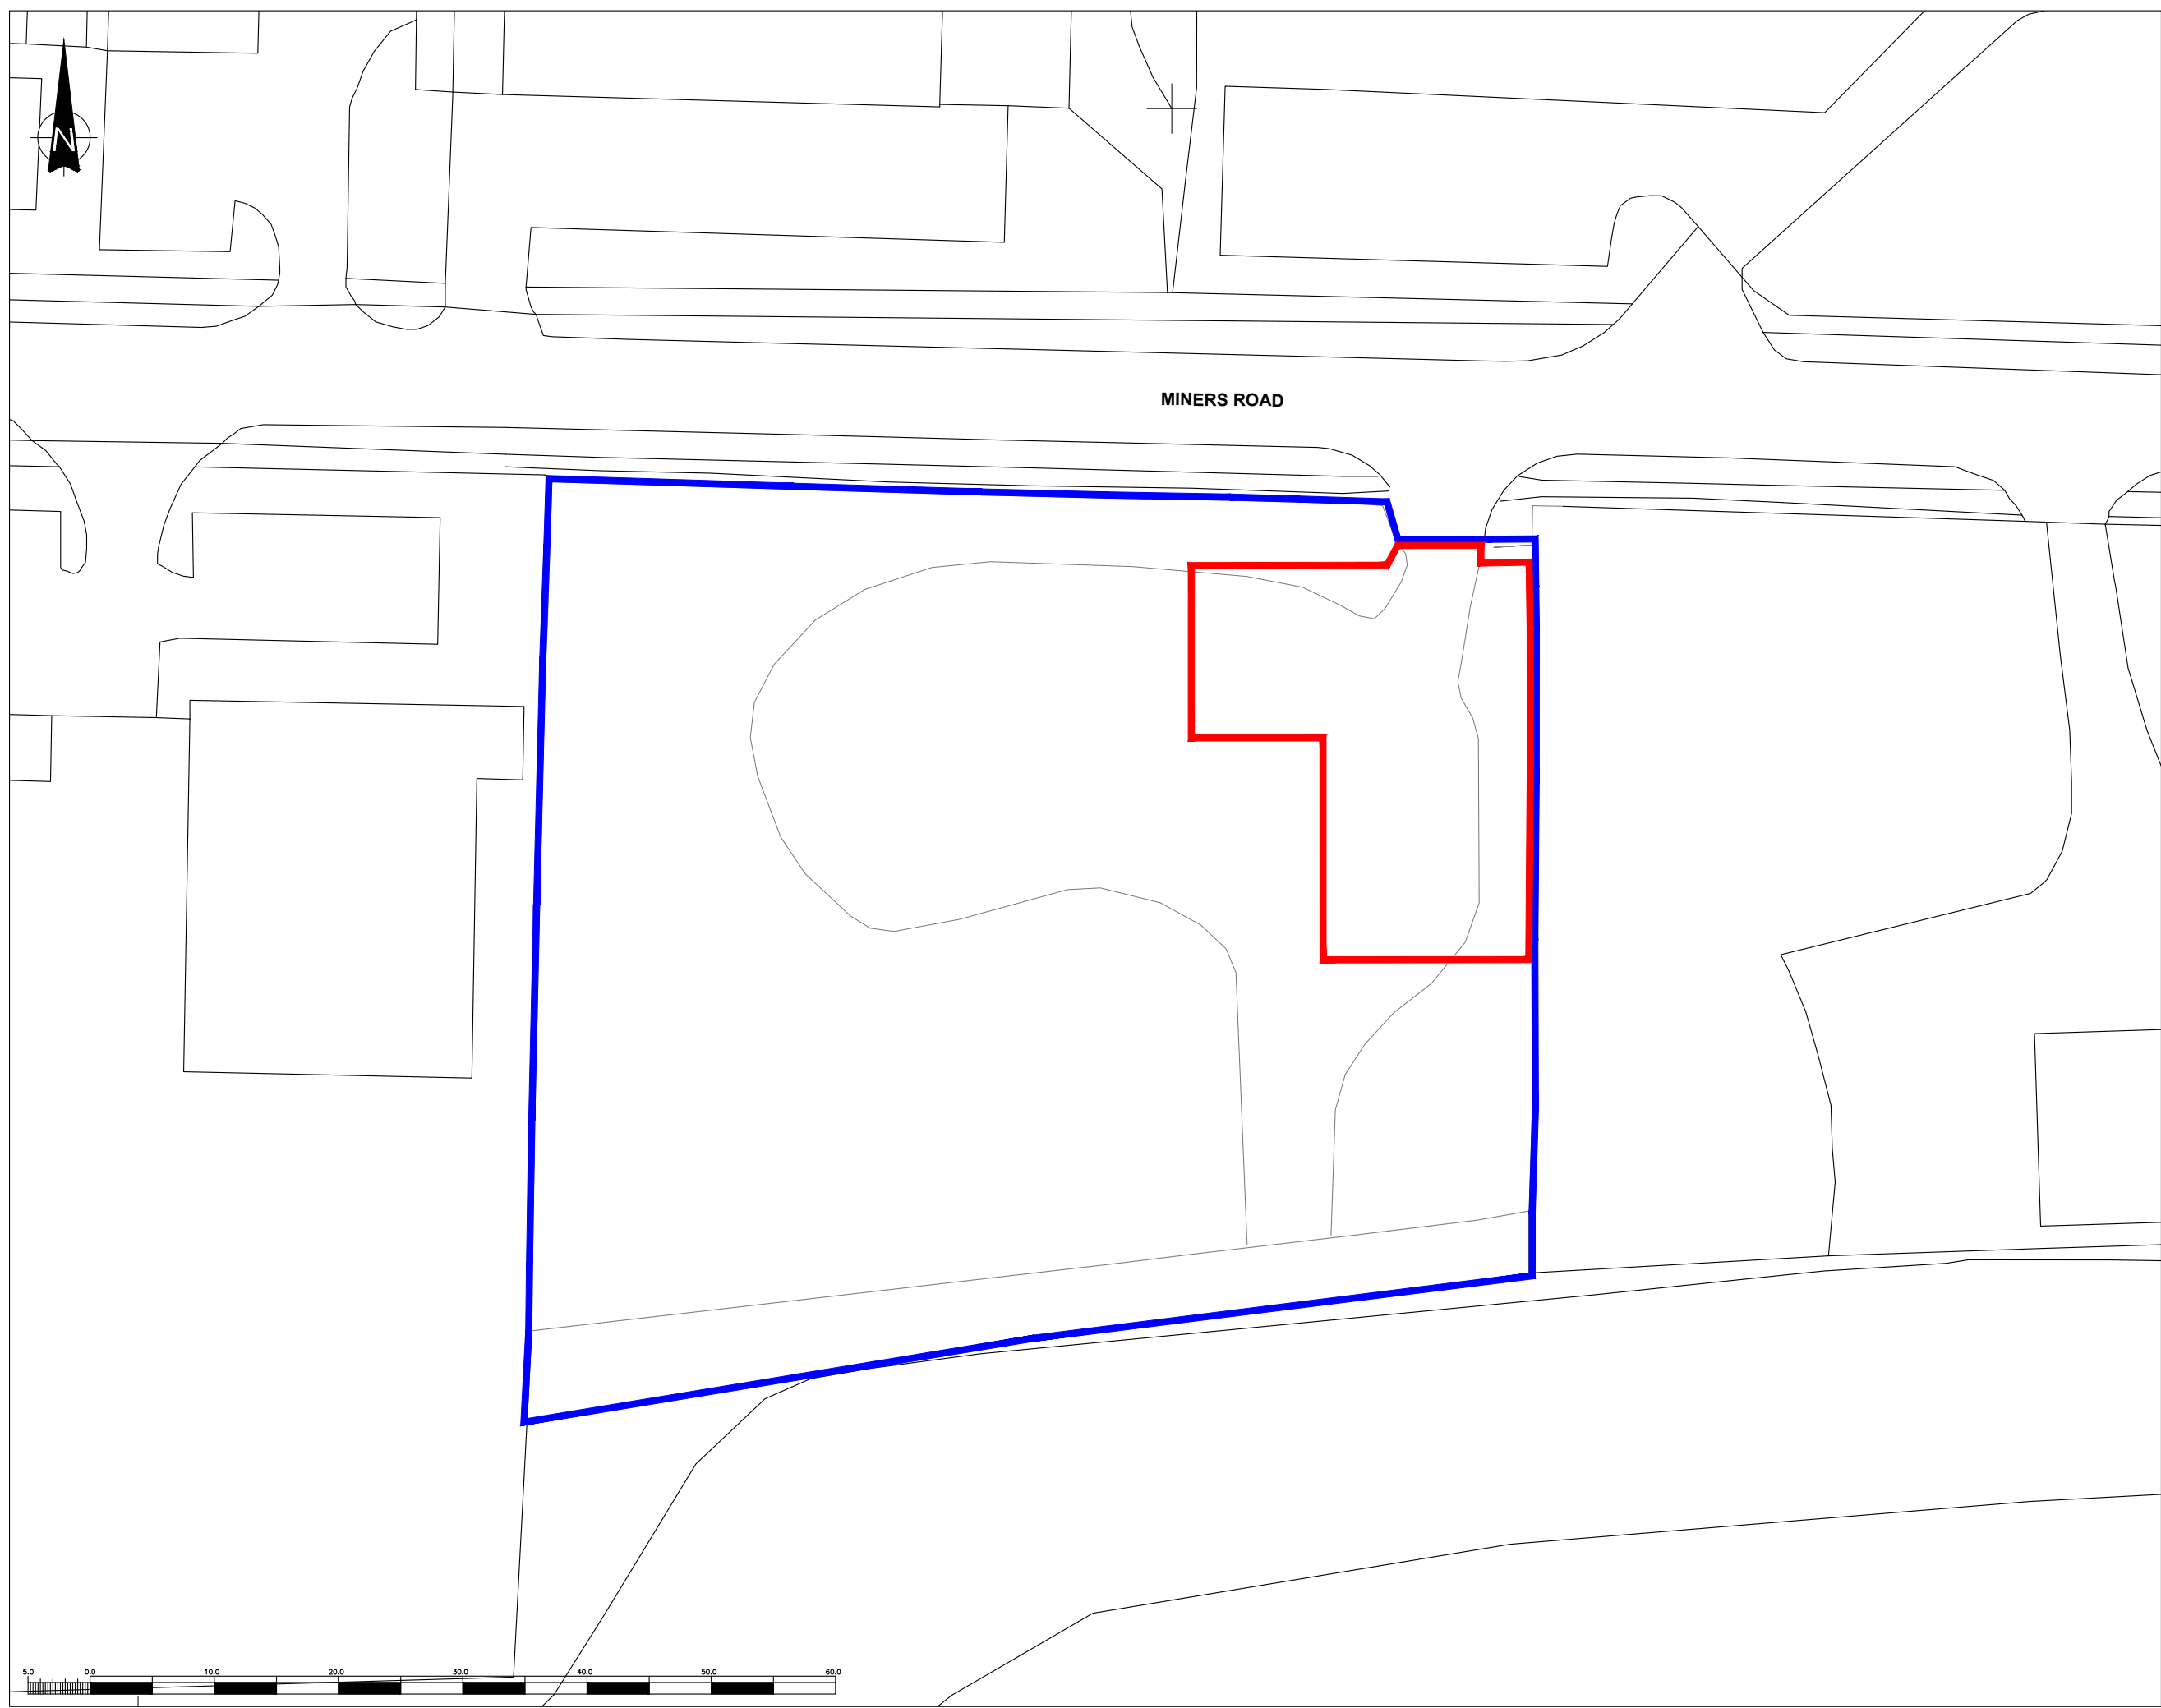

THIS INFORMATION IS CONFIDENTIAL AND THE PROPERTY OF SIRIUS. IT IS RELEASED ON CONDITION THAT NONE OF THE INFORMATION SHALL BE DISCLOSED TO ANY THIRD PARTY OR REPRODUCED IN WHOLE OR PART WITHOUT THE PRIOR CONSENT IN WRITING OF SIRIUS.

NOTES

KEY

LAND UNDER APPLICANT'S CONTROL

PLANNING APPLICATION BOUNDARY (701m²)

REV	DESCRIPTION	DATE	BY
-----	-------------	------	----

CLIENT



TERRA FIRMA
SUSTAINABLE ENERGY SOLUTIONS



4245 Park Approach, Thorpe Park, Leeds. LS15 8GB. 0113 264 9960

JOB TITLE

MINERS ROAD EV CHARGING

DRAWING TITLE

PLANNING APPLICATION BOUNDARY

DRAWN	DATE	APPROVED	DATE
S.T	11/2/2022	F.W	11/2/2022

SCALE	SHEET	DRAWING NUMBER	REVISION
1:500	A3L	TFE1002/01/02	0