


DO NOT SCALE

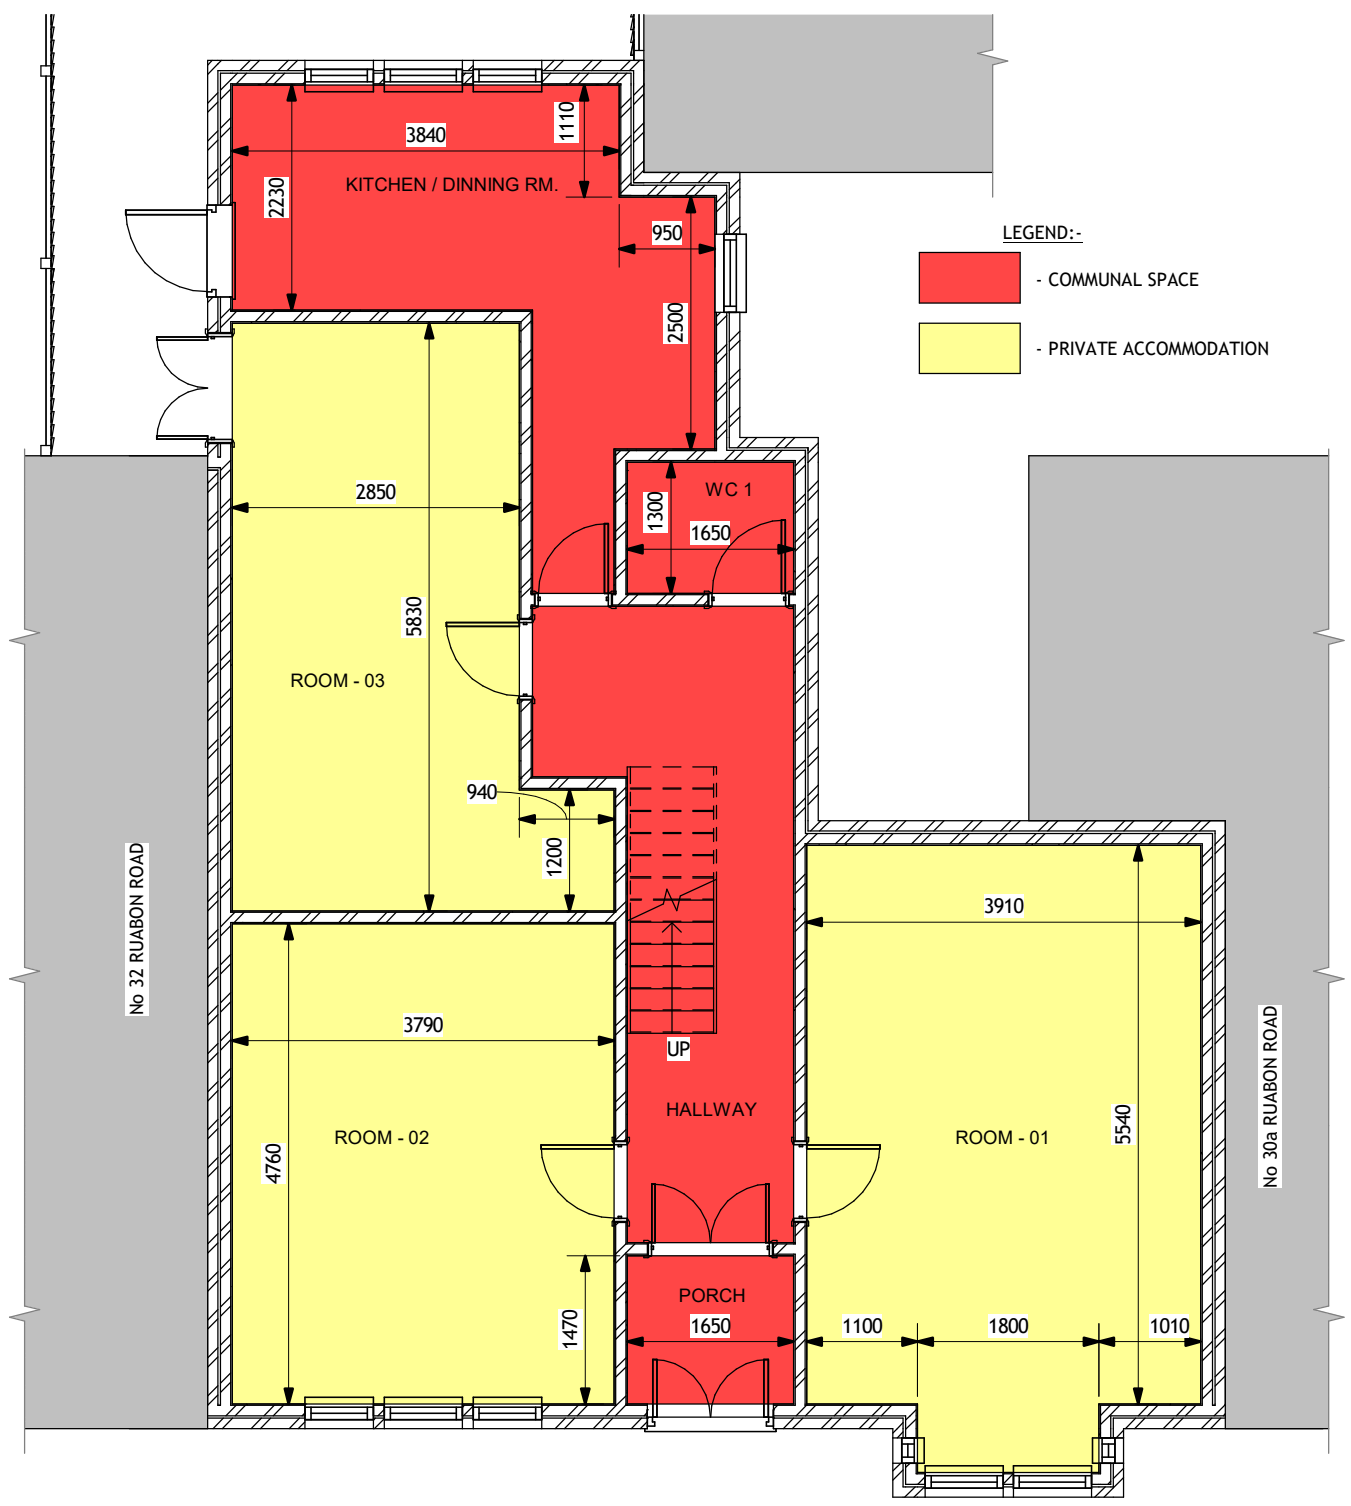

PROPOSED PLAN DIMENSIONED

1:75

P1	ISSUED FOR COMMENT	06/01/22
DRAWING STATUS: PLANNING APPROVAL		
CLIENT: Mr A. JONES		
PROJECT: PROPOSED INTERNAL ALTERATIONS, 30 RUABON ROAD, WREXHAM. LL13 7PH		
TITLE: PROPOSED GROUND FLOOR		
	DRAWN BY: CAD	DATE: DEC. '21
SCALE: @A3 1 : 75	DRAWING No: 04	REV: P1