


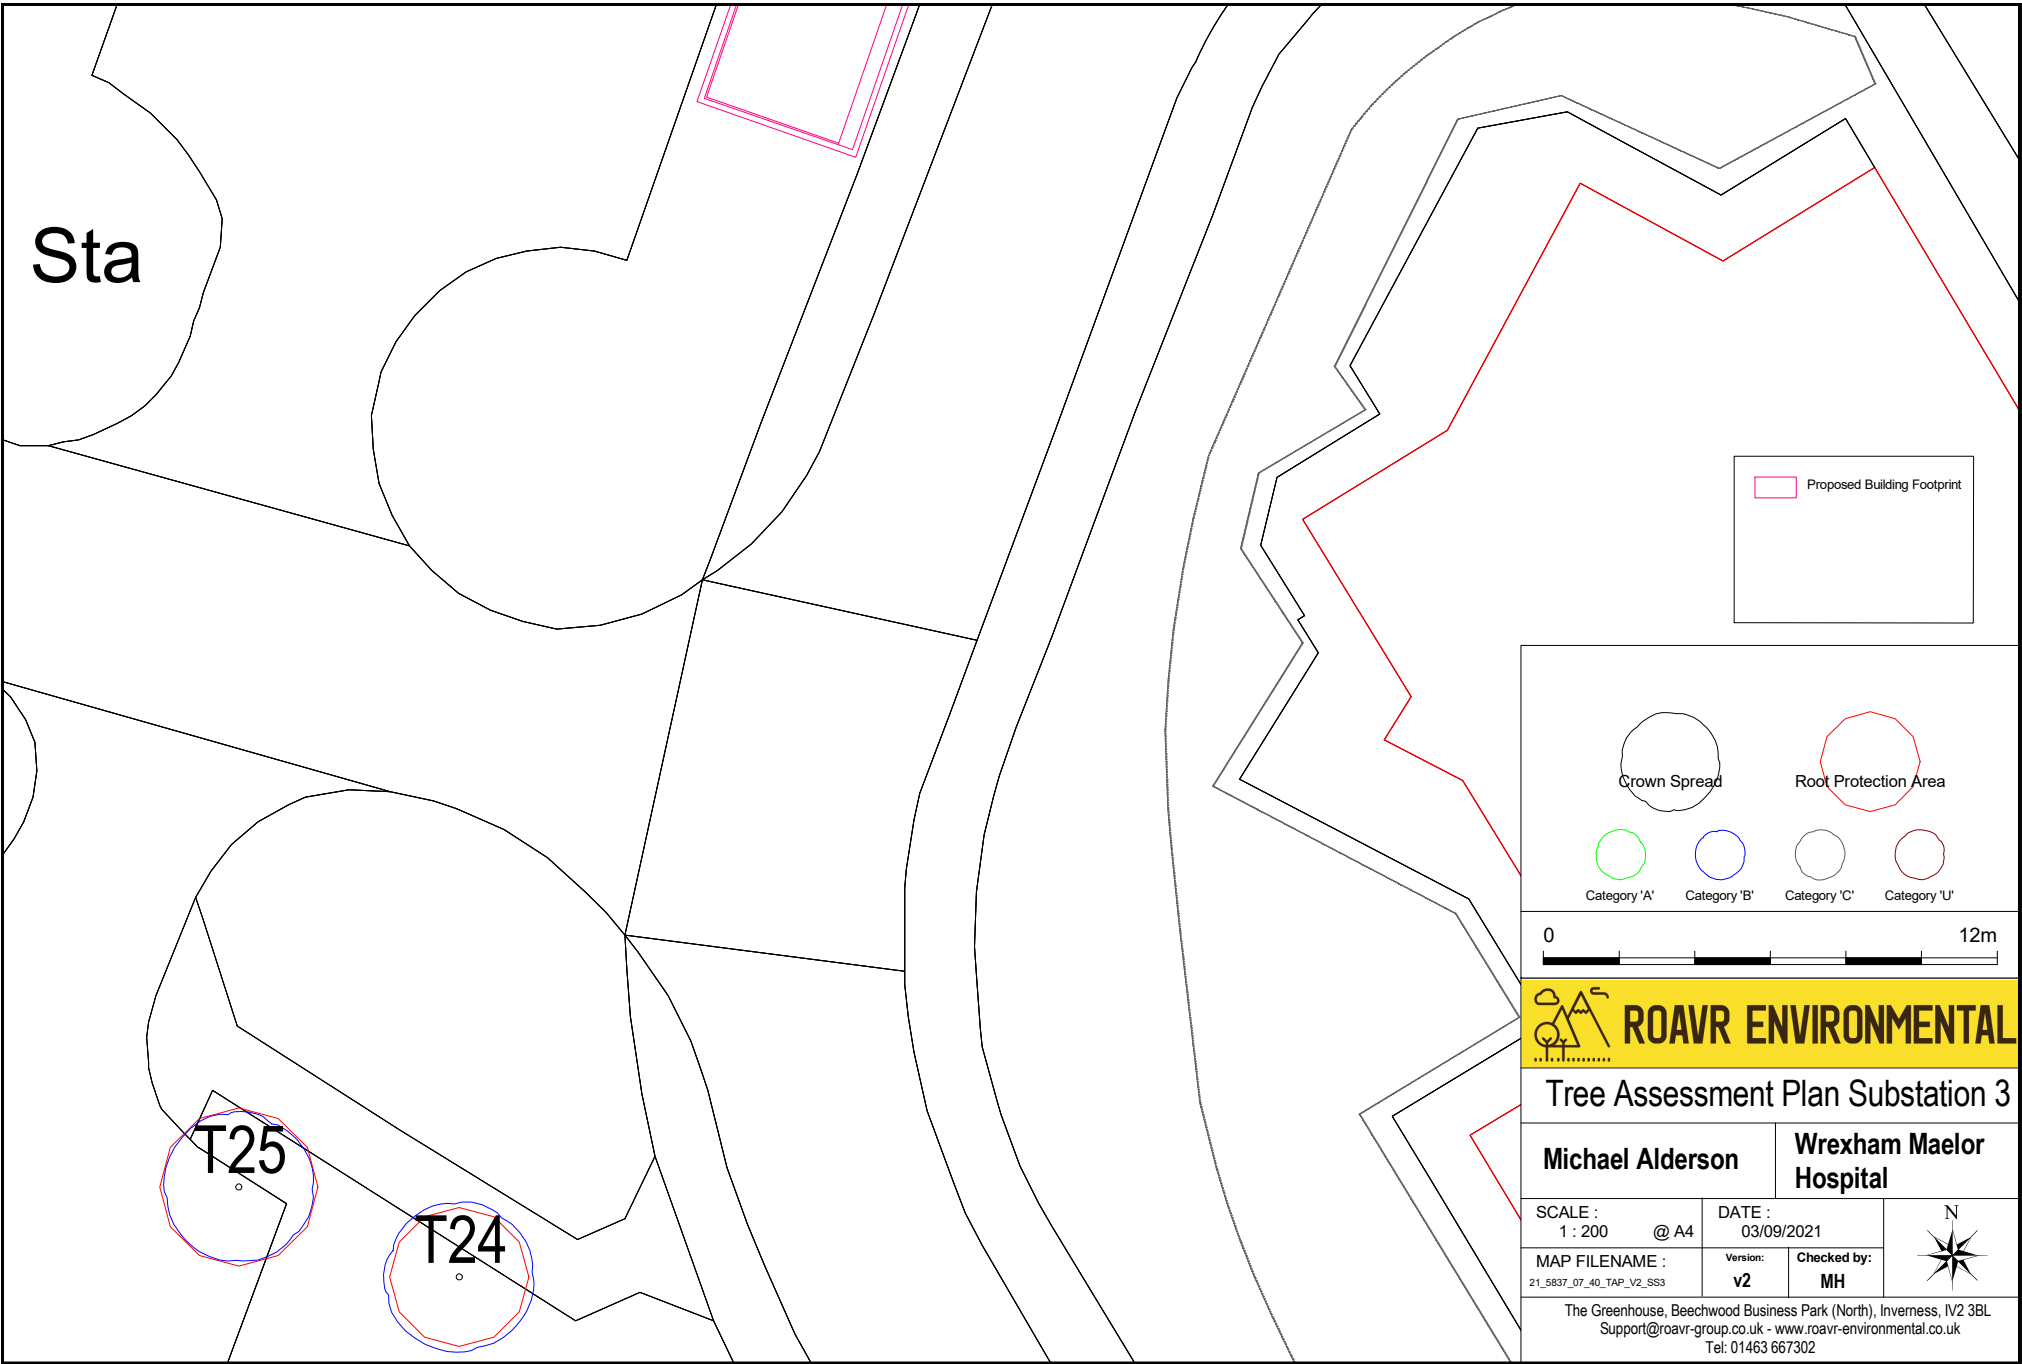

Proposed Building Footprint

Legend for tree categories and protection areas:

- Crown Spread (Green circle)
- Root Protection Area (Red circle)
- Category 'A' (Green circle)
- Category 'B' (Blue circle)
- Category 'C' (Grey circle)
- Category 'U' (Red circle)

Scale bar: 0 to 12m



Tree Assessment Plan Substation 3

Michael Alderson Wrexham Maelor Hospital

SCALE : 1 : 200 @ A4	DATE : 03/09/2021		
MAP FILENAME : 21_5837_07_40_TAP_V2_SS3	Version: v2	Checked by: MH	

The Greenhouse, Beechwood Business Park (North), Inverness, IV2 3BL
Support@roavr-group.co.uk - www.roavr-environmental.co.uk
Tel: 01463 667302