



This drawing is the property of CB ARCHITECTURAL DESIGN.
Copyright is reserved by them and the drawing issued on the condition that it is not copied, reproduced, retained or disclosed to any unauthorised person either wholly or in part without the written consent of CB ARCHITECTURAL DESIGN.


1. All dimensions to be verified on site prior to any shop works being commenced.
2. Any discrepancies to be reported to the Designer before any work is put in hand.
3. Do not scale from this drawing.
4. This drawing is to be read in conjunction with relevant consultants and specialists drawings.
5. This is a metric drawing.
6. Dimensions indicated thus "" are the dimensions to be adjusted onsite by the Contractor accordingly.

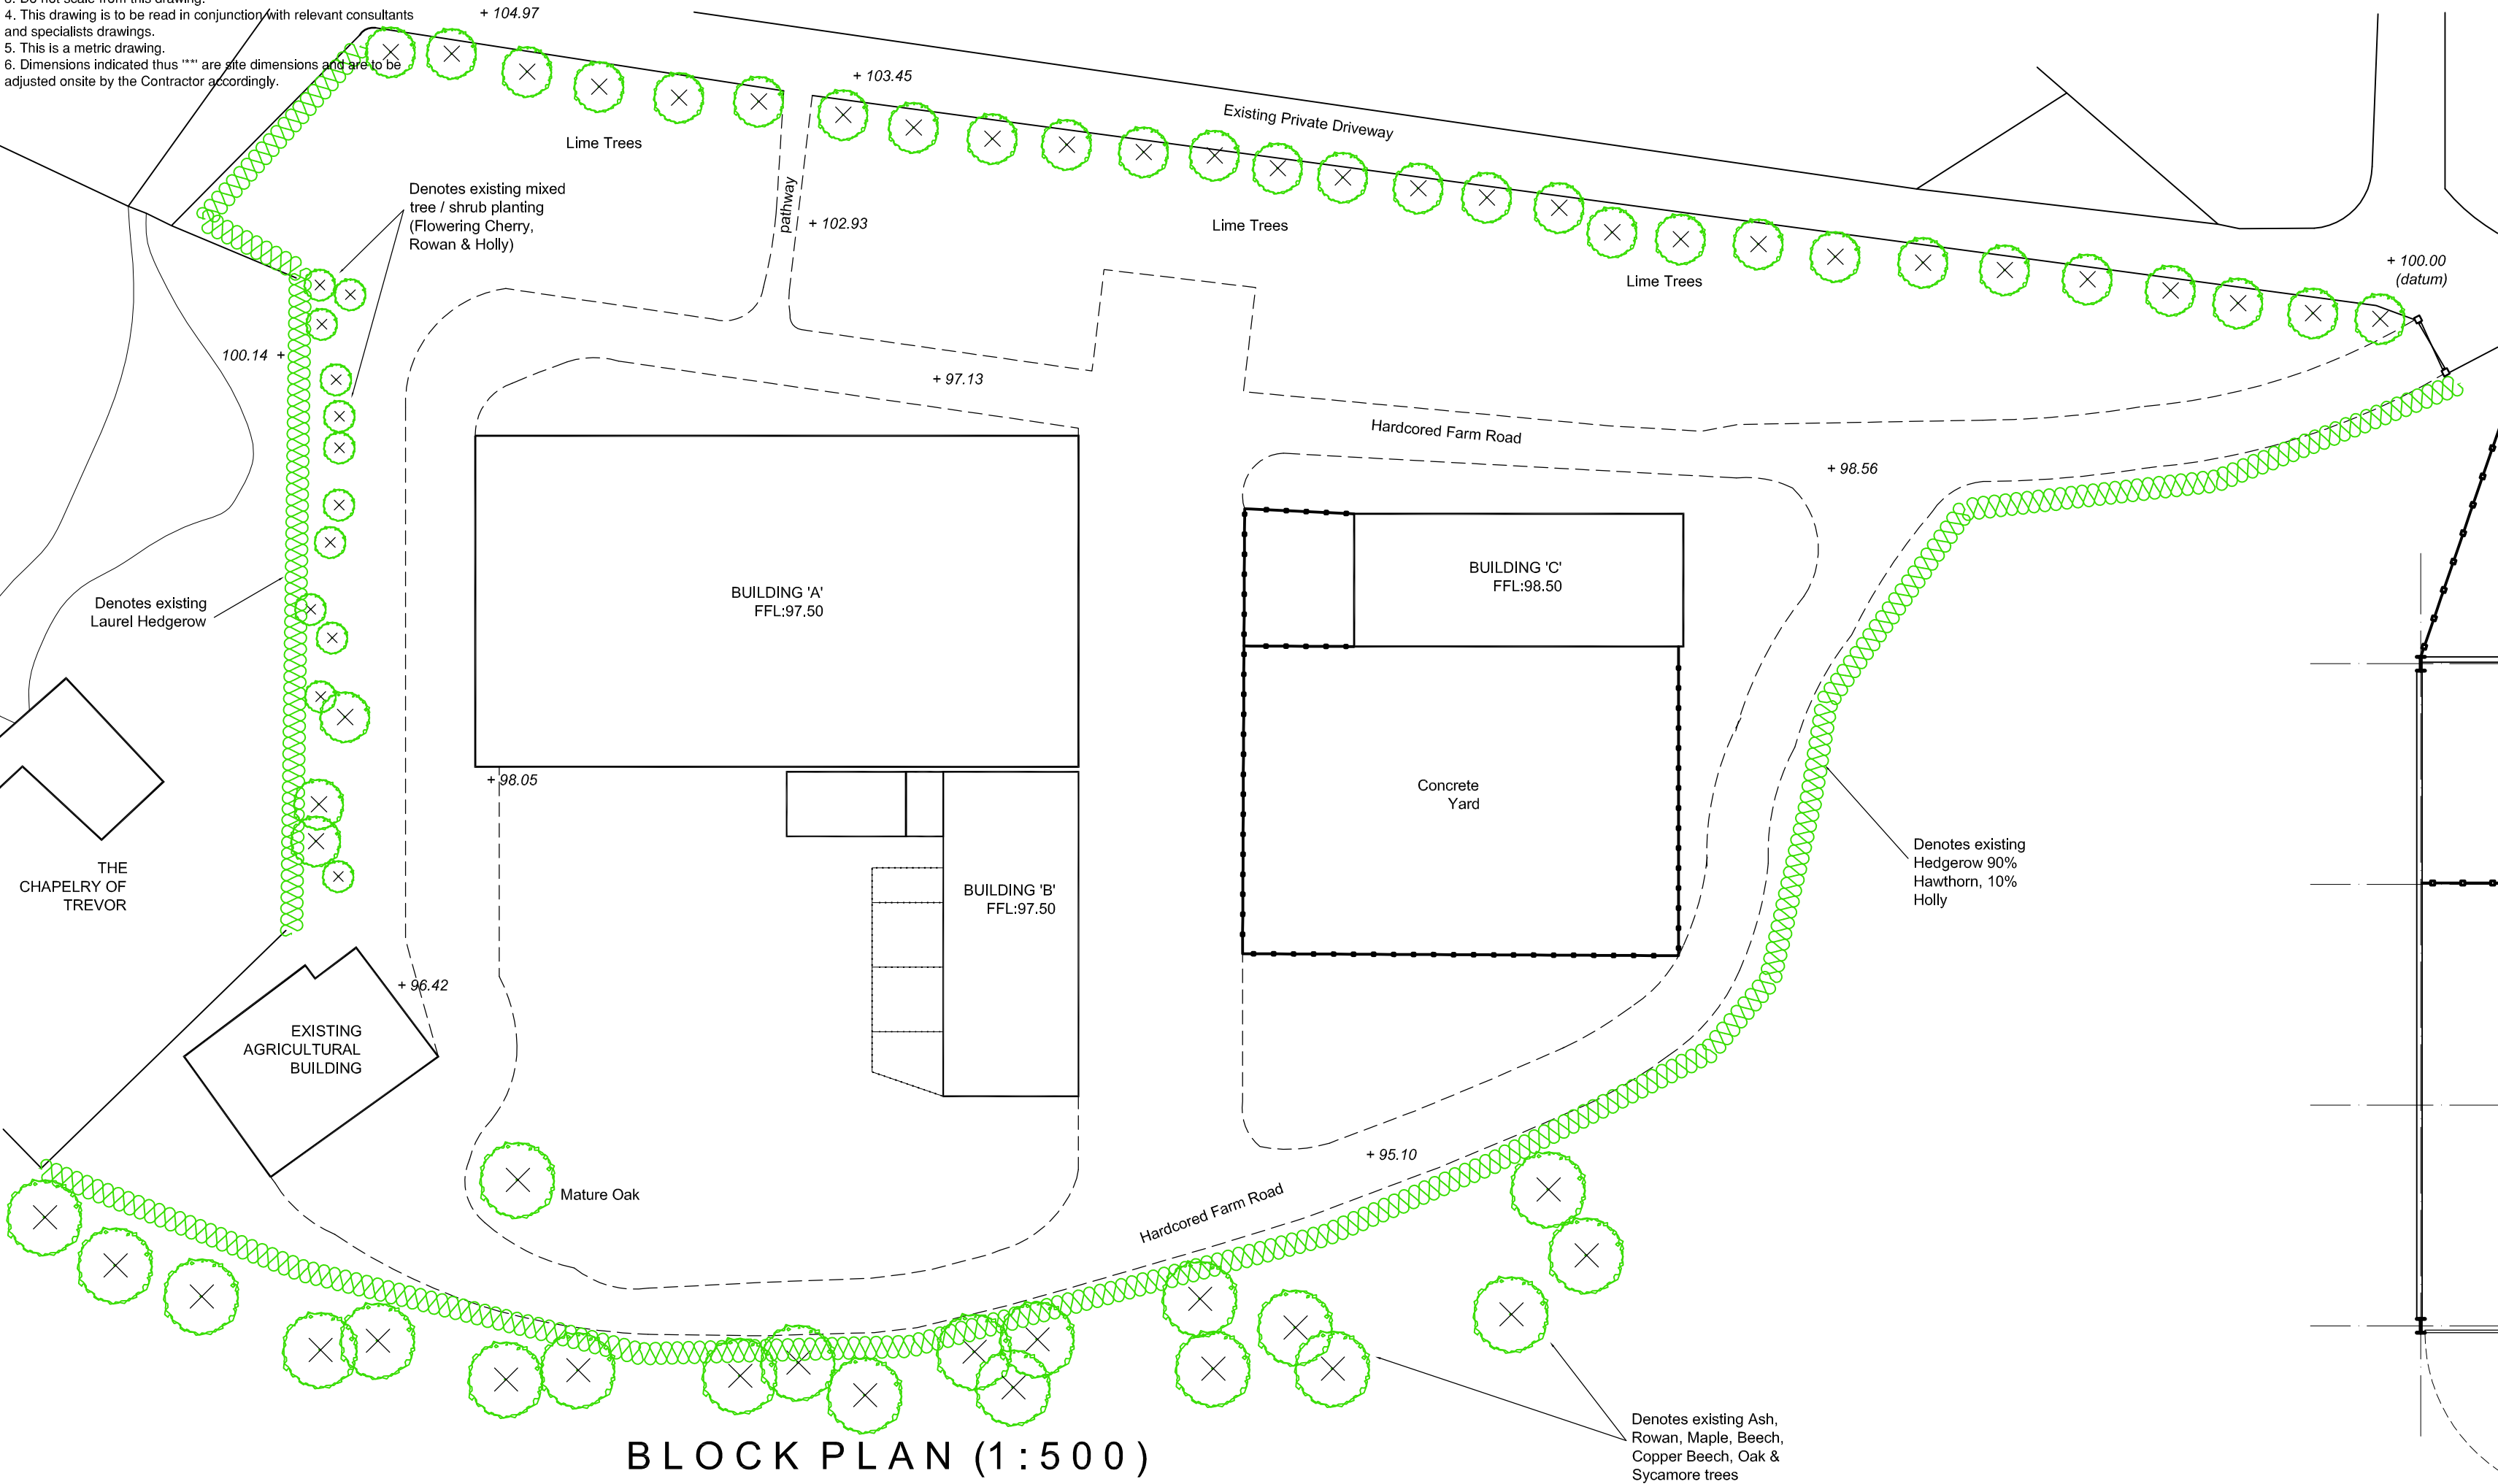


BLOCK PLAN (1:500)

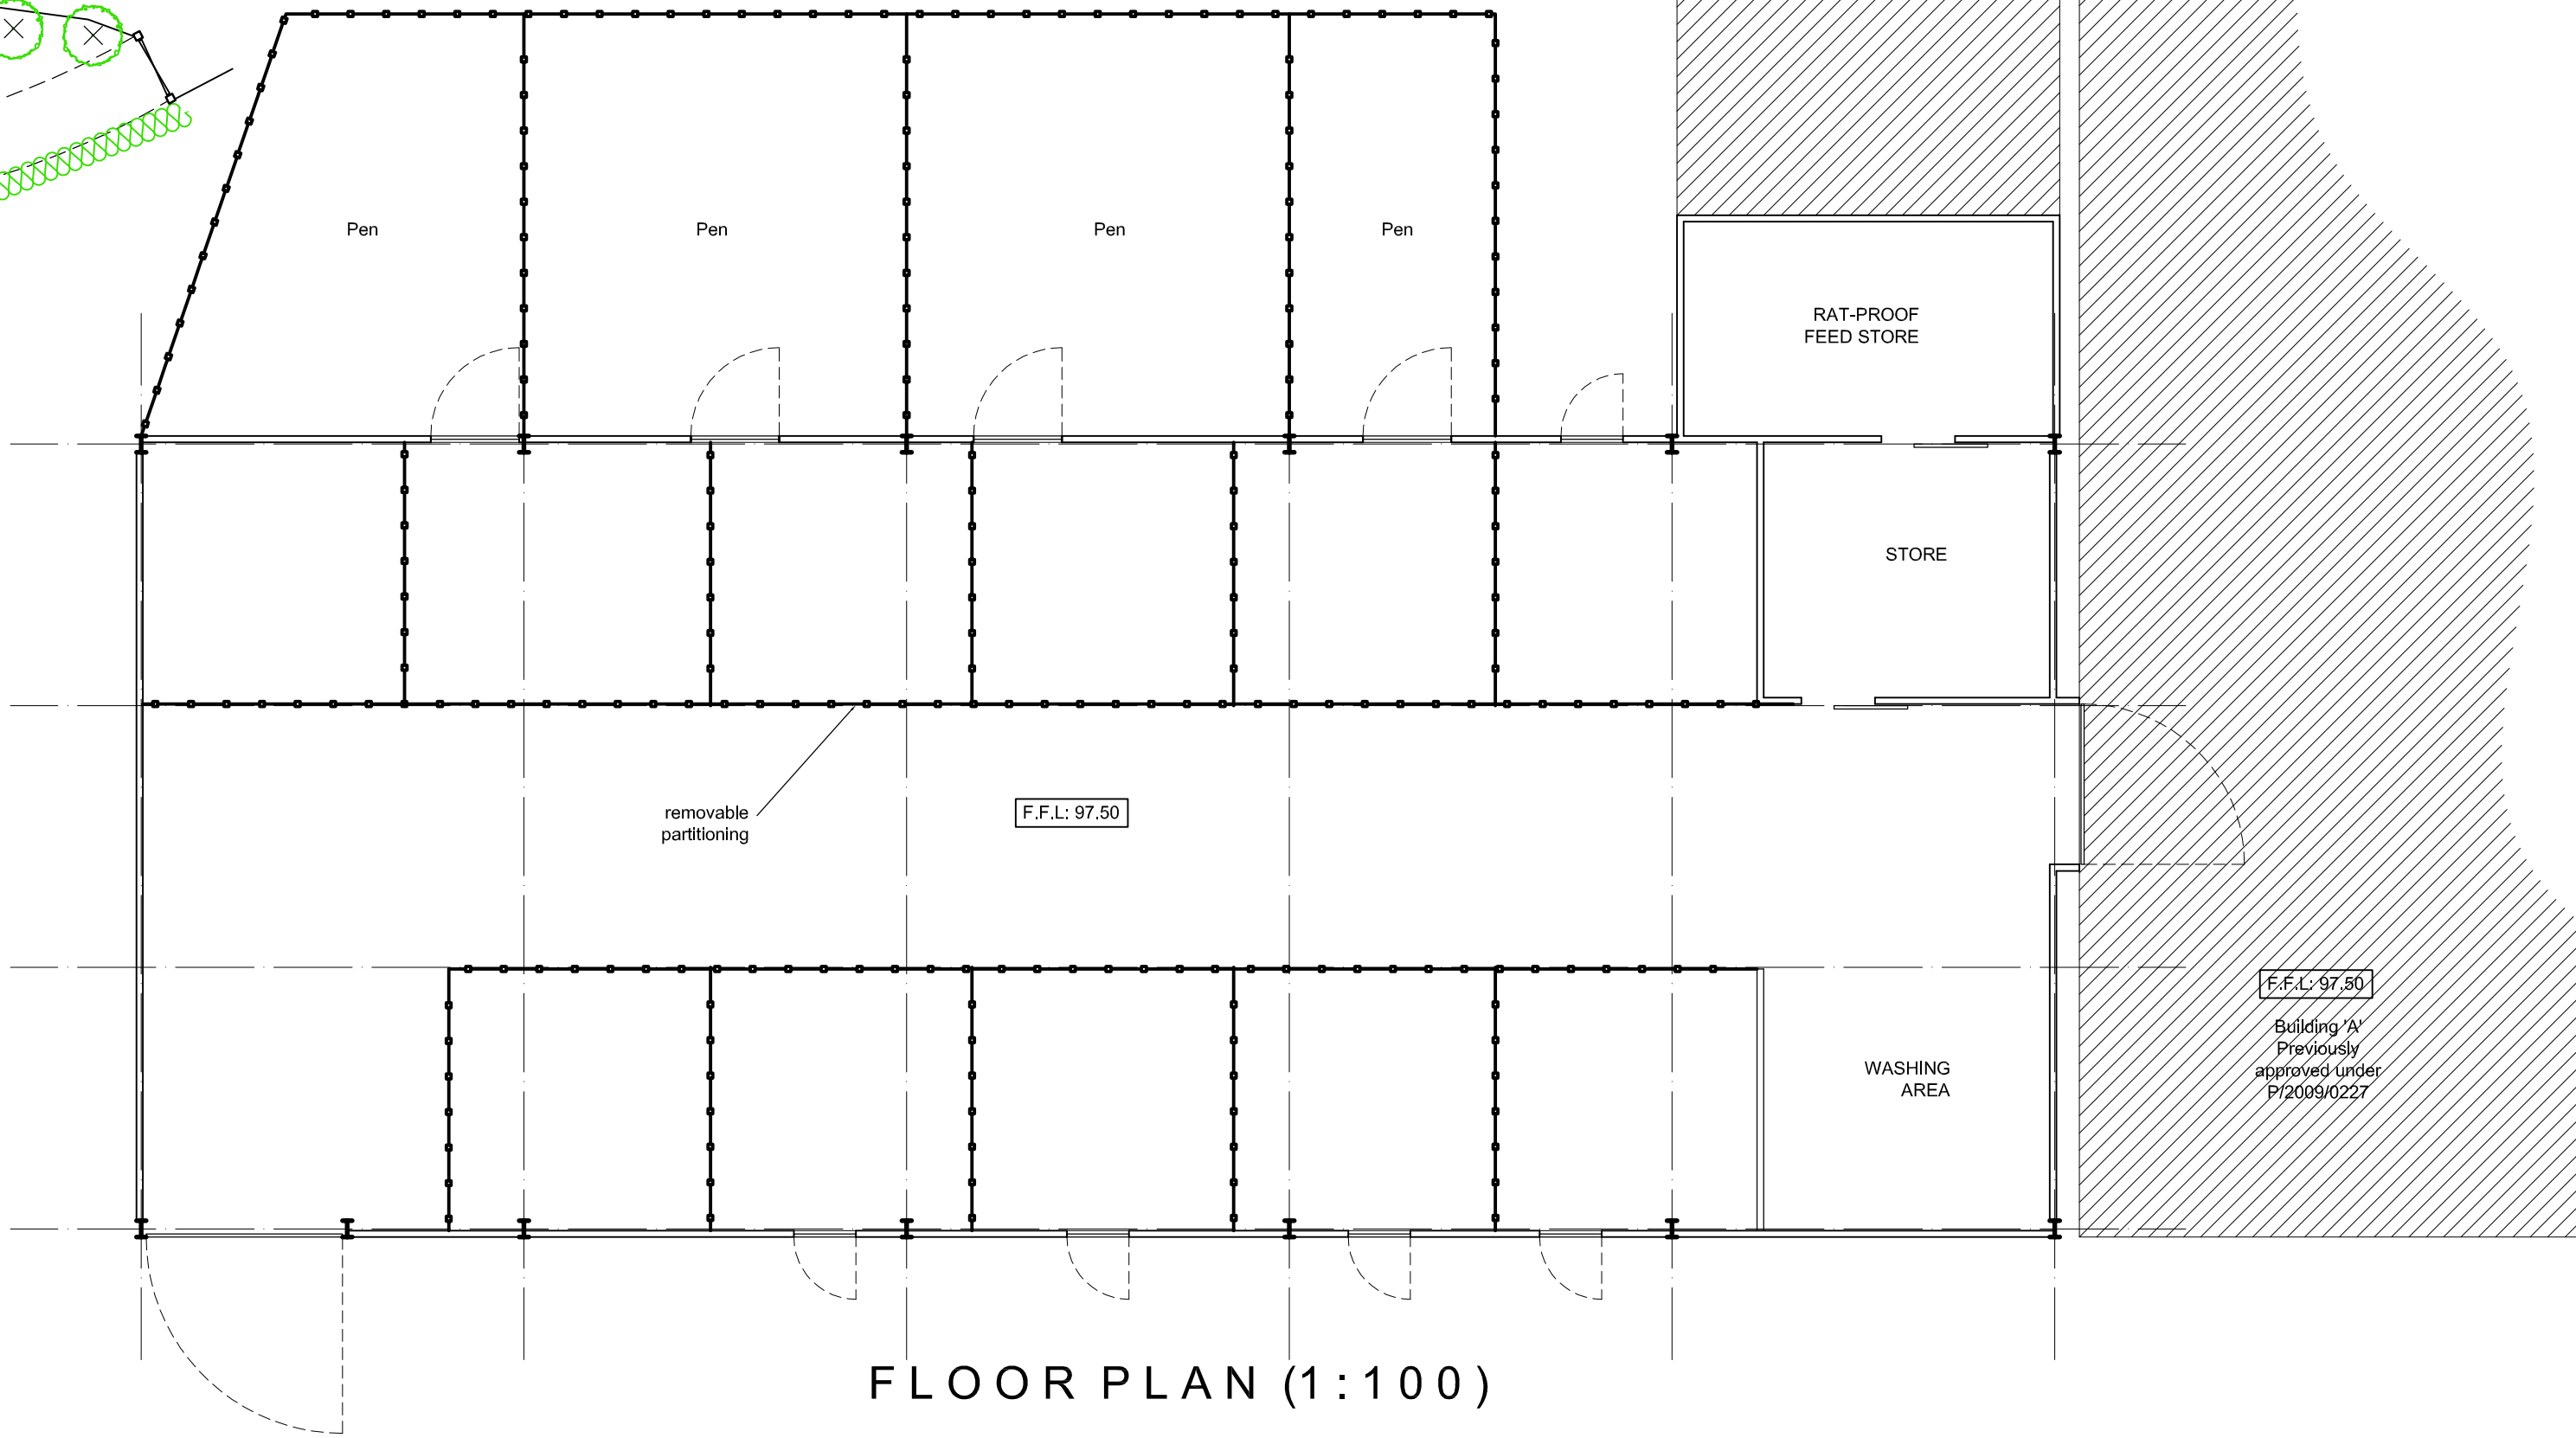


FLOOR PLAN (1:100)

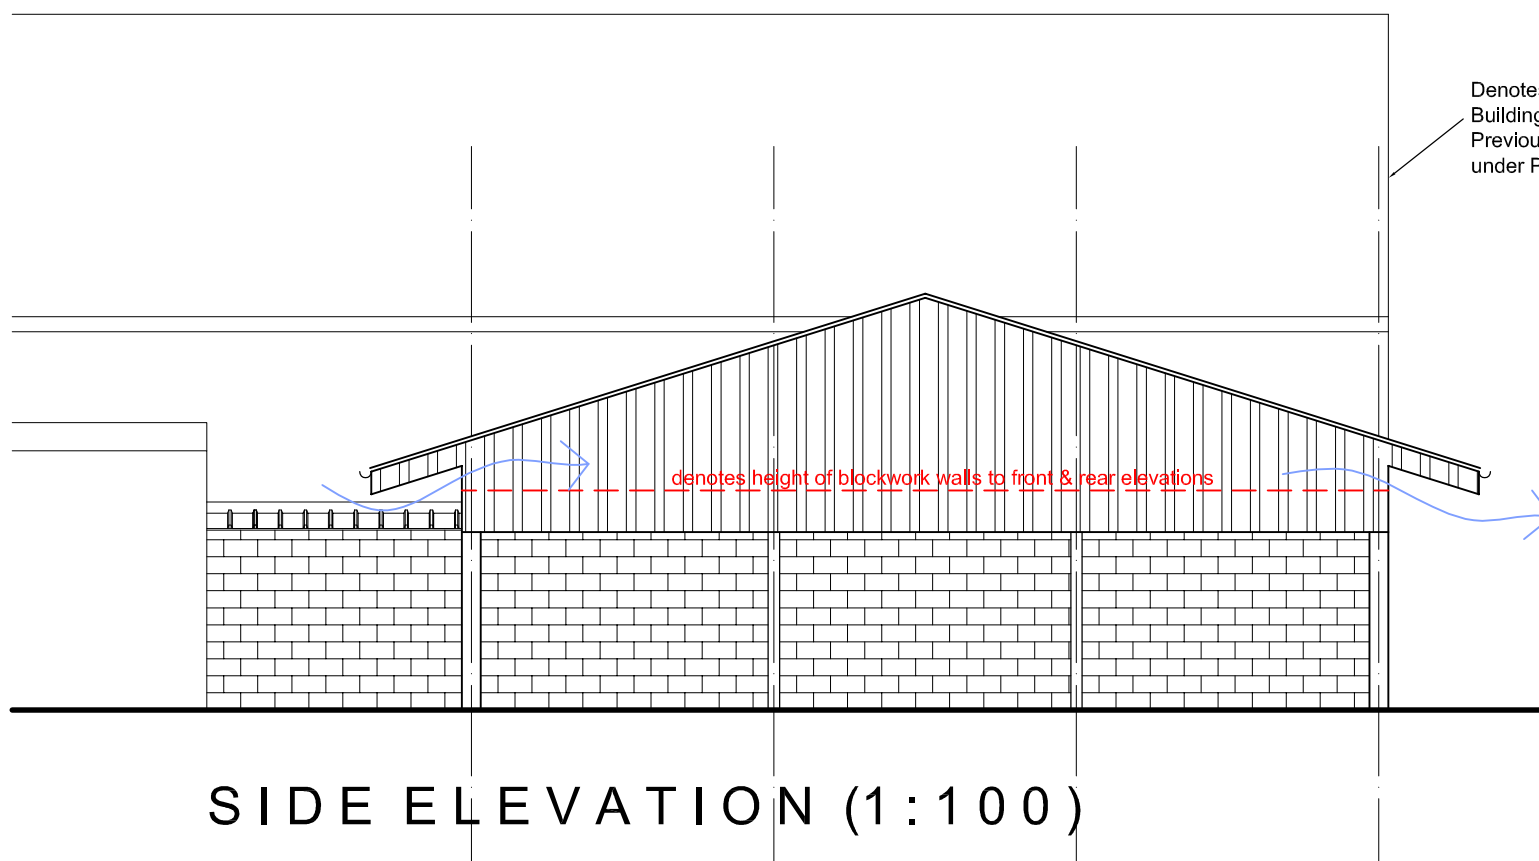

SIDE ELEVATION (1:100)

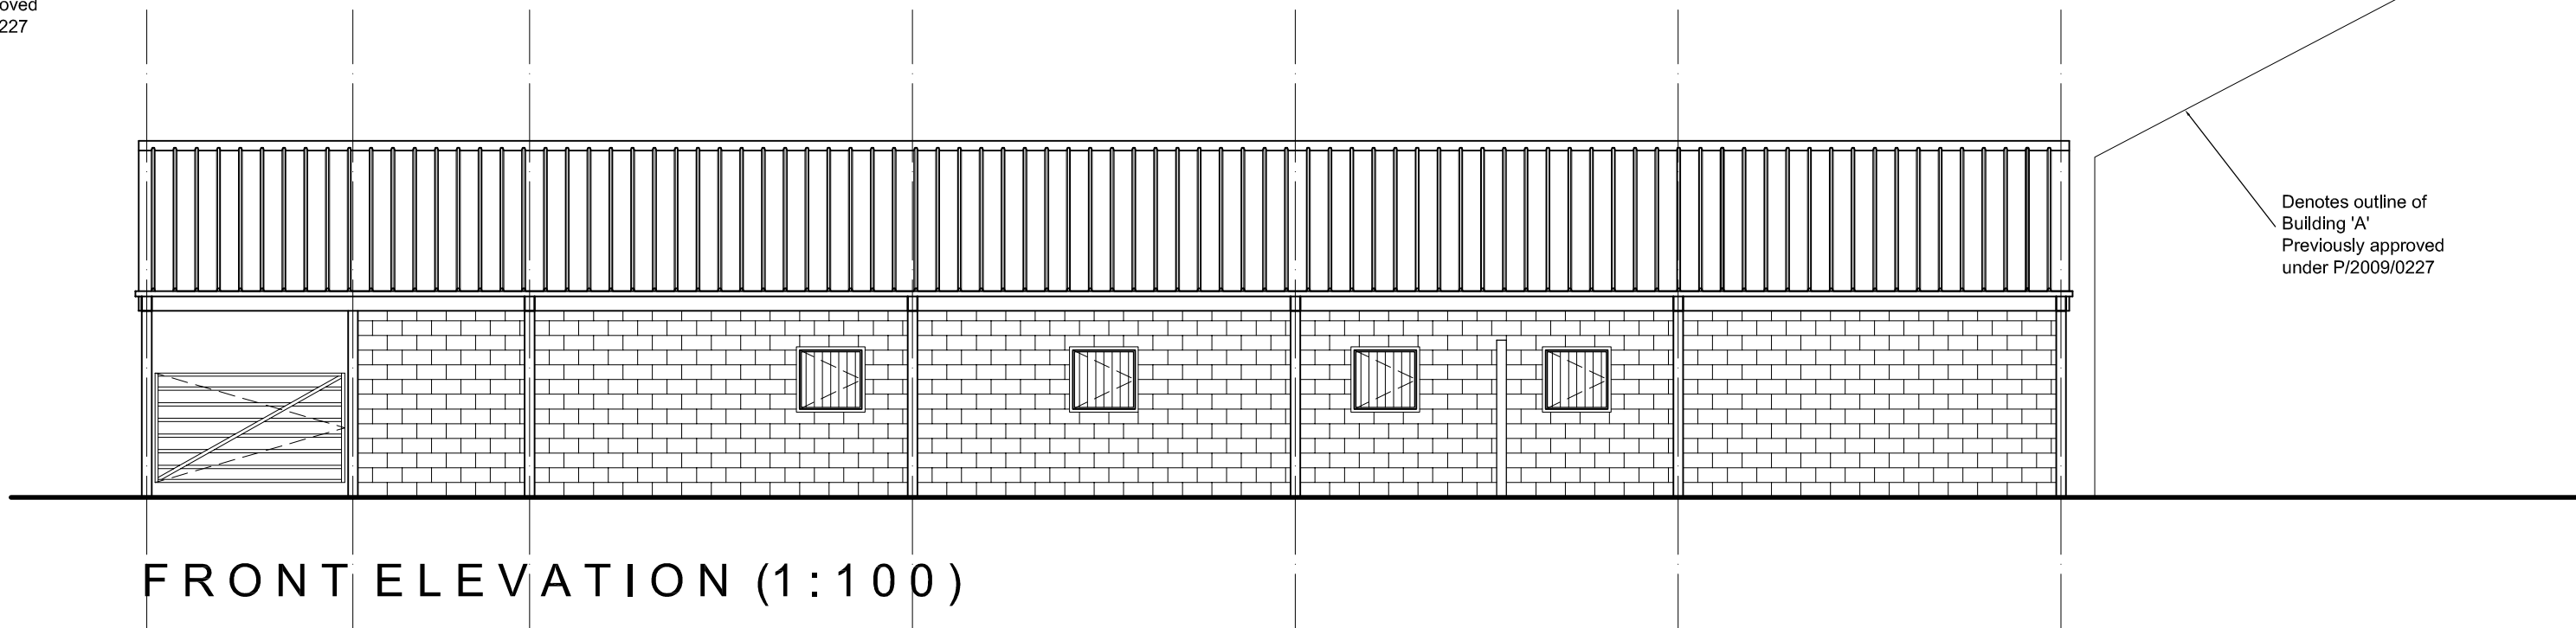

FRONT ELEVATION (1:100)

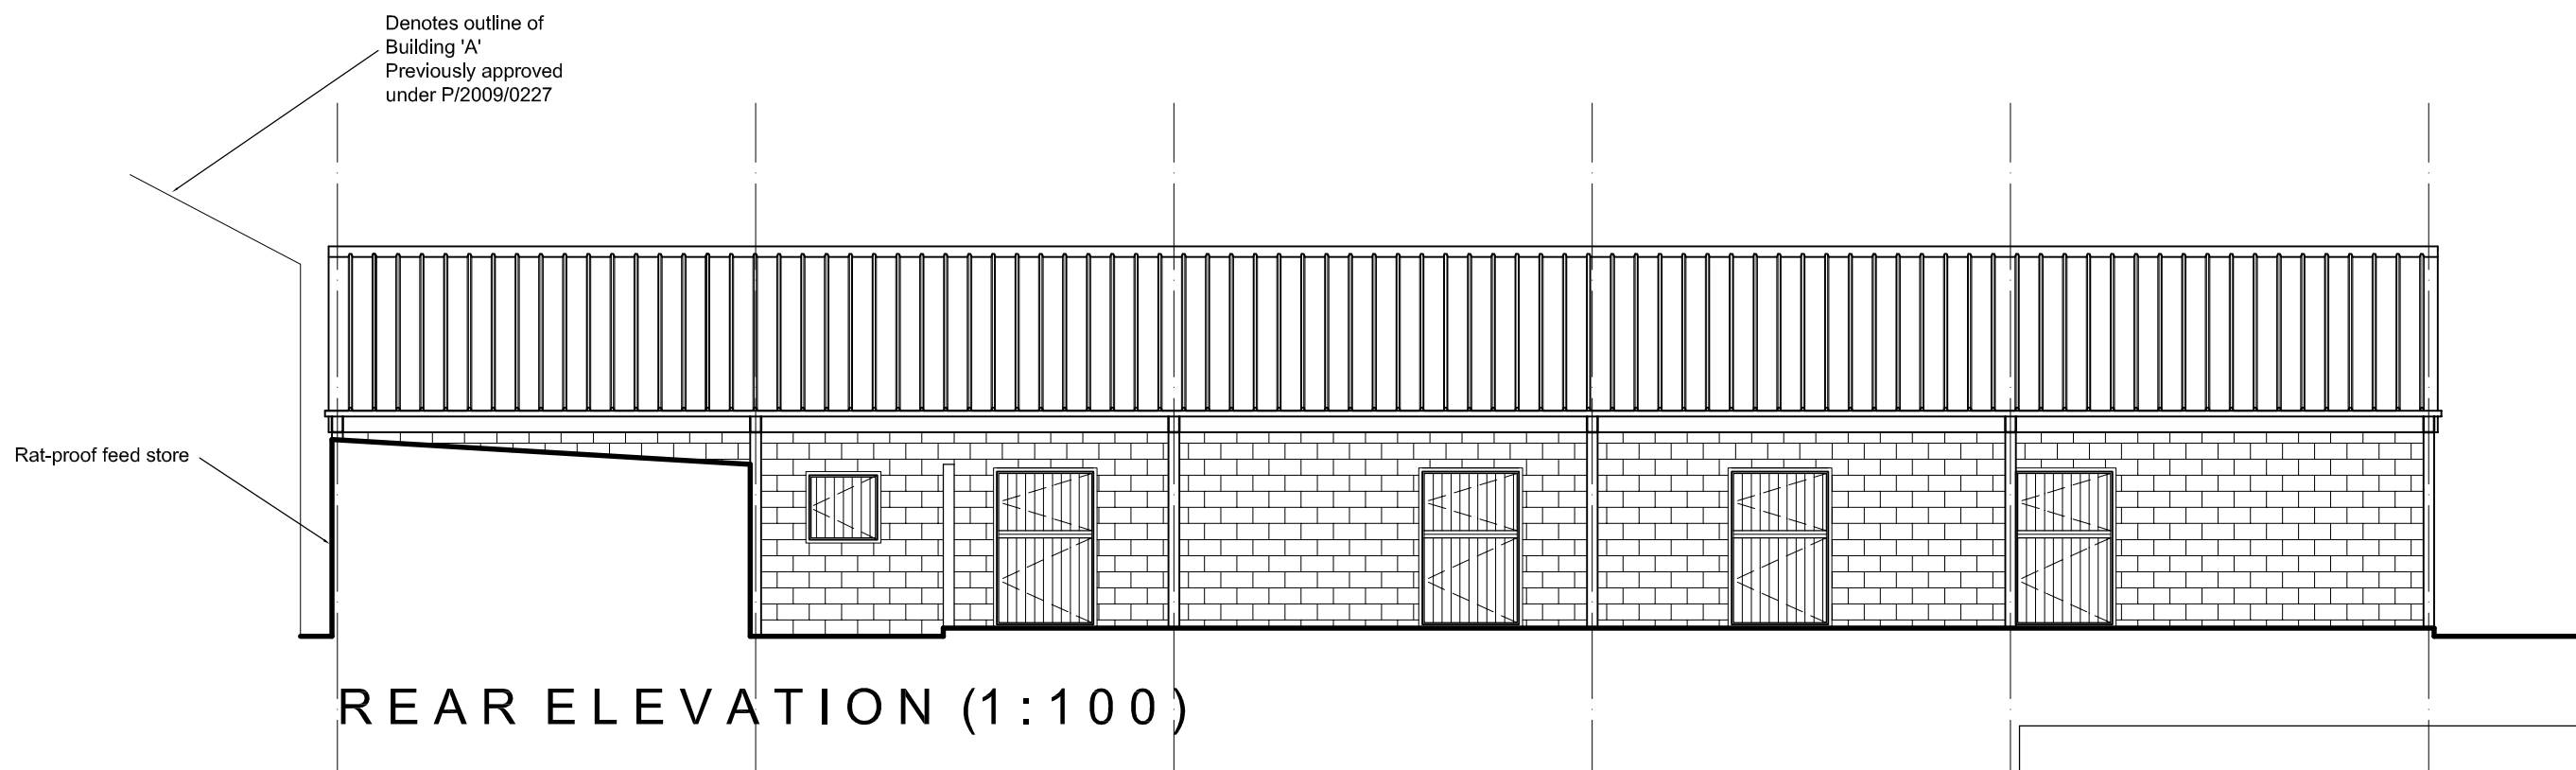

REAR ELEVATION (1:100)

EXISTING MATERIALS:

ROOF:
Profiled roof sheeting with ventilated ridge, colour Grey.

WALL:
Painted blockwork. Colour to match existing.
Treated yorkshire boarding at high level to gables.

WINDOWS & DOORS:
Metal framed doors with wood infill & metal galvanised gate.