


97 Jeffreys Road, Wrexham.




Existing Front Elevation

1:50

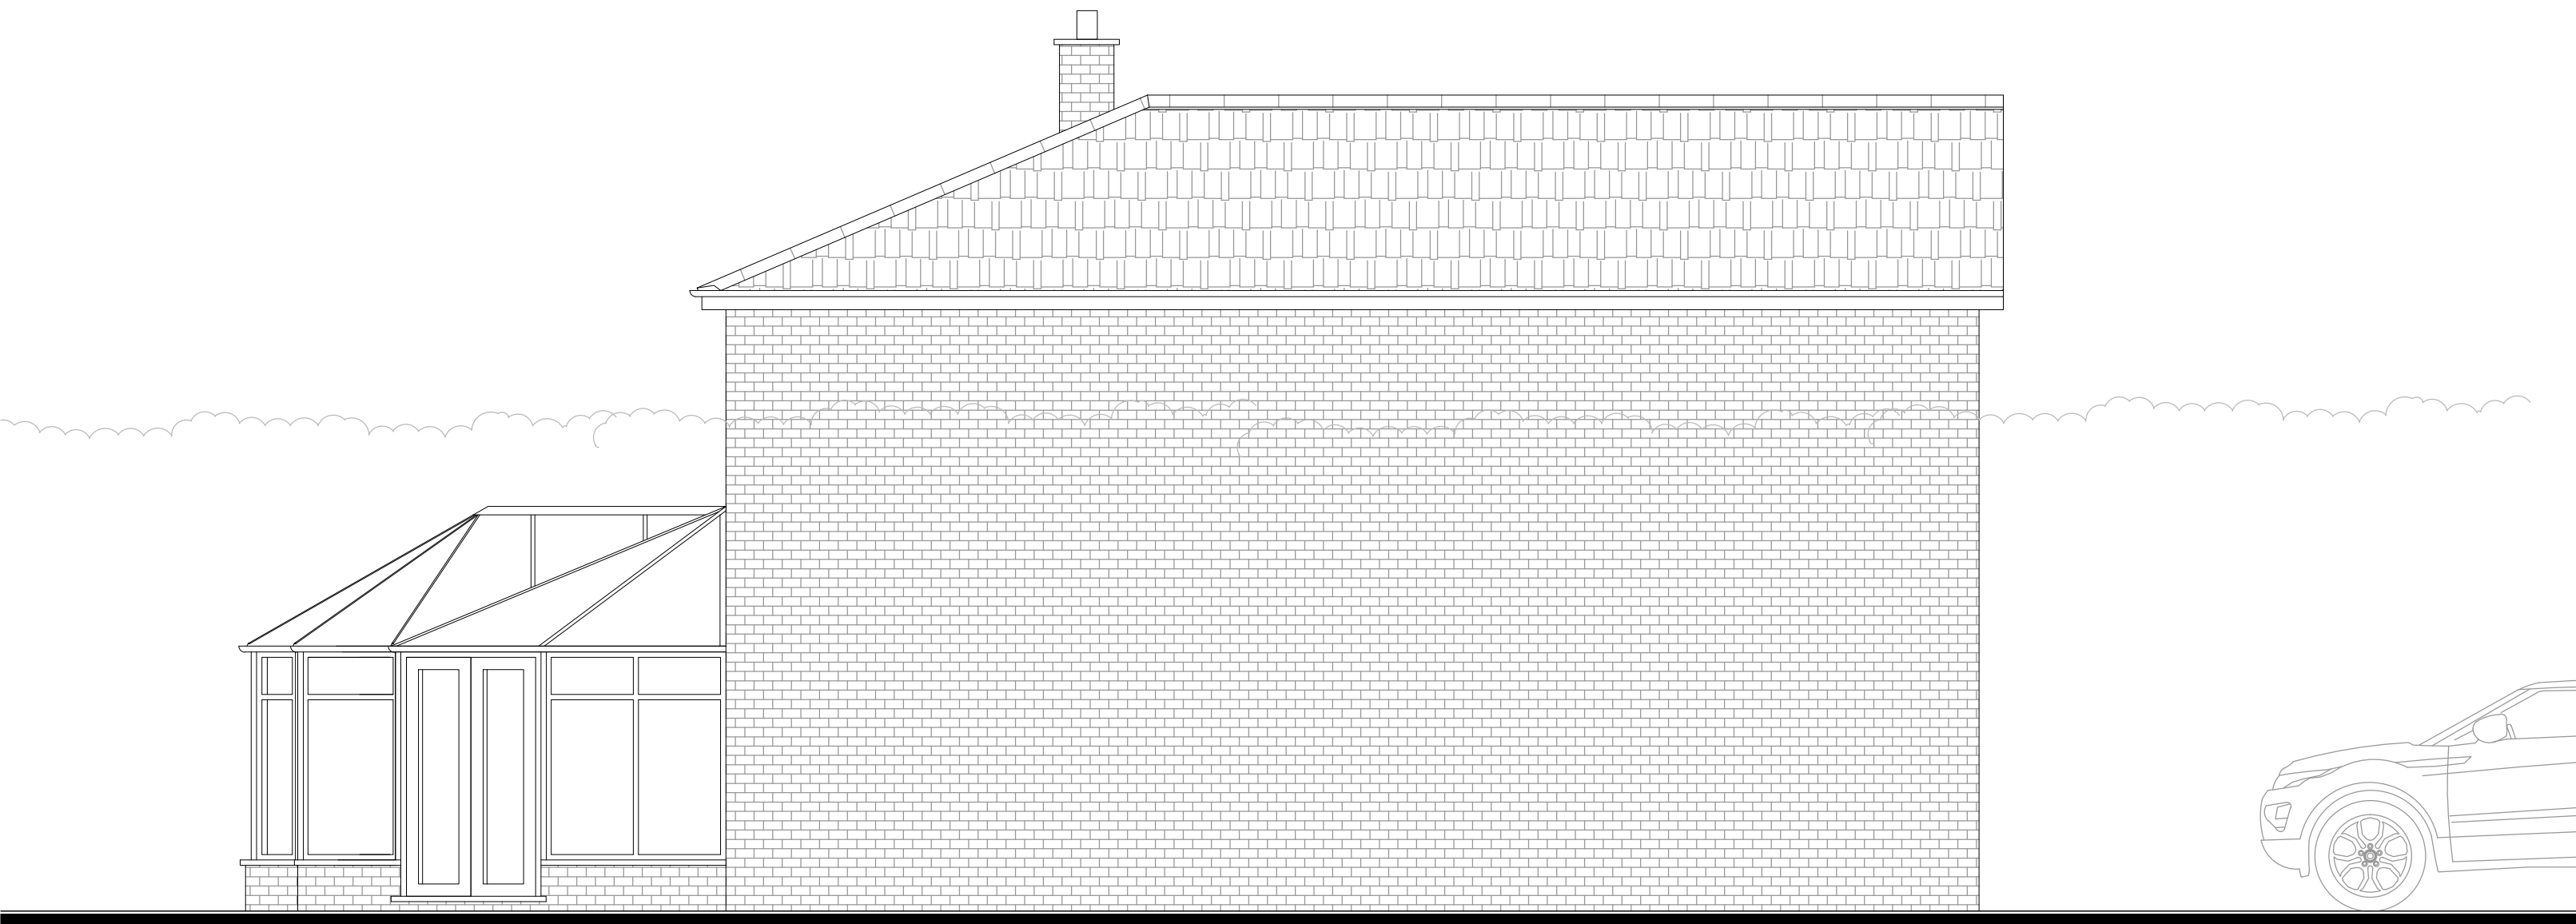

Existing Side Elevation

1:50

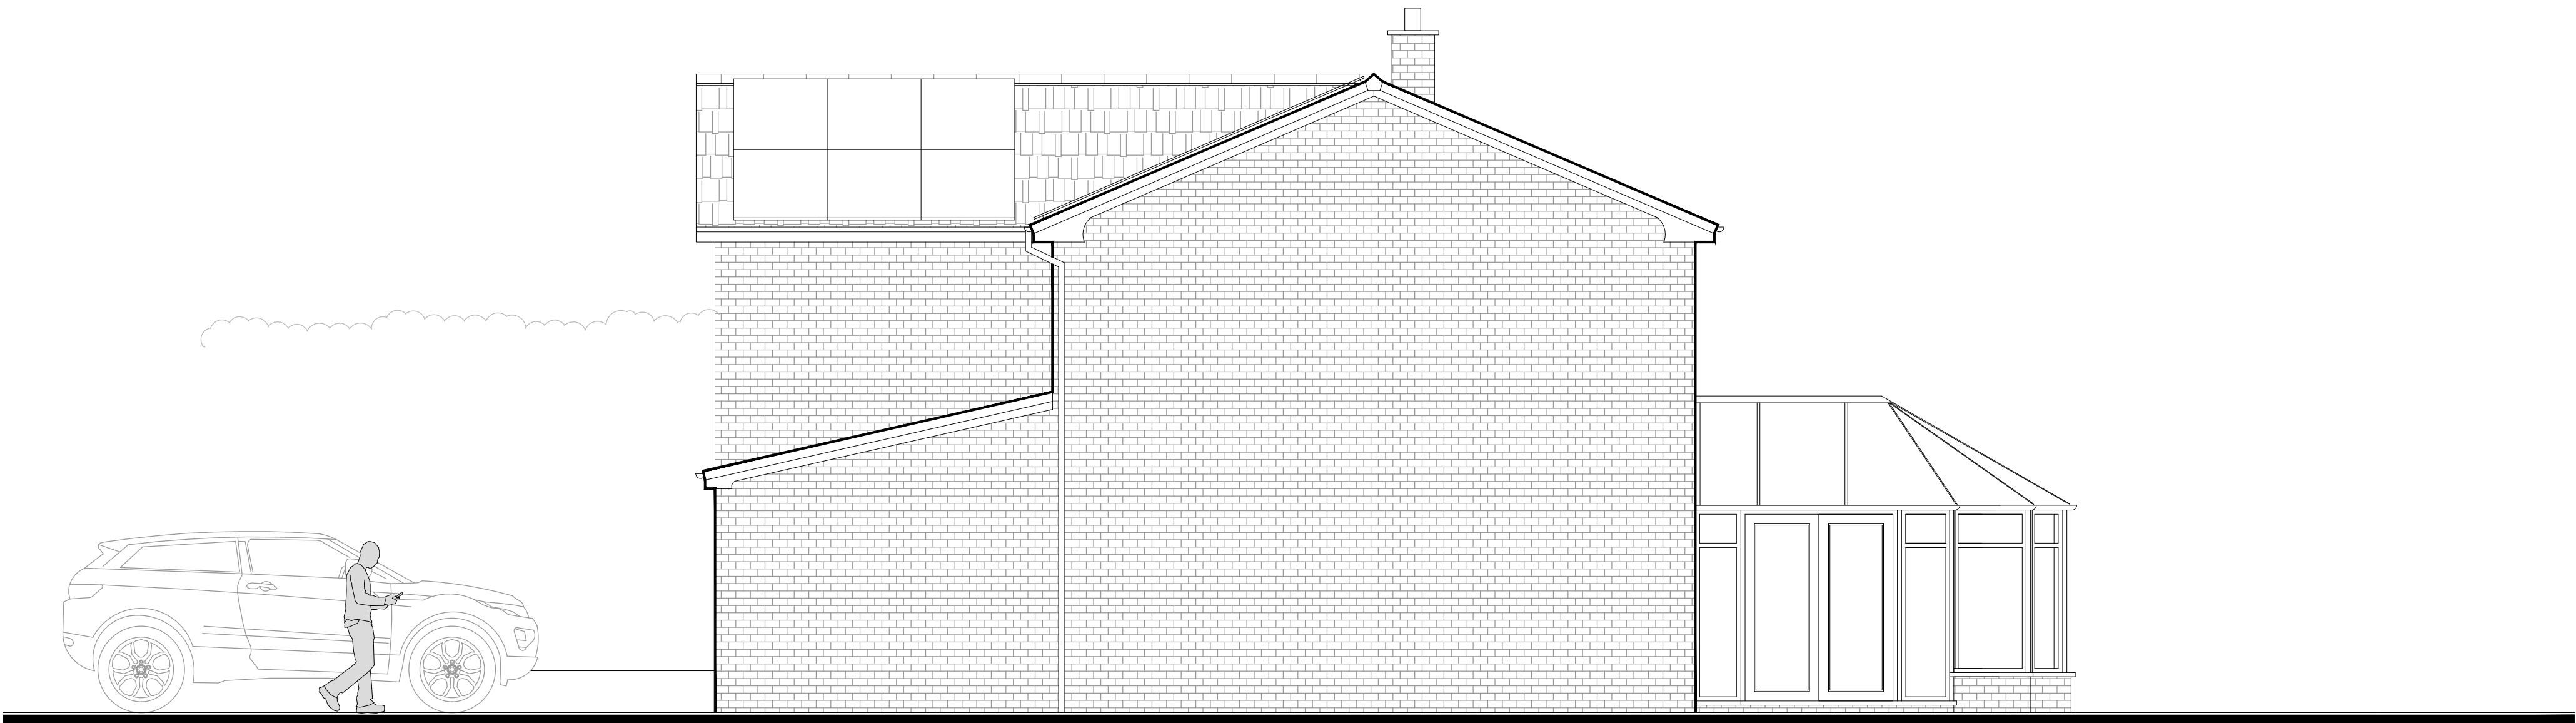

Existing Side Elevation

1:50