


This drawing is the property of CB ARCHITECTURAL DESIGN.
Copyright is reserved by them and the drawing issued on the
condition that it is not copied, reproduced, retained or disclosed to
any unauthorised person either wholly or in part without the written
consent of CB ARCHITECTURAL DESIGN.


- 1. All dimensions to be verified on site prior to any shop works being commenced.
- 2. Any discrepancies to be reported to the Designer before any work is put in hand.
- 3. Do not scale from this drawing.
- 4. This drawing is to be read in conjunction with relevant consultants and specialists drawings.
- 5. This is a metric drawing.
- 6. Dimensions indicated thus "" are site dimensions and are to be adjusted onsite by the Contractor accordingly.

ERFIELDS

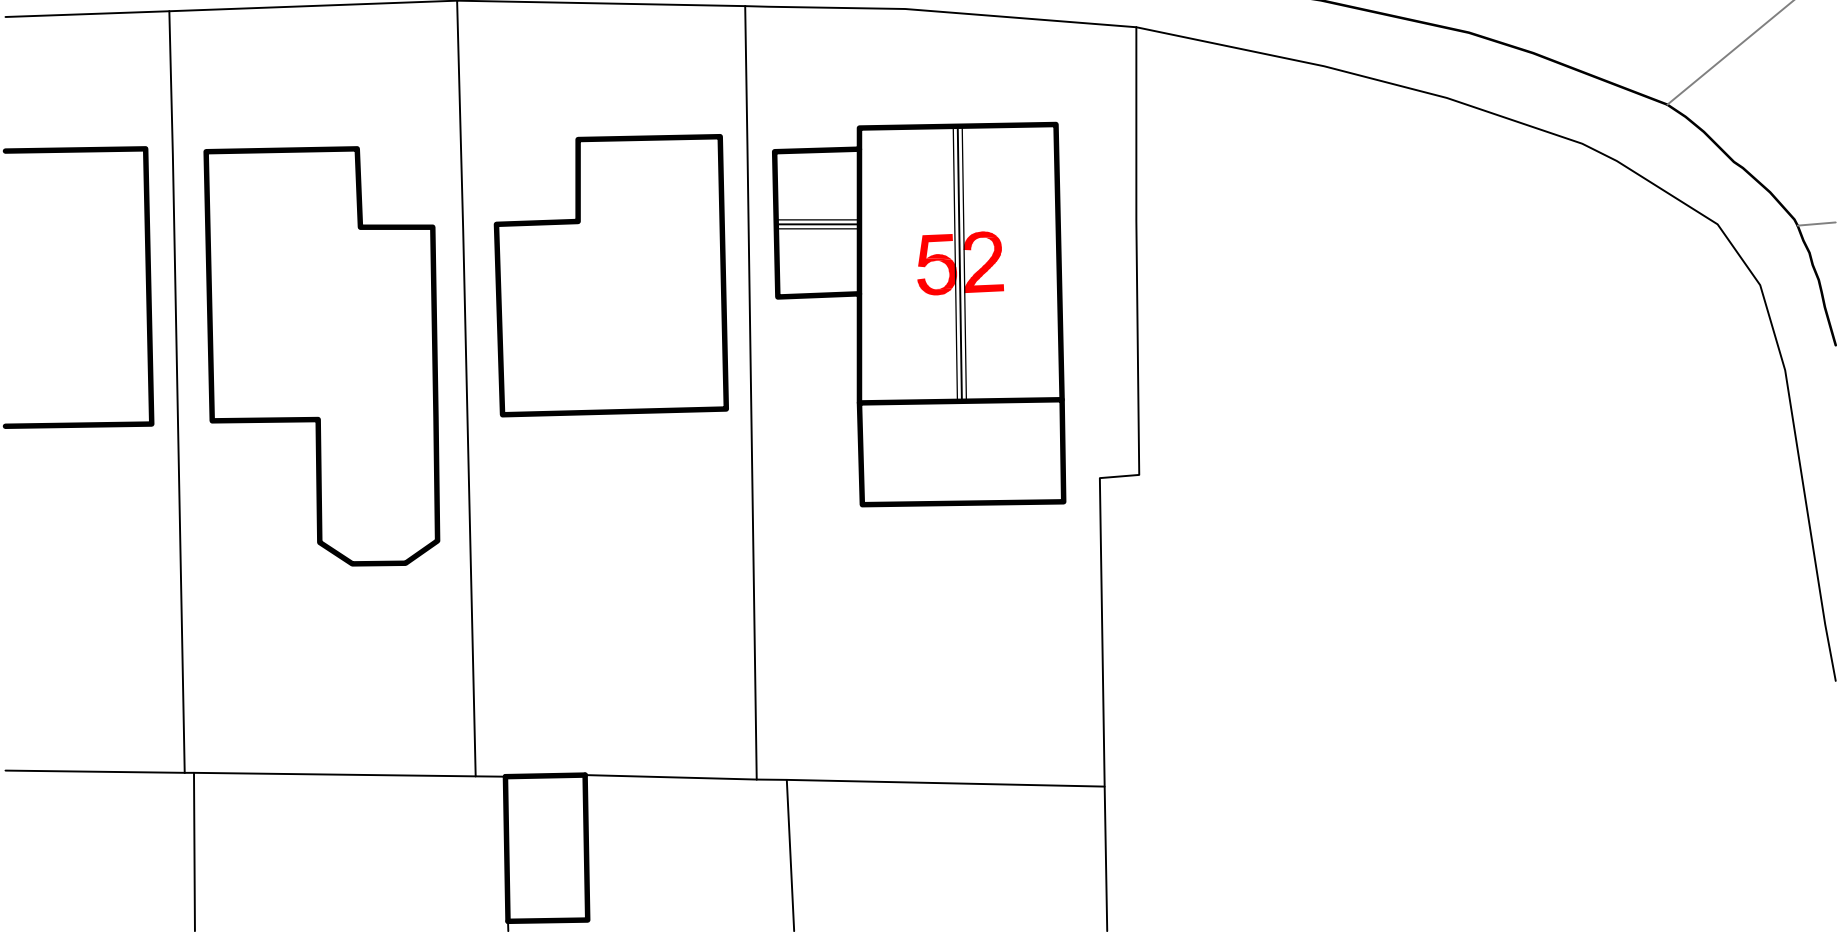

SITE AS EXISTING

ERFIELDS

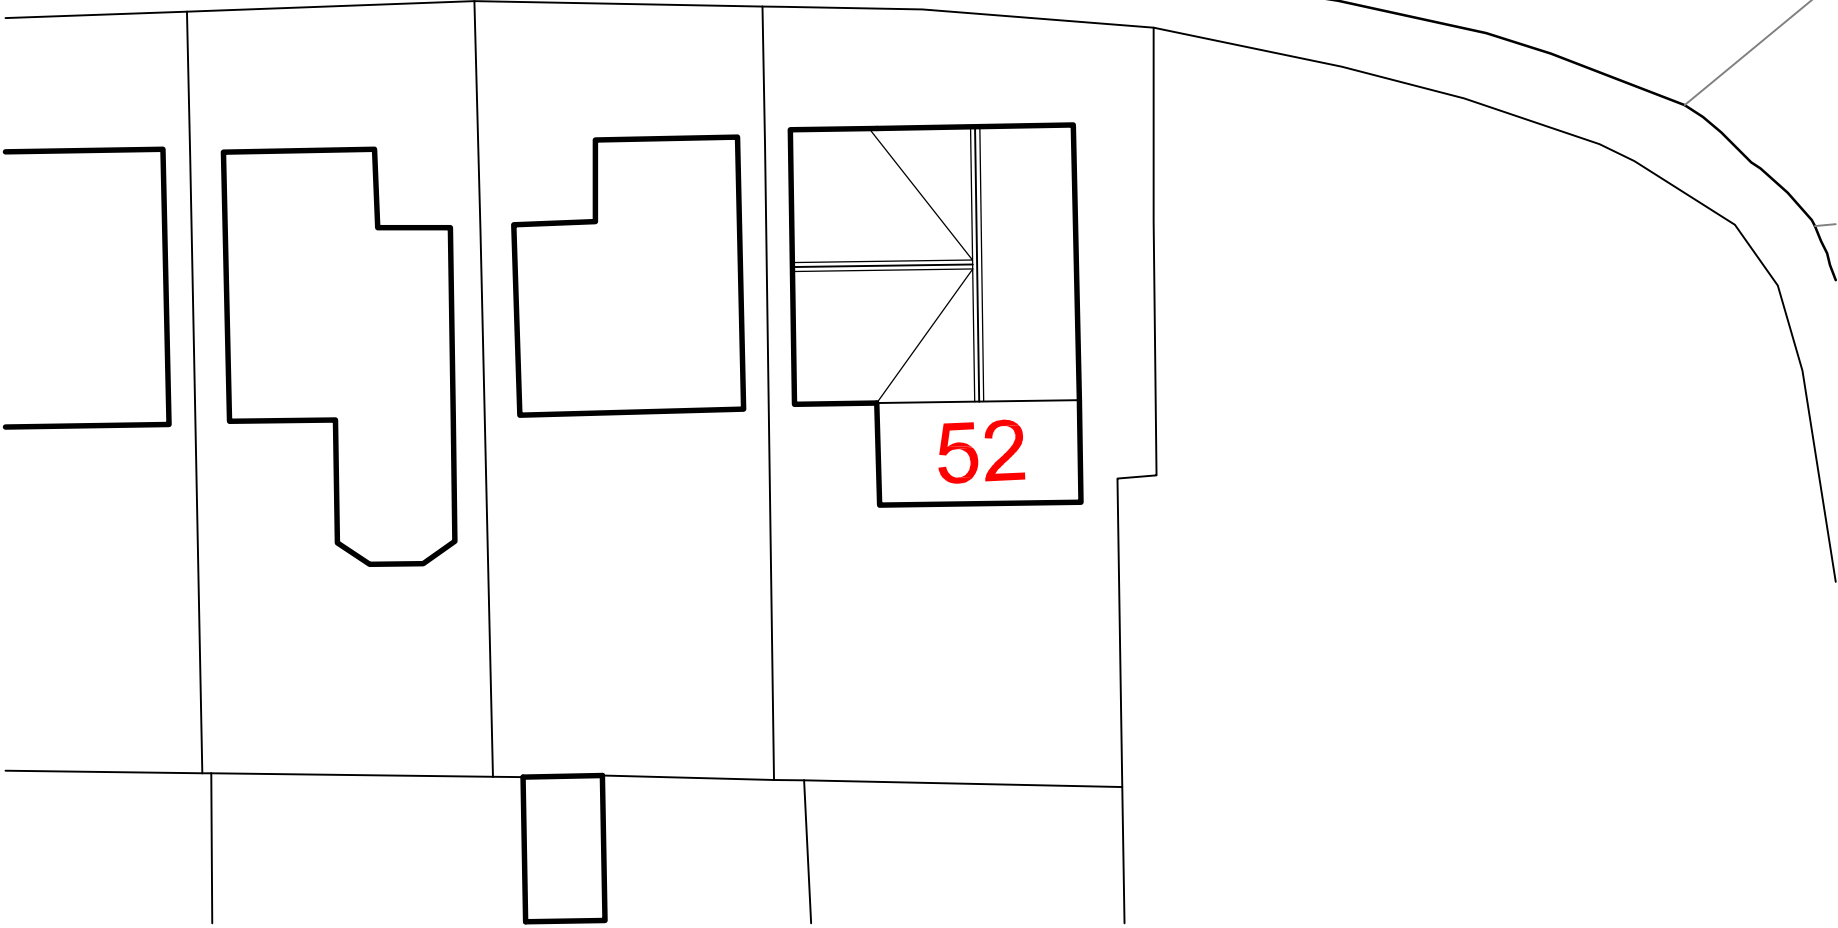

SITE AS PROPOSED

T: 07833 029535
E: info@cbarchitecturaldesign.co.uk
W: www.cbarchitecturaldesign.co.uk



Rev:	Description:	Initial:	Chkd:
Client	MR ZANE GODWIN		
Project	Side Extension at 52 Summerfields, Wrexham LL14 4EU		
Drwg. Title	Ground Floor Plan AS EXISTING & PROPOSED		
Scale	1:250	Drawn C.B.	Chkd. C.B.
Date	25/03/22		
Drwg. No.	727/L(-)05		
Revision	-		