



0 5 10cm

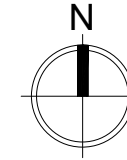

Notes | Sketch schemes may be based on plan information of unknown origin and is subject to verification and survey. Contractors must verify all dimensions on site before commencing any work or shop drawings. This drawing is not to be scaled. Use figured dimensions only. Ensure digital versions are plotted at 'Actual Size'. Building areas are liable to adjustment over the course of the design process due to ongoing construction detailing developments. Subject to statutory approvals and survey. The bar above is to check that the drawing has been printed to scale.

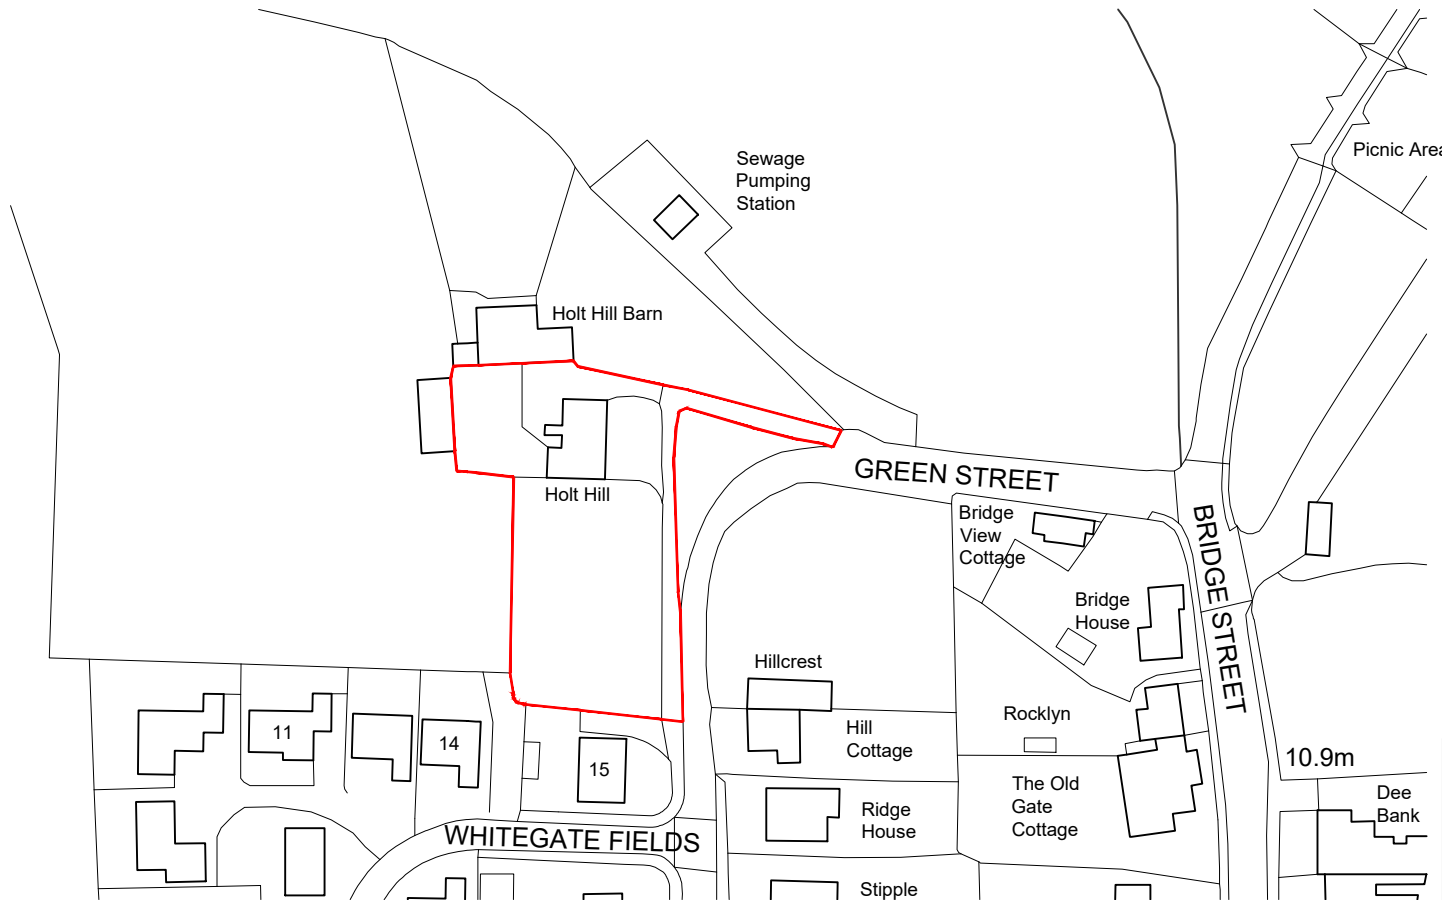

Rev	Date	Description	Drawn	Checked
-----	------	-------------	-------	---------

Project	For & on behalf of Irwin Mitchell Holt Hill, Green Street, Holt, Wrexham			
Drawing	Site Location Plan			
Client	CE			

BIM Suitability Description	SUITABLE FOR INFORMATION	BIM Suitability Code	S2
-----------------------------	--------------------------	----------------------	----

Status	planning	2 Riverside Way Whitehall Waterfront LEEDS	320 City Road Angel LONDON
Date	Aug '21	LS1 4EH t 0113 819 8041	EC1V 2NZ t 0203 883 8602
Drawn	wcc	w edwardarchitecture.co.uk	
Checked	rsg	e info@edwardarchitecture.co.uk	
Scale (A4)	1:1250		

Project	Originator	Discipline	Drawing No	Rev
0759	EA	A	PL101	

edward
architecture

0m 12.5 25 37.5 50 62.5 75 87.5 100 112.5 125



1:1250