



Type 2 - Plot 3

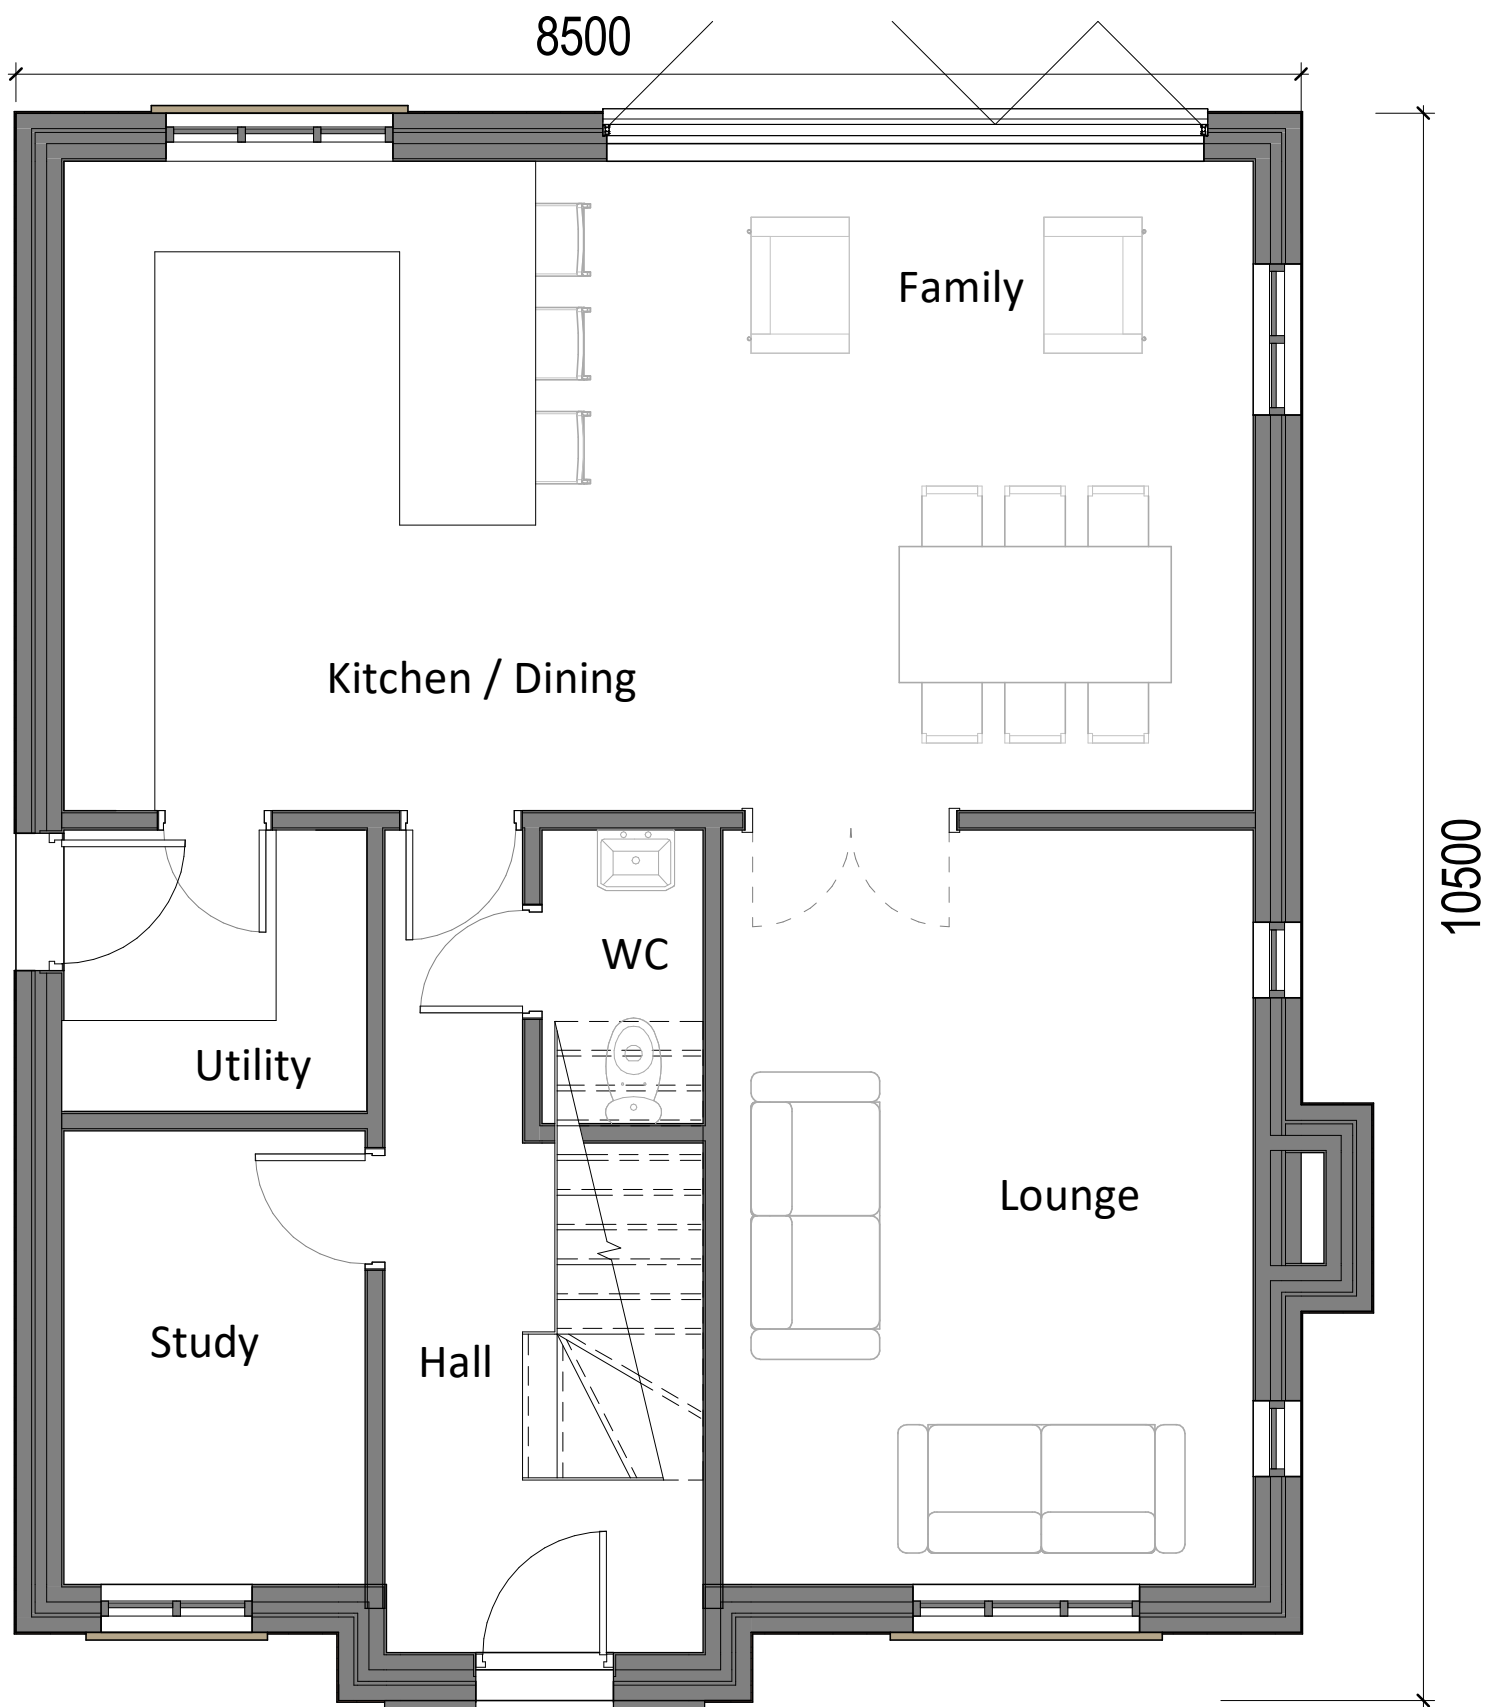

1 Level 00
1 : 50



2 Level 01
1 : 50

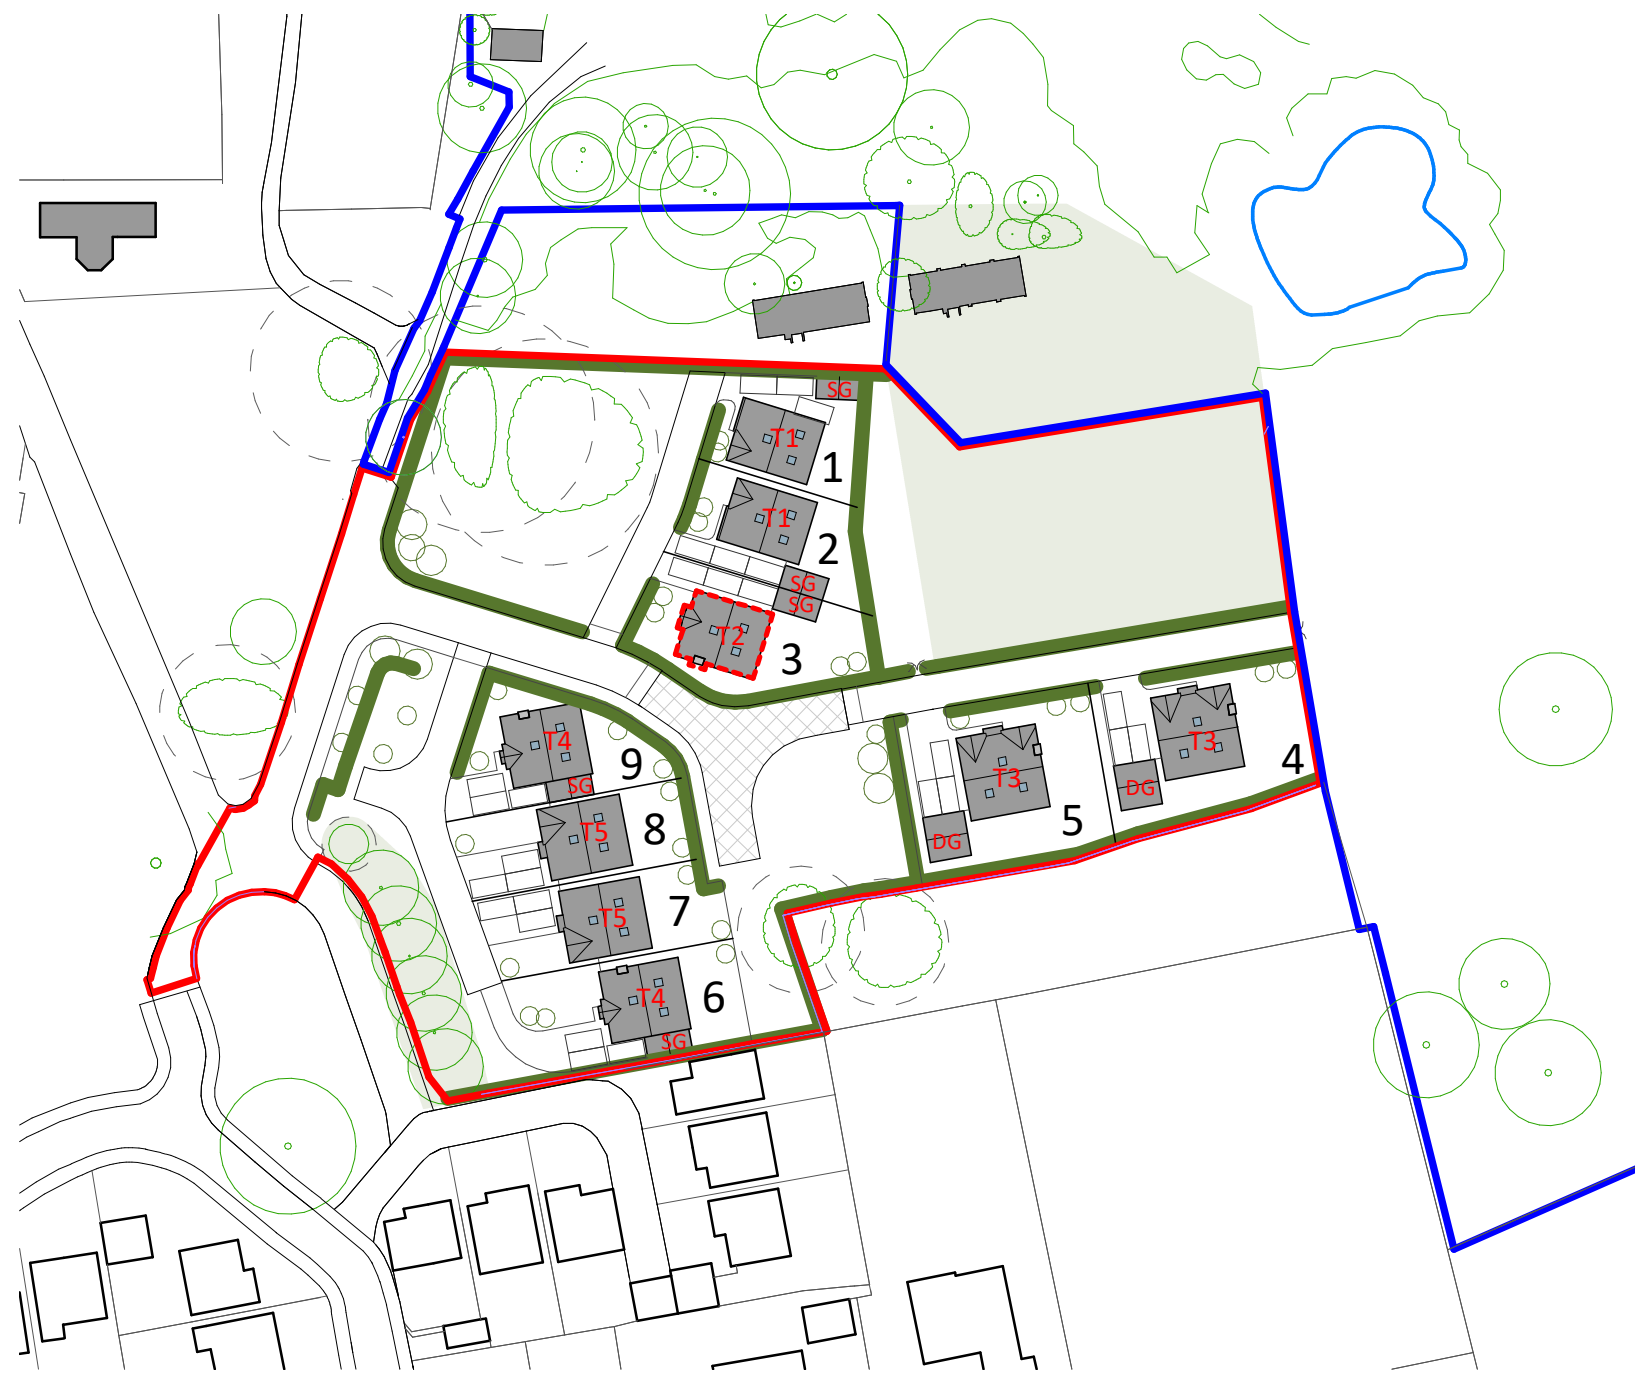


8 Referencing Plan
1 : 1000

House Area - Type 2 (PLOT 3)	
150 SQM GIFA	1614 SFT GIFA
173 SQM GROSS	1862 SFT GROSS



4 Front Elevation
1 : 100

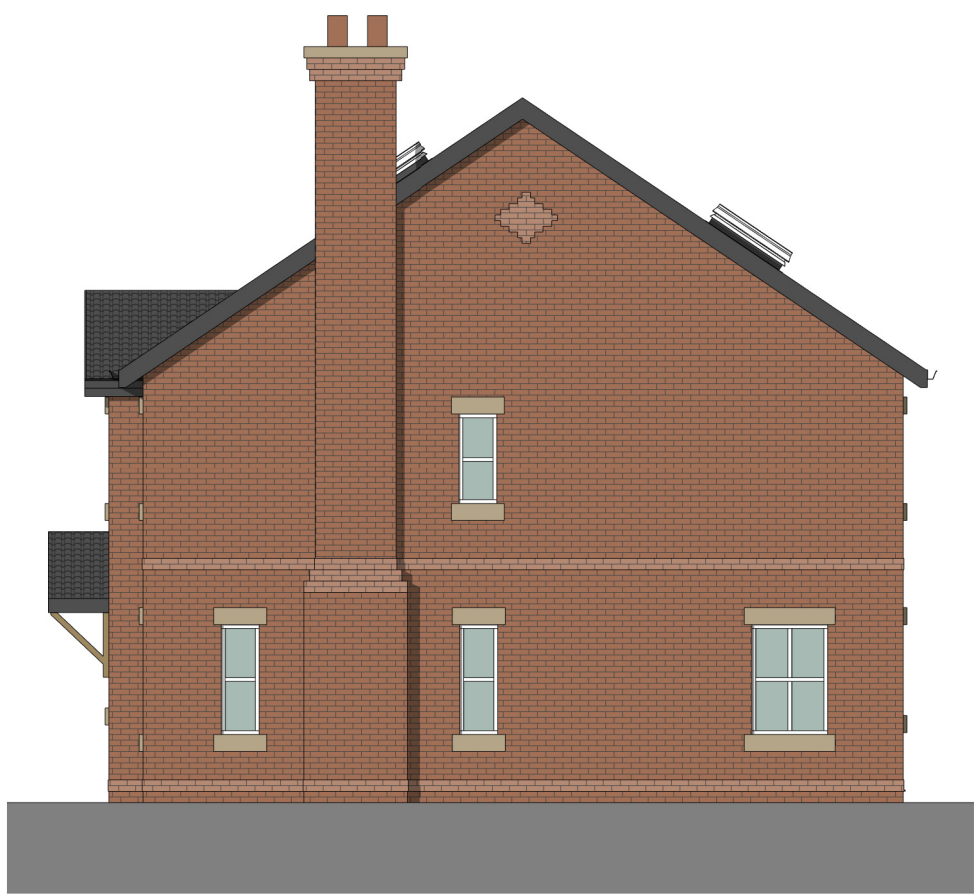

5 Side Elevation 1
1 : 100



6 Rear Elevation
1 : 100



7 Side Elevation 2
1 : 100



3 Front 3D View