


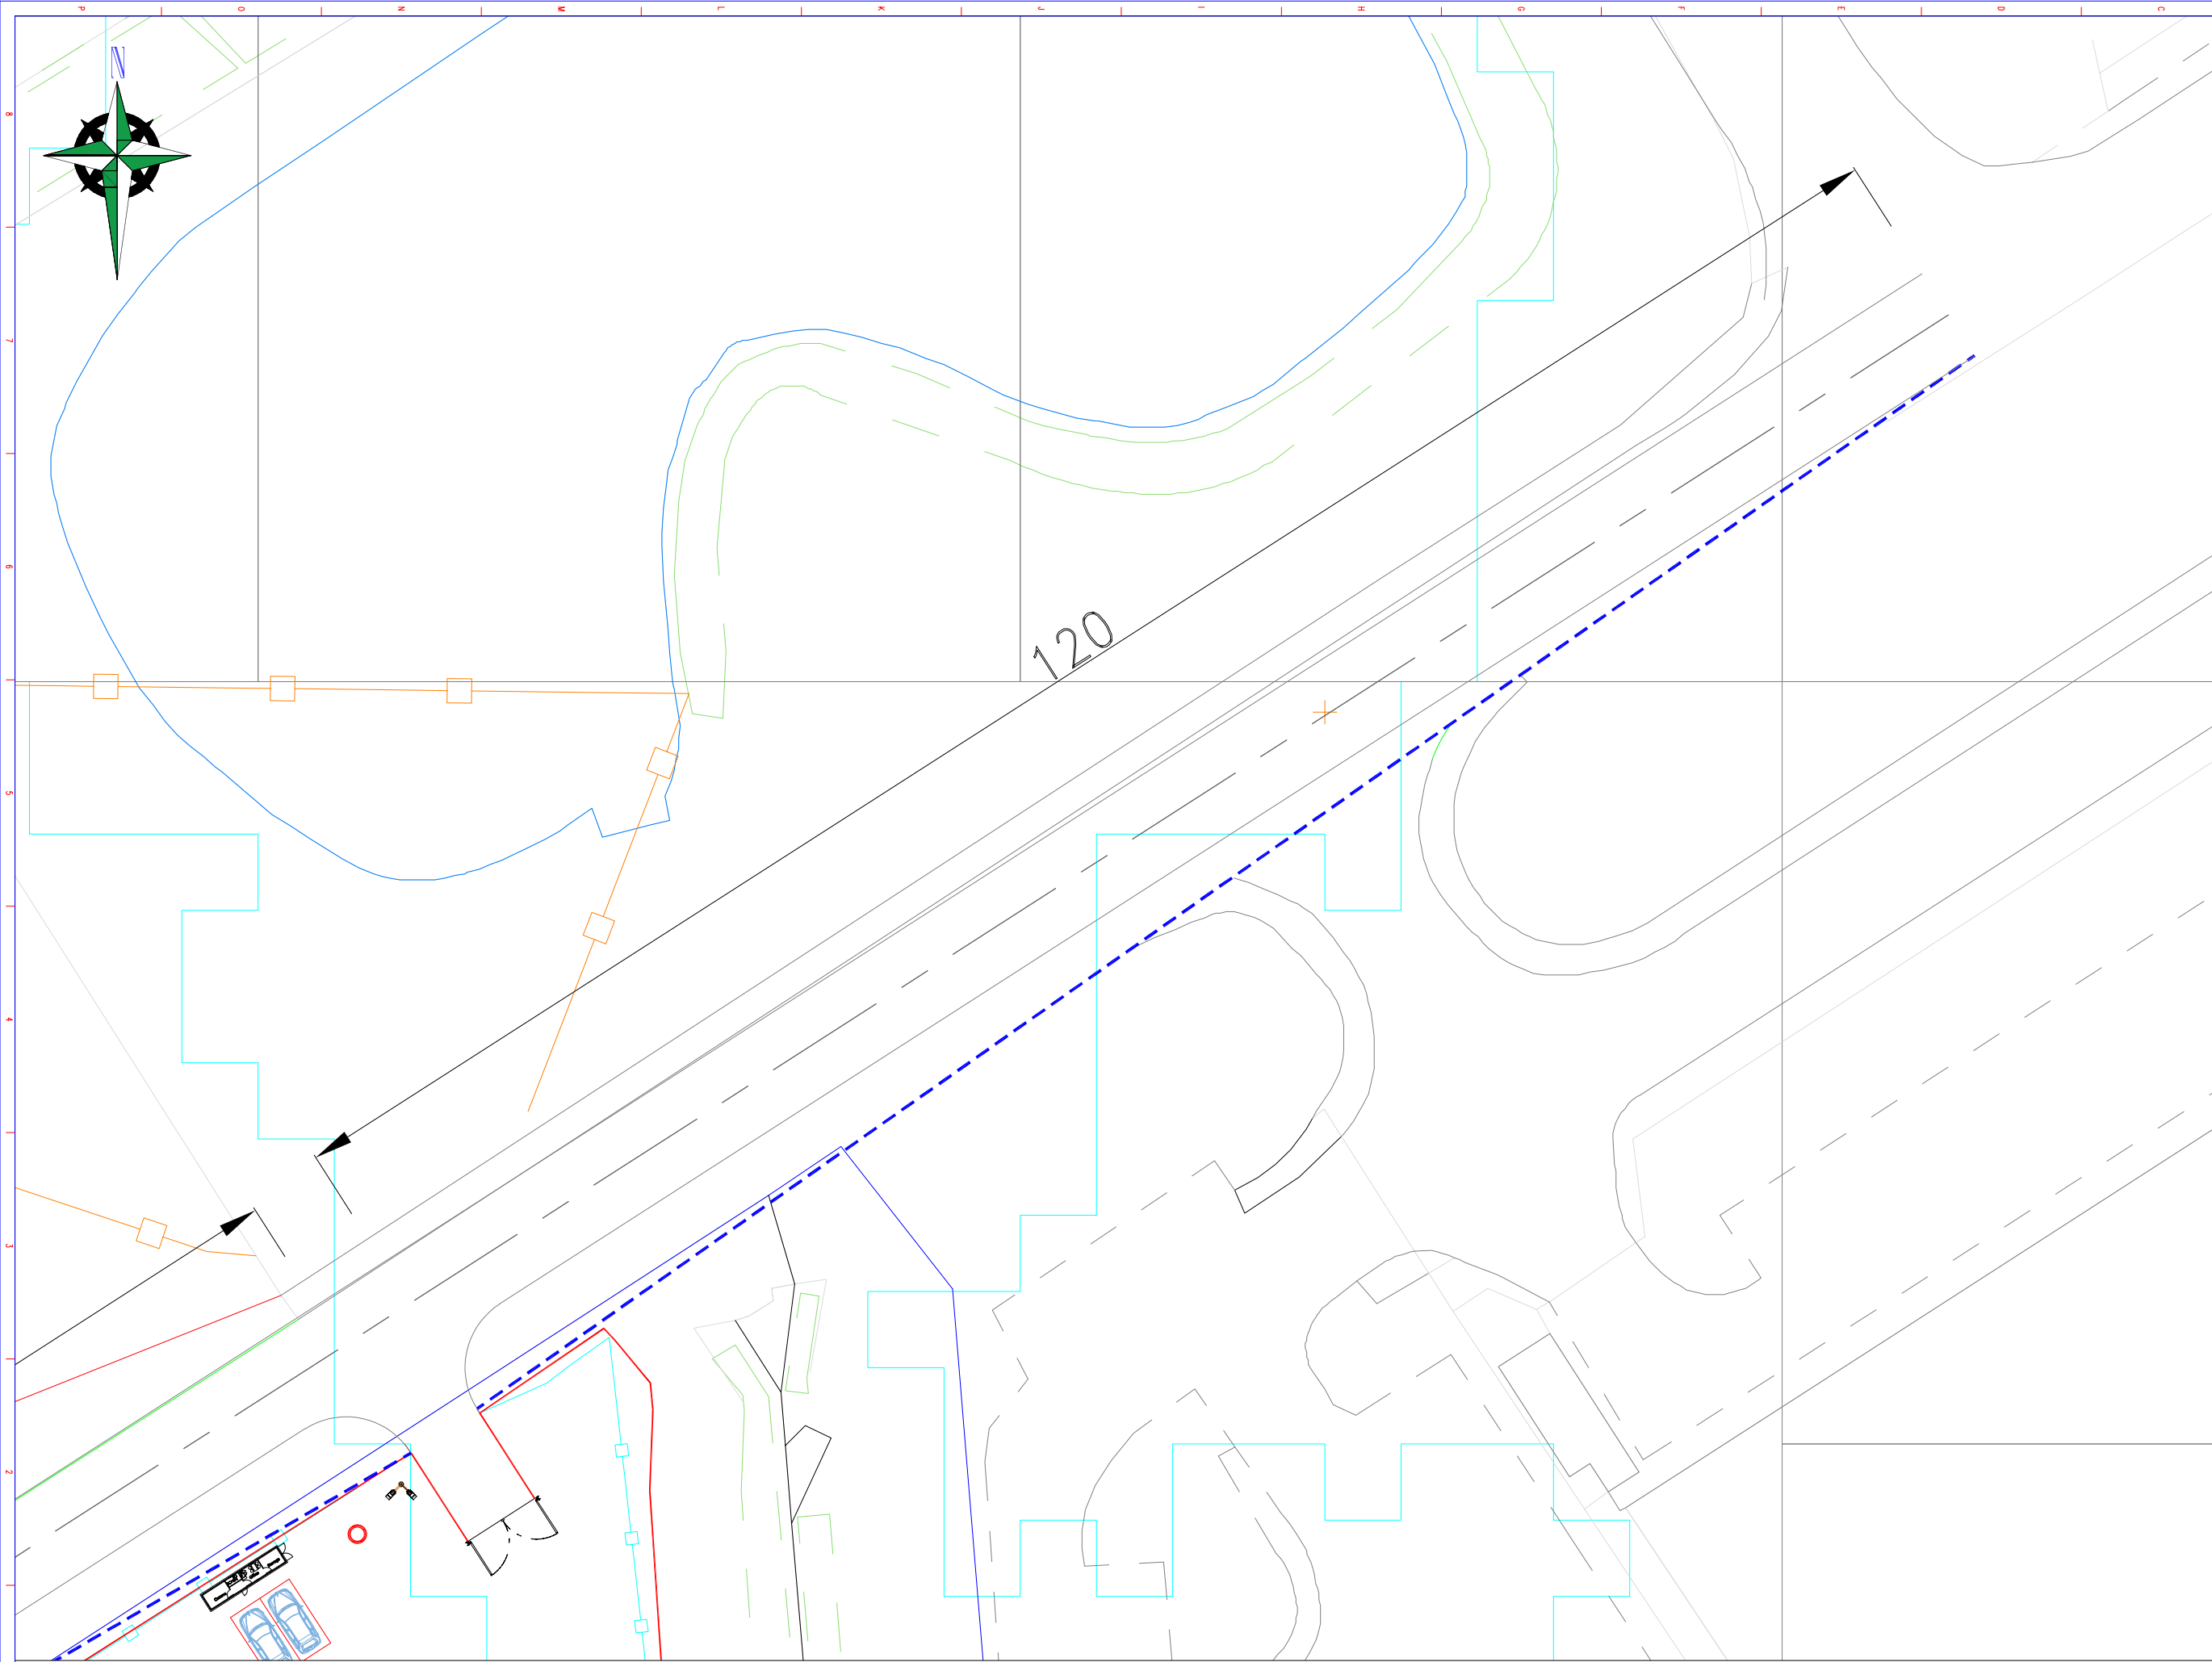

PLANNING PLAN

LEGENDS:

PURPOSED SITE

FLOOD ZONE C1

PERIMETER FENCELINE

CONTAINER

BATTERY CONTAINER = 10

PCS

PCS (POWER CONDITIONING SYSTEM) = 6

11/0.48 kV STEP UP TRANSFORMER

Client HV

CLIENT HV BUILDING

DNO BUILDING 11 kV

DNO BUILDING 11 kV

CCTV SECURITY CAMERA

AMENITY CABIN

AUXILIARY TRANSFORMER

PROPOSED LOCATION FOR HYDRANT

SPLAY LINE

NOTES :-
1. ALL DIMENSIONS INDICATED ARE IN METER UNLESS OTHERWISE IT IS SPECIFIED.

RD	13.04.2022	ANK	AM	RT	PLANNING
REV	DATE OF ISSUE	PREPARED BY	CHECKED BY	VALIDATED BY	SUBMISSION PURPOSE
DEVELOPER:- HFE (UK) Limited					
PROJECT:- BESS LAYOUT FOR 10 MW STORAGE PLANT AT BRIDGE ROAD NORTH, WREXHAM					
	NAME	DATE	TITLE:-		
DRWN	ANK	13.04.2022	RIGHT HAND VISIBILITY SPLAY LINE		
CHKD	AM	13.04.2022			
APPD	RT	13.04.2022			
DRG. NO.: SPLAY LAYOUT-02				SIZE A1	REV. RD
SCALE:- 1:200		SHEET 02 OF 02			
RELEASED FOR:- ☒ PLANNING ☐ TENDER ☐ INFORMATION ☐ APPROVAL ☐ CONSTRUCTION ☐ AS BUILT					
ALL INFORMATION CONTAINED IN THIS DOCUMENT ARE CONFIDENTIAL AND COPYRIGHT THERE OF IS RESERVED BY HERO FUTURE ENERGIES. THEY SHALL NOT BE USED FOR ANY PURPOSE OTHER THEN FOR WHICH THEY ARE SUPPLIED AND SHALL NOT BE COPIED OR REPRODUCED WITHOUT WRITTEN PERMISSION.					

RIGHT SIDE

Scale: 1:200

