


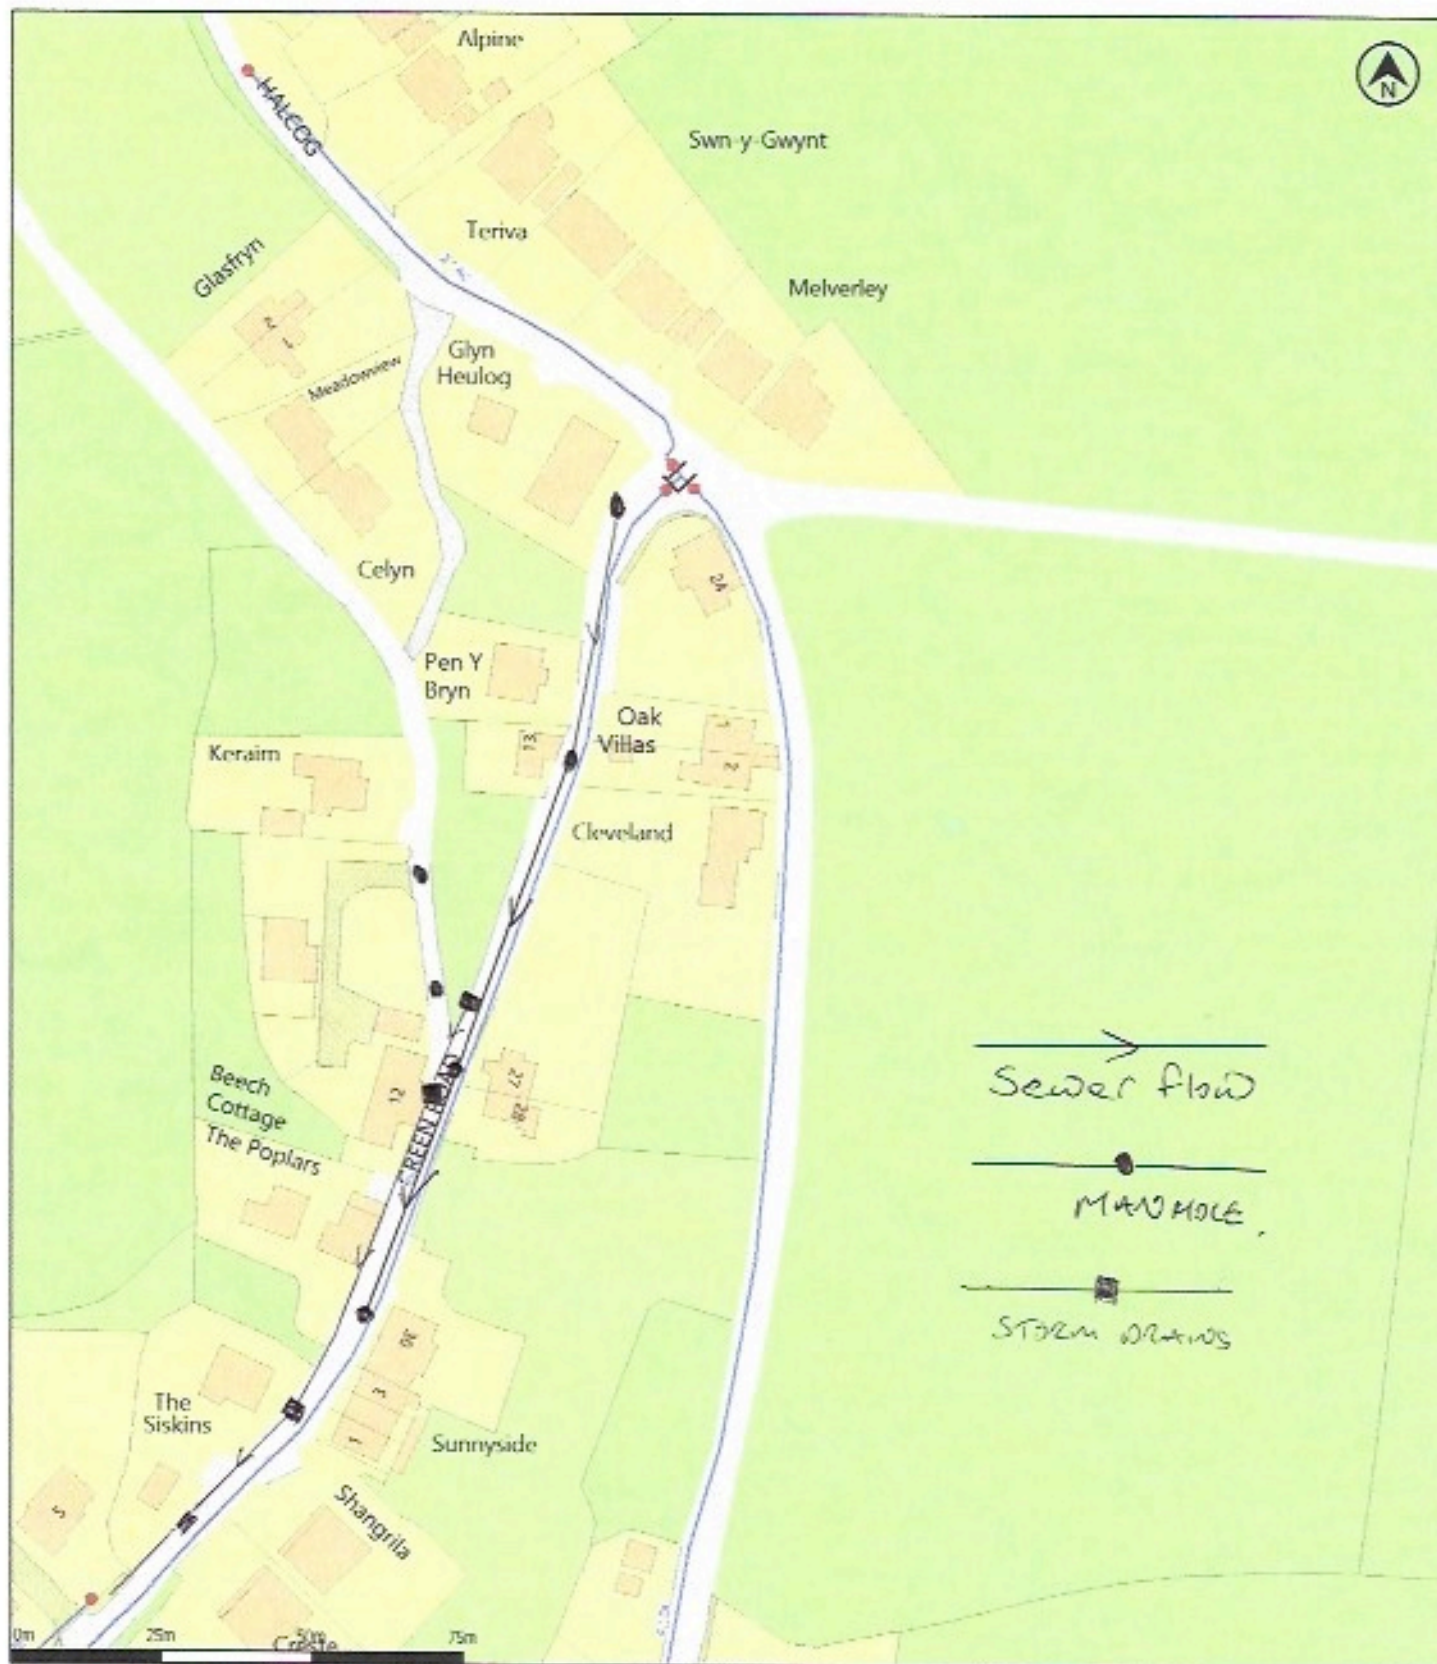

(c) Crown copyright and database rights 2020 Ordnance Survey 100031673

Scale: 1:1250

Date: 22/12/20

Clean Water Plan A4

Data updated: 14/12/20

Map Centre: 325858.354123

Our Ref: 489632 - 1

Powered by digdat

Hydrant	Valve	Apex	Manhole
Water	Water Main	Drain	Drain
Abandoned Pipe	Abandoned Pipe	Drainage Pipe	Drainage Pipe

info@pghomesuk.com

Green Road / Clayton

Looking for drainage in green rd and Clayton rd

HAFREN
DYFRDWWY
severn daf

Reproduced by permission of Ordnance Survey on behalf of HMSO. © Crown copyright and database rights 2020. All rights reserved. Ordnance Survey Licence numbers 100031673. All rights in such data reserved. This plan and any information supplied with it is furnished as a general guide, is only valid at the date of issue and no warranty as to its correctness is given or implied. In particular this plan and any information shown on it must not be relied upon in the event of any development or works (including but not limited to excavations) in the vicinity of Hafren Dyfrdwy assets or for the purposes of determining the suitability of a point of connection to the sewerage or distribution systems. Document users other than SEVERN TRENT WAT LIT business users are advised that this document is provided for reference purpose only and is subject to copyright, therefore, no further copies should be made from it.