
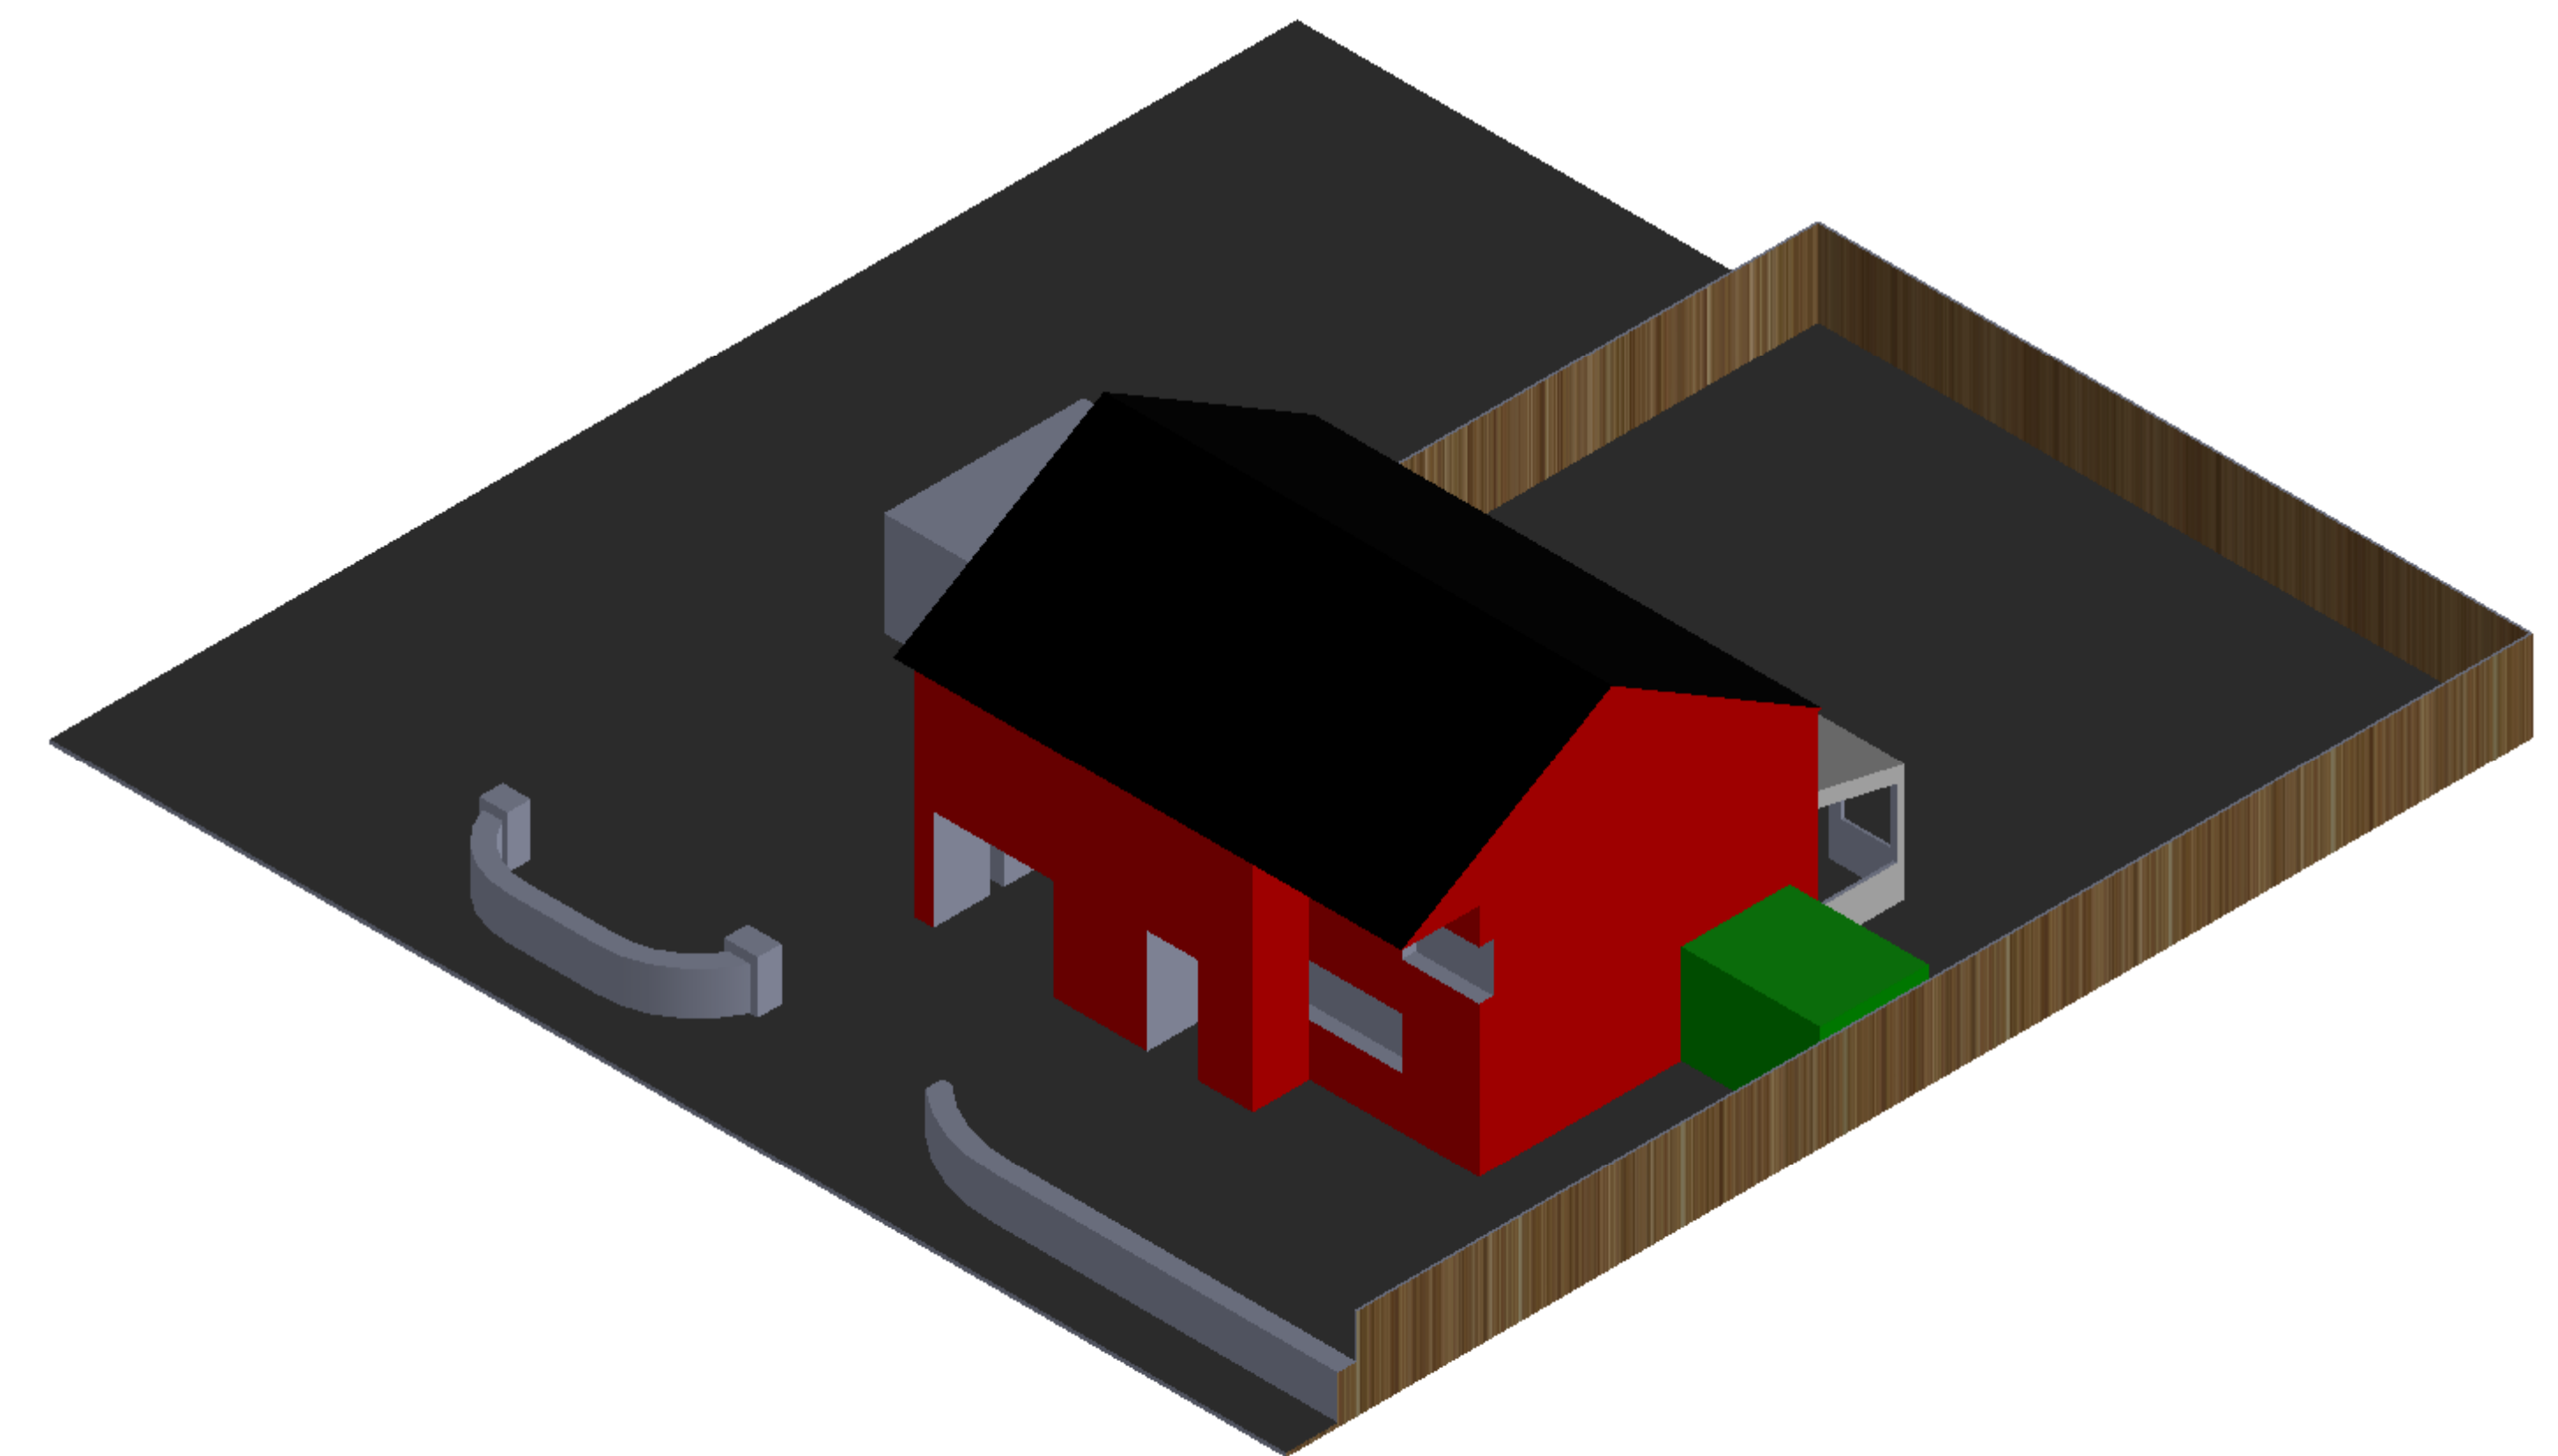


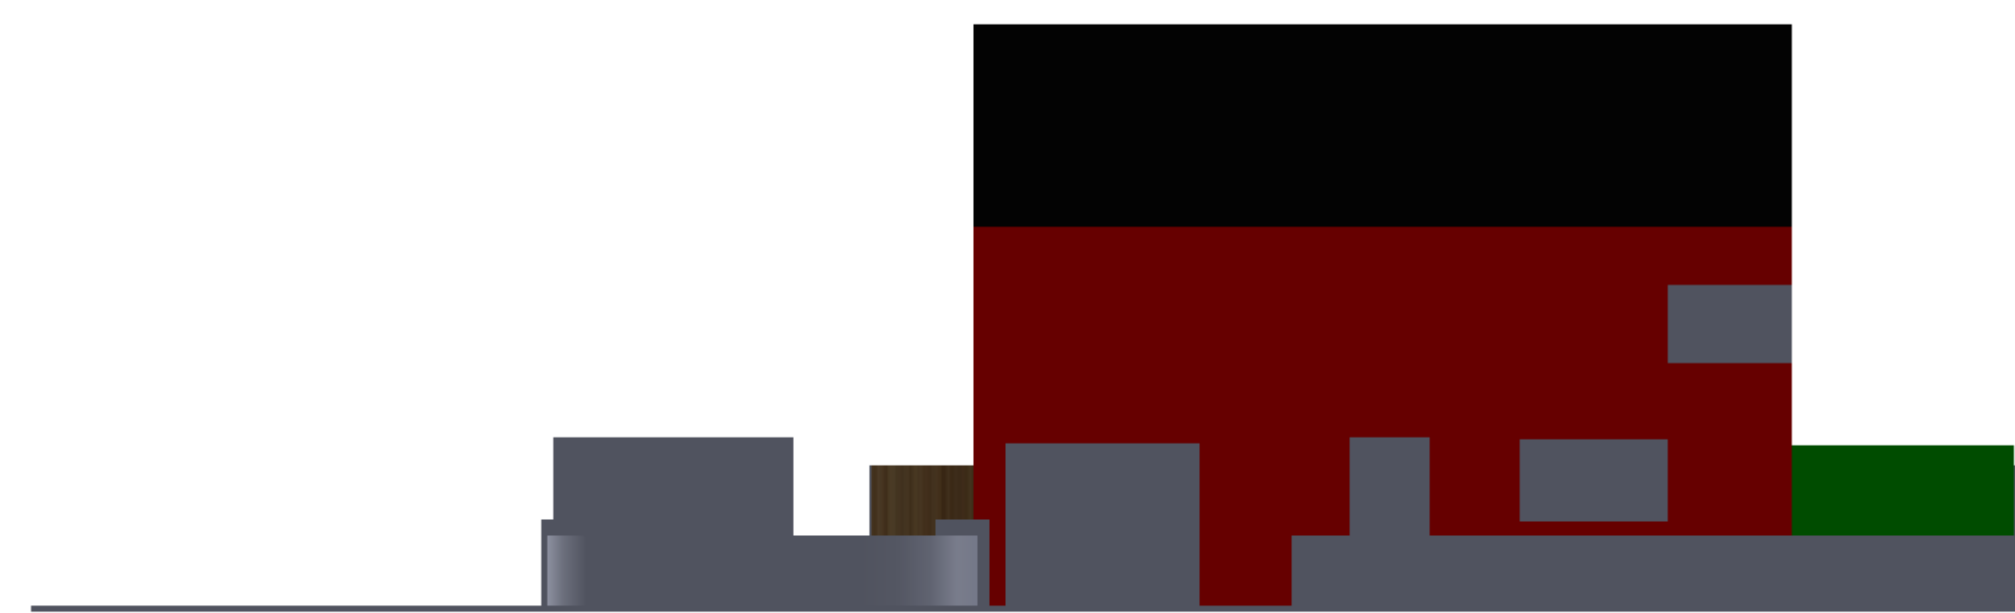

UNITS (OTHERWISE SPECIFY) (CONVERSIONS ARE IN MILLIMETERS)		FINISH		ORDER AND BRASS SHAPE EDGE		DO NOT SCALE DRAWING		KEYWORD	
SURFACE FINISH									
TOLERANCE IN ANGLE									
NAME		SIGNATURE		DATE		TITLE			
DRAWING									
CABIN									
APPROV									
JMS									
Q.A.				MANUAL		DRAWN BY		3 bath road orig A1	
MODIFY						SCALE: 1:50		SHEET 1 OF 1	