


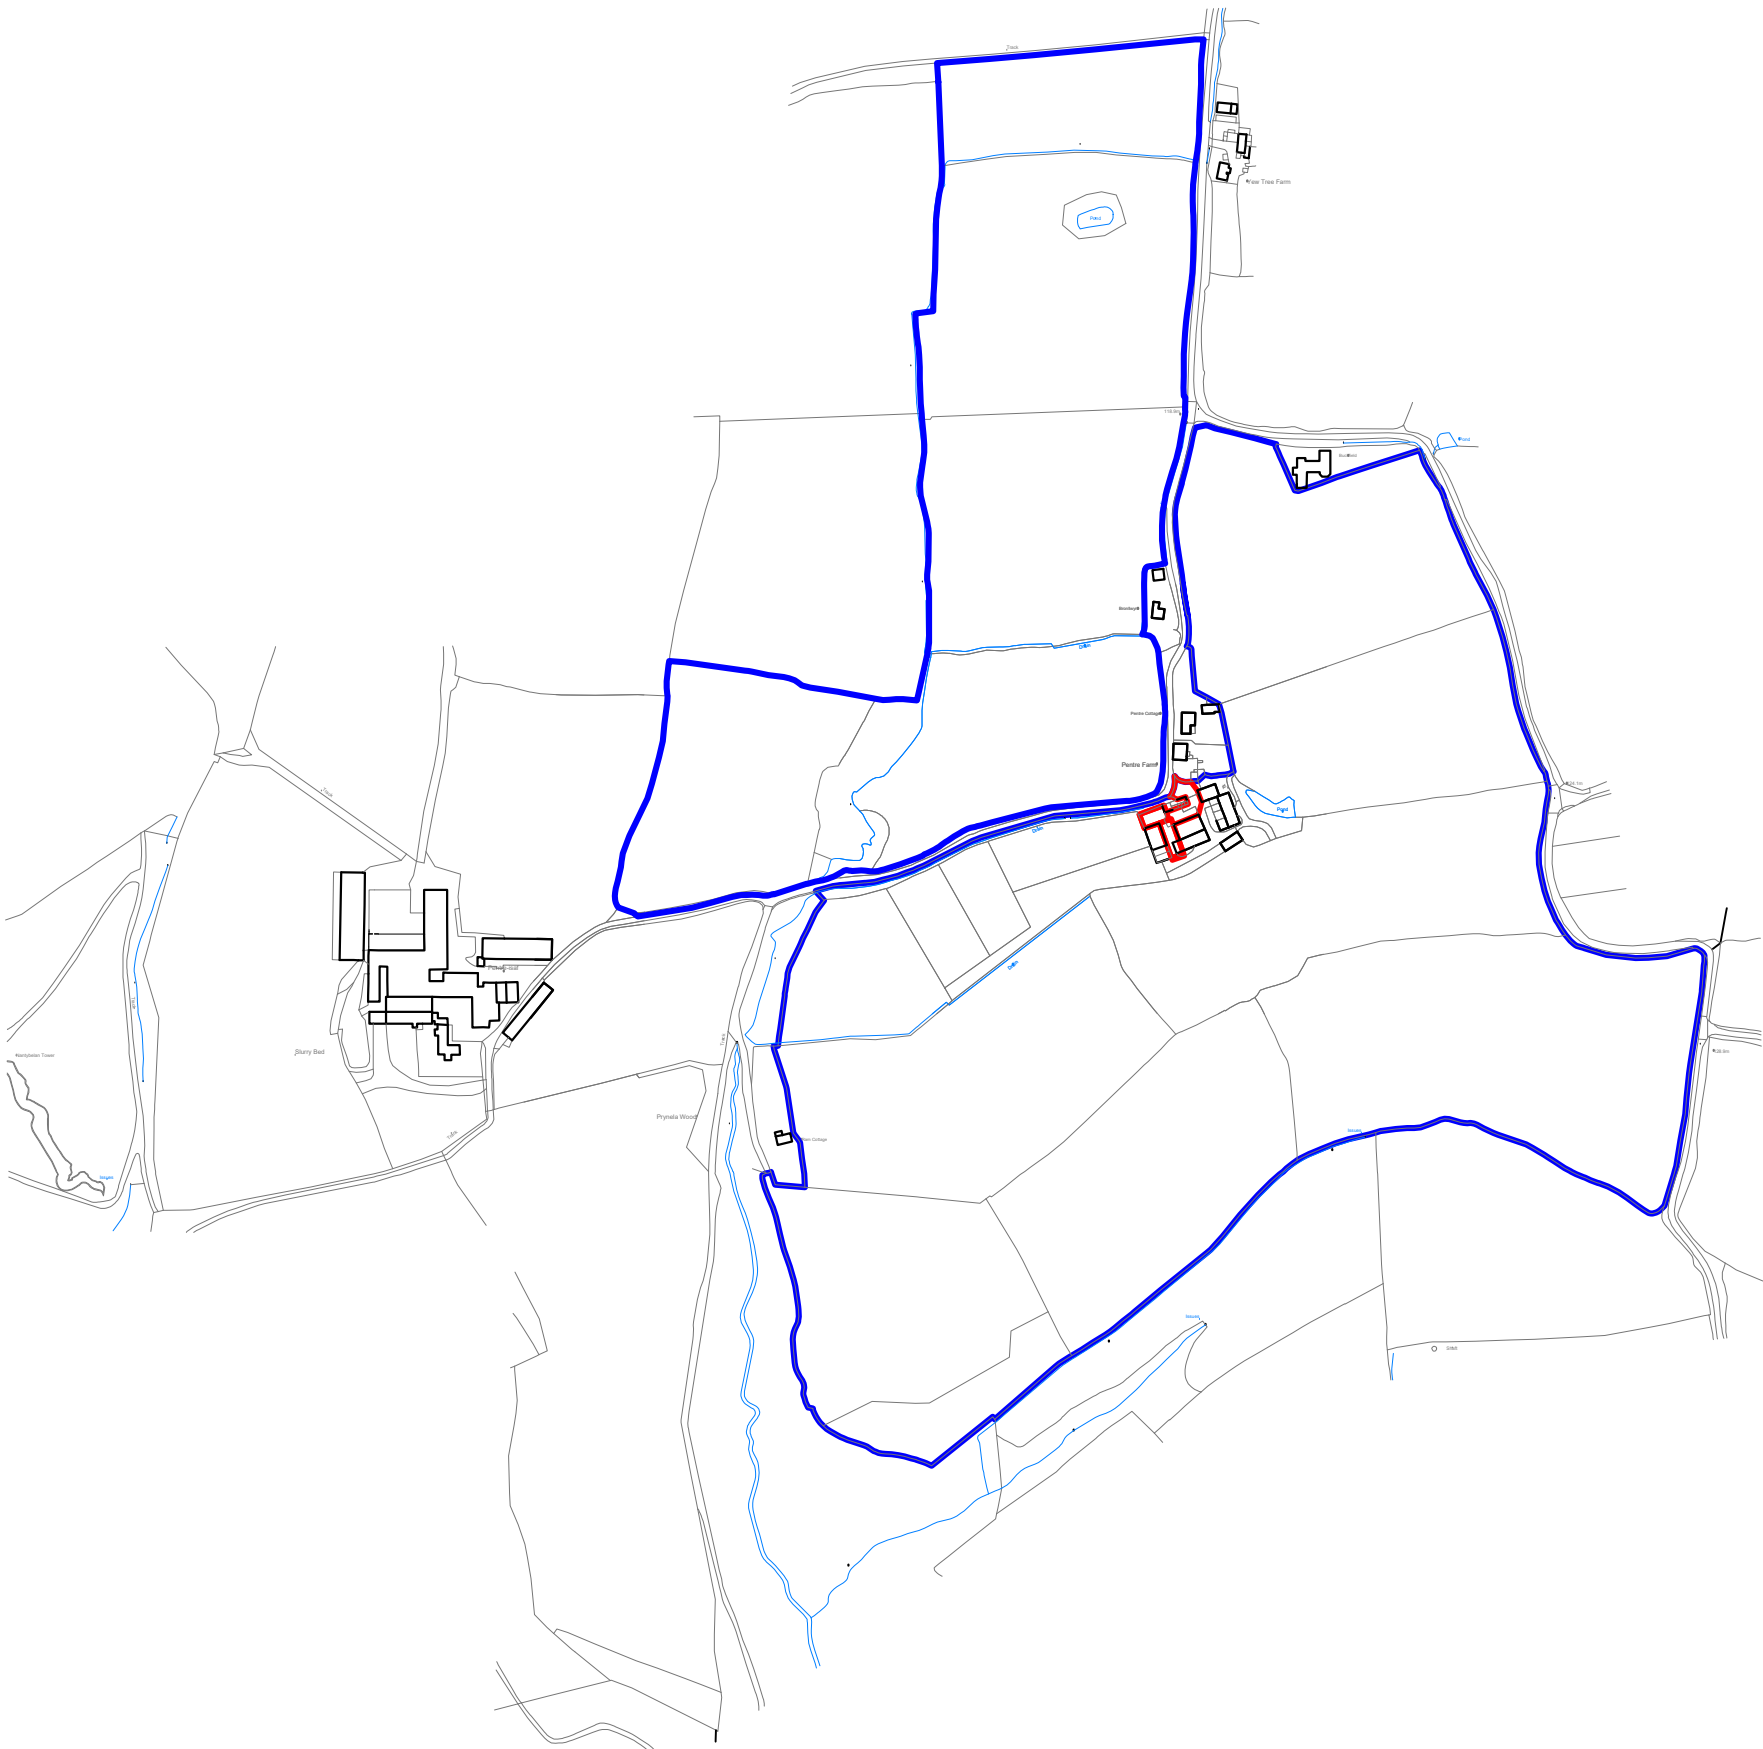

THIS DRAWING IS TO BE READ IN CONJUNCTION WITH ALL RELATED DRAWINGS. ALL DIMENSIONS MUST BE CHECKED AND VERIFIED ON SITE BEFORE COMMENCING ANY WORK OR PRODUCING SHOP DRAWINGS. THE ORIGINATOR SHOULD BE NOTIFIED IMMEDIATELY OF ANY DISCREPANCY. THIS DRAWING IS COPYRIGHT AND REMAINS THE PROPERTY OF ROGER PARRY & PARTNERS.

- Red Boundary
- Blue Boundary



Rev	Description	Date	Dr by	App by
Original	by			



Residential - Agricultural - Commercial	
Job	Location Plan
Title	Location Plan
Location	Pentre Farm Rhosymadoc Ruabon Wrexham LL14 6LU
Client	RV & GE Jones
Scales	1:5000 @ A3
Drawing No.	RJC-MZ754-06
Drawn by	AZ
Date 18/02/2022	
HOGSTOW HALL, MINSTERLEY SHREWSBURY, SHROPSHIRE, SY5 0HZ Tel: 01743 791336 Fax: 01743 792770 email: mail@rogerparry.net Web address: www.rogerparry.net Roger Parry & Partners LLP partnership no: OC312201 Registered Office: Hogsdown Hall, Minsterley, Shrewsbury, SY5 0HZ A list of members of the LLP is available at the above address.	