


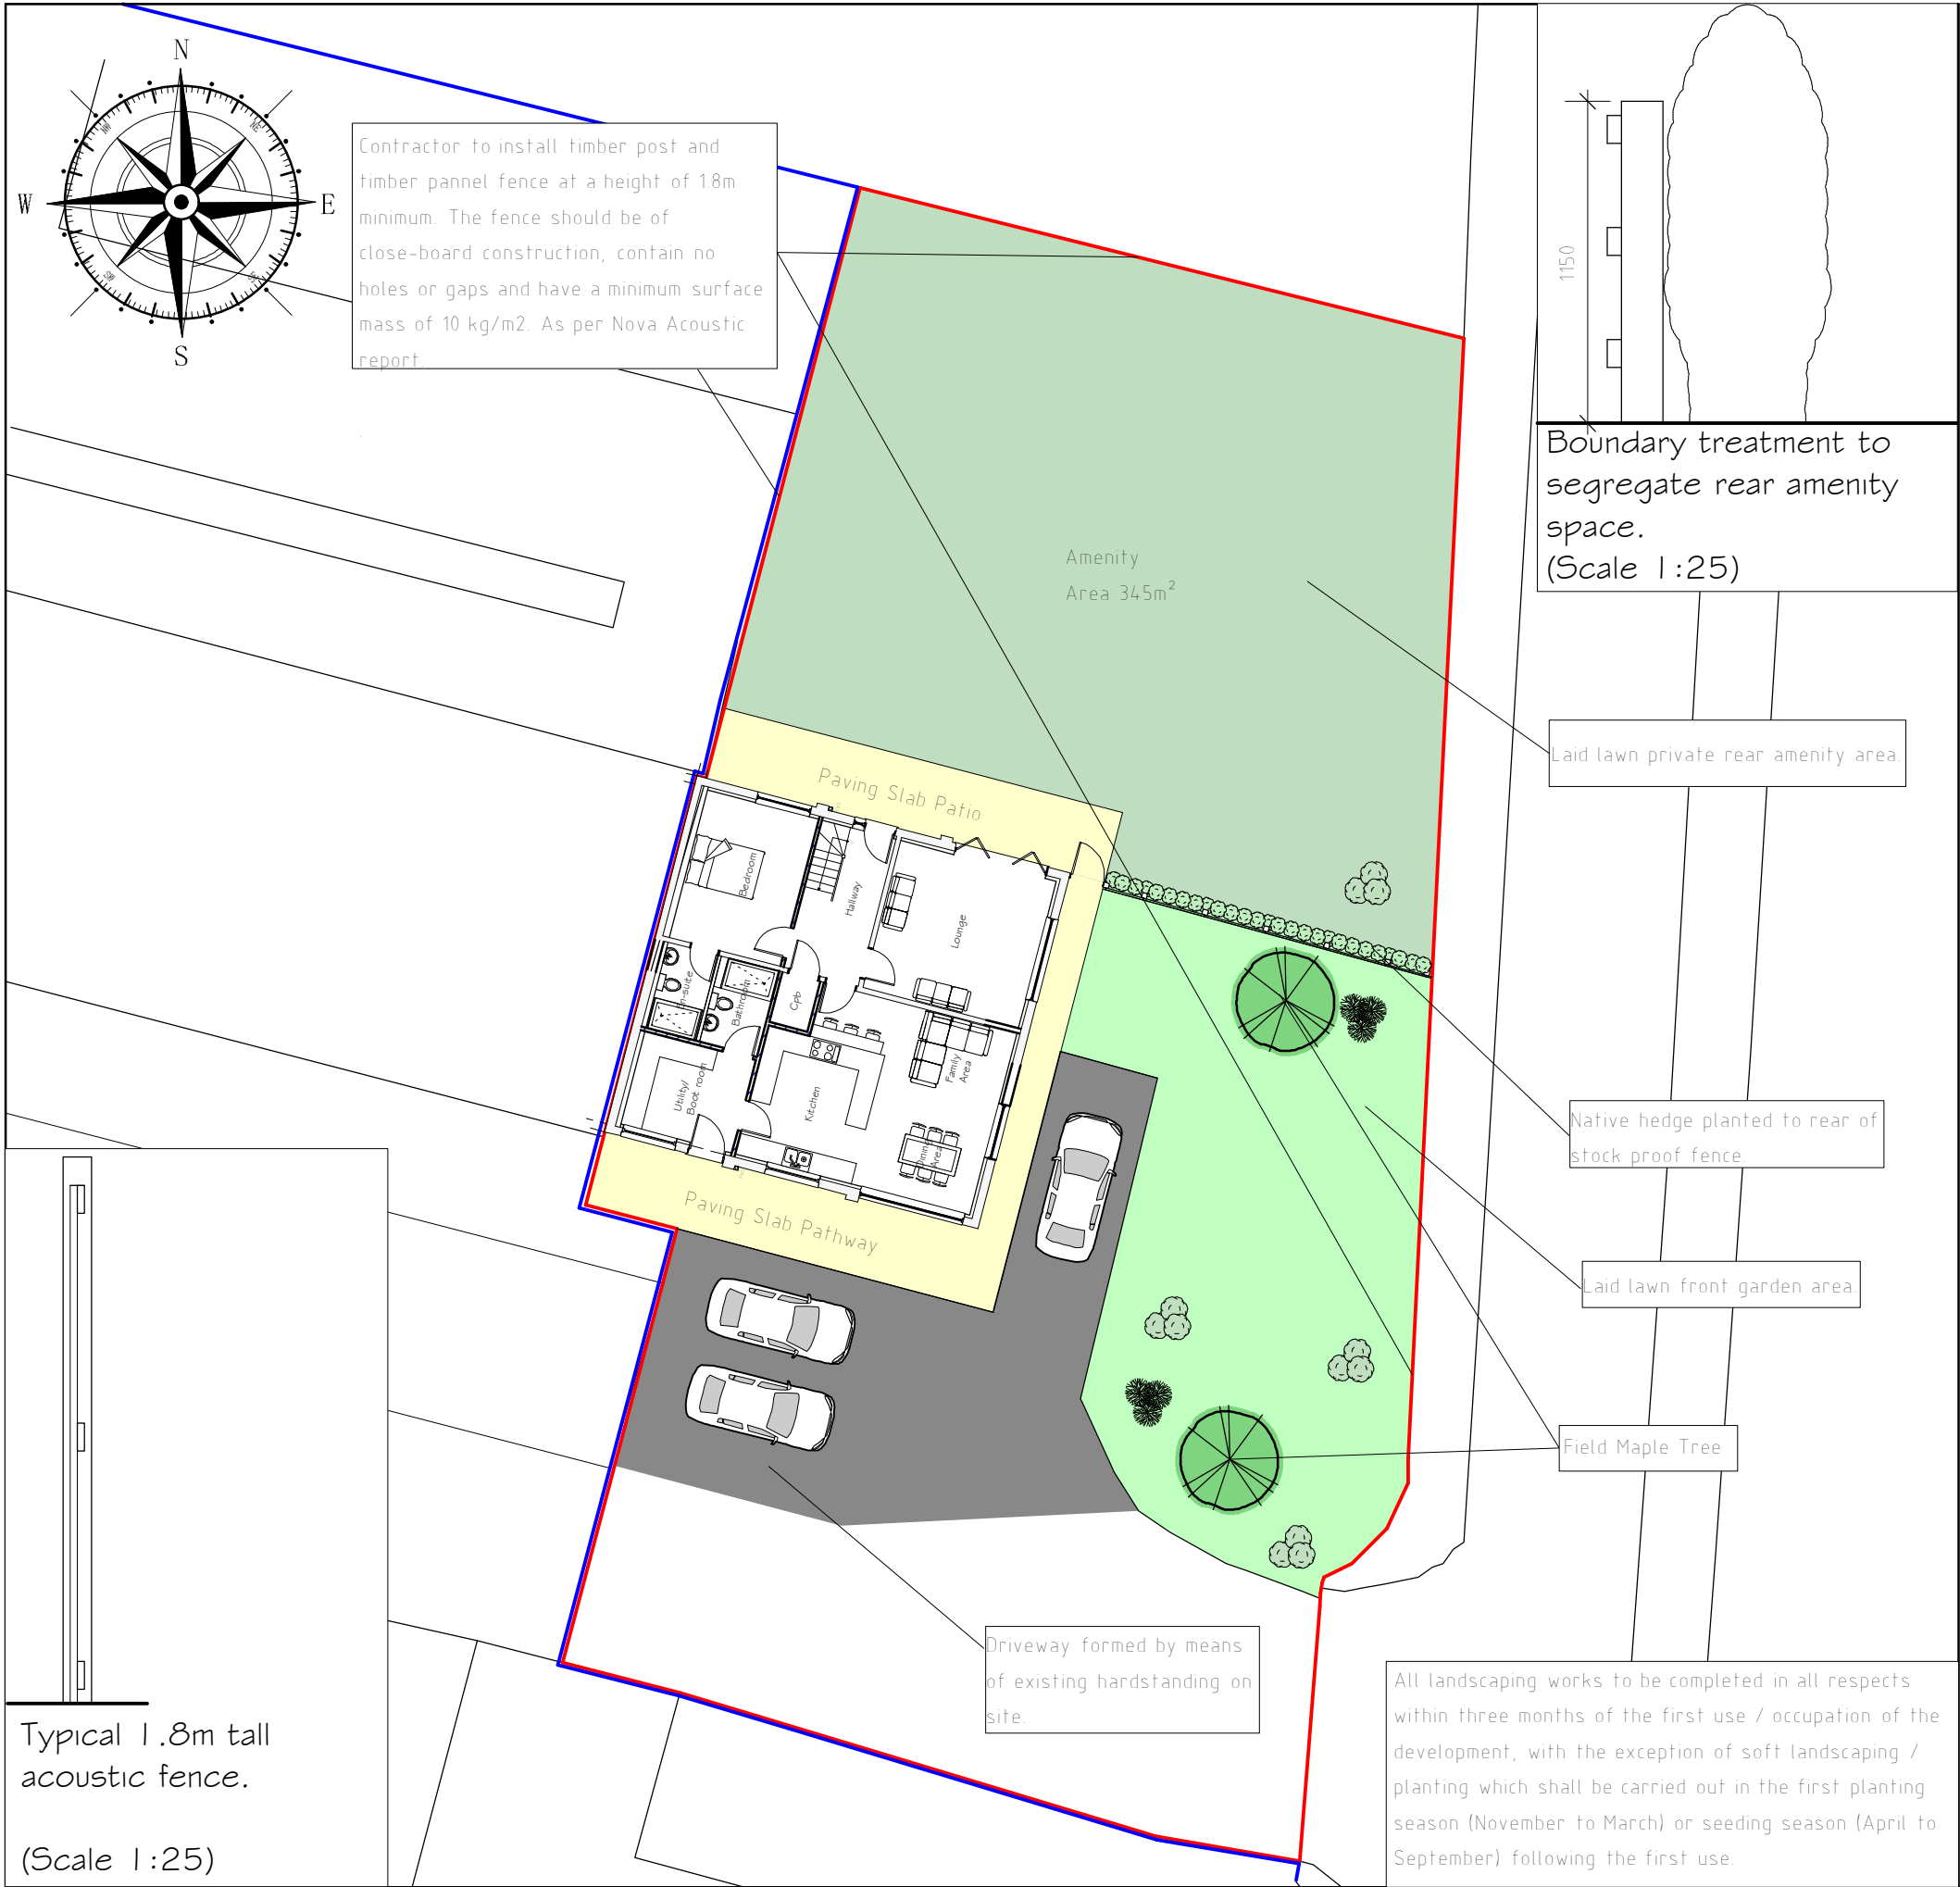

Landscaping Plan 1:200

Hedgerow mix as follows:

5%	Blackthorn	(Prunus spinosa)
80%	Hawthorn	(Cataegus monogyna)
5%	Holly	(Ilex aquifolium)
5%	Field Maple	(Acer campestre)
5%	Hazel	(Corylus avellana)

Transplants to be of British provenance and should be 40-60mm bare rooted 1+1 transplants. Hedgerows to be planted in 2 staggered rows, 450mm apart within each row plants shall be planted at 300mm spacing

Planting Stock Specification					
Species	Shape	Stem Girth @ 1m	Height	Container Volume	Production Method
Species Field Maple FM (Acer campestre)	Standard	8cm - 10cm	2.5m - 3m	45 lts	Container Grown

Rev	Date	Detail	Initial
B	05/22	Planting Info Added	DJE
A	04/22	Design Amends	DJE

Project:
Proposed alterations at
Cae Brymer Farm,
Bowling Bank, Wrexham,
LL13 9RL

Title: Planning:
Landscaping Plan

Scale: (A3)
1:200

Drawn By: D.J.Edwards	Date: Sept 2021
Drawing No: E072/006	Sheet: 1 of 1

blueprint
architectural services

partner
LABC

Office 3K4,
Redwither Business Tower,
Wrexham. LL13 9XT
Tel: 01978 356500
www.blueprintarchitectural.com
© copyright all rights reserved