
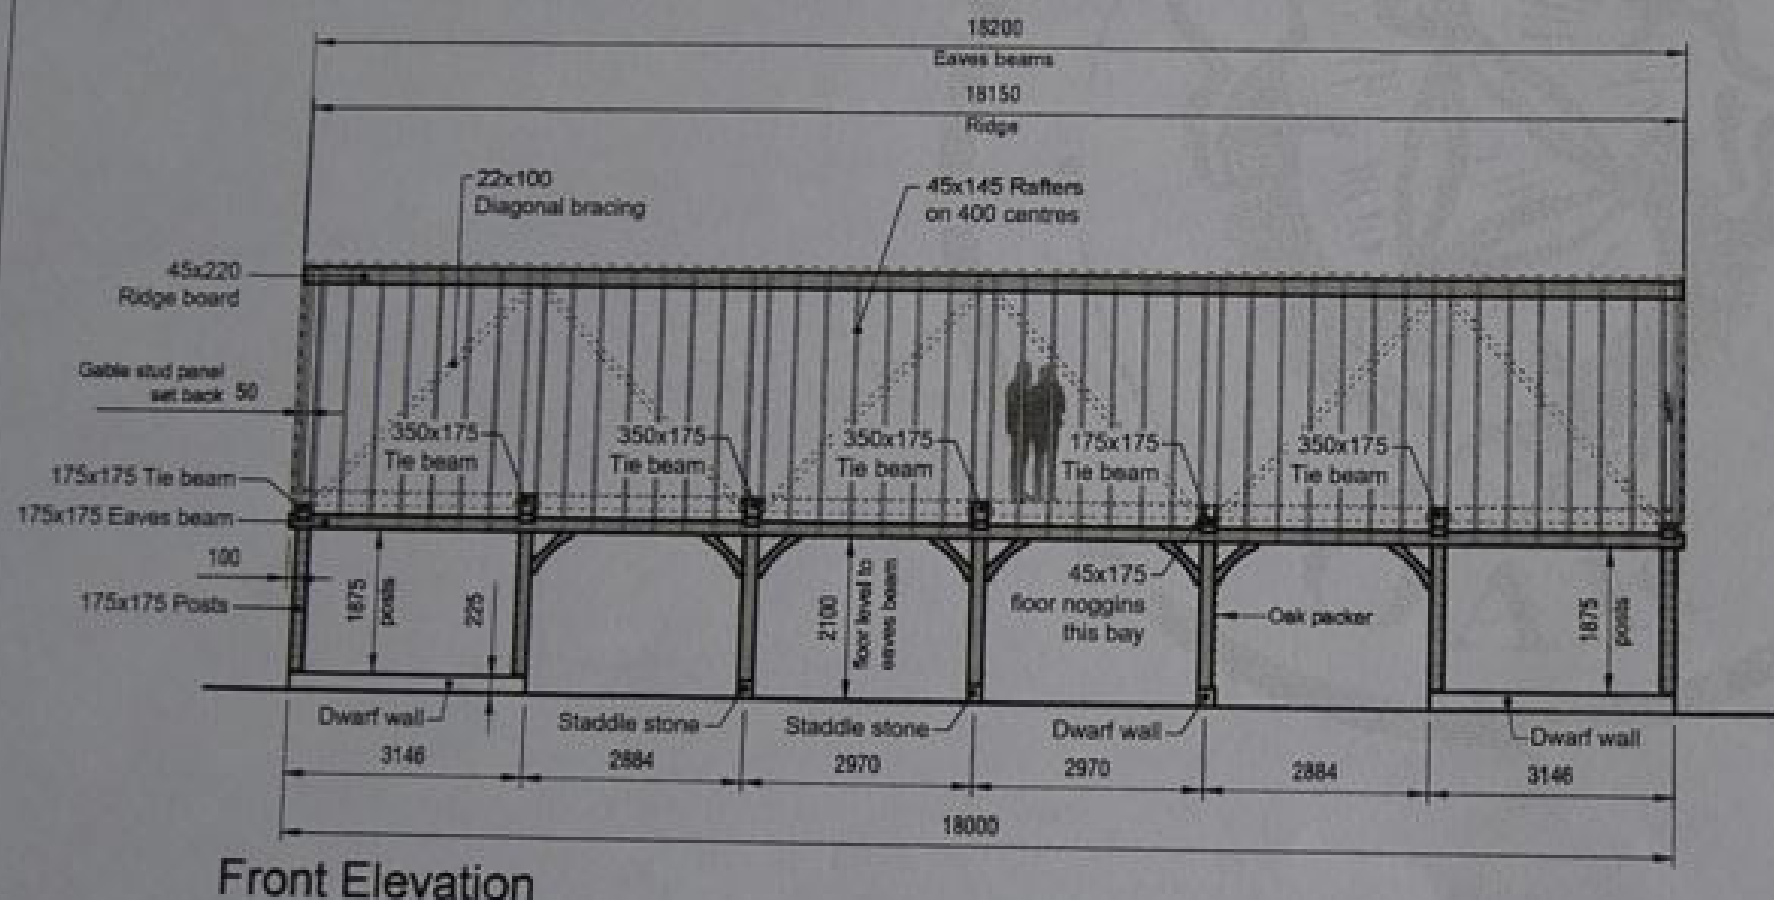
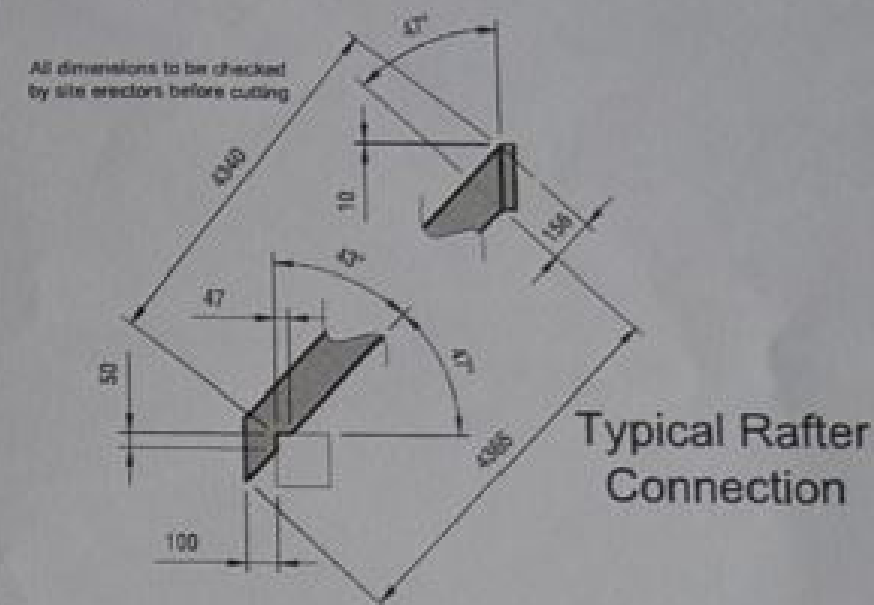
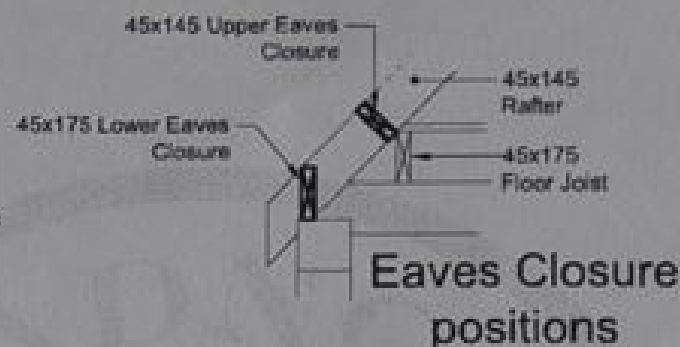


'Bettisfield Hall'

Bettisfield
Whitchurch
Shropshire
SY13 2LB

Mr. D. Butterworth

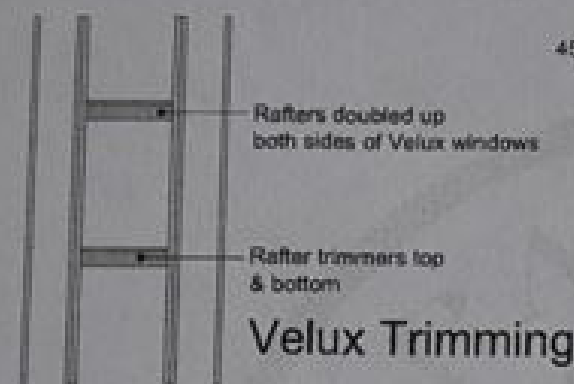

Constructional Elevations
1:100 (A3)

Dwg BF313 Barn 1 Const. Elev.

6

RADNOR OAK LTD
Unit 13, Broadaxe Business Park
Prestegigne, Powys, LD6 2UH
01544 260727
email: info@radnor-oak.co.uk
web: www.radnor-oak.co.uk

Client
D. BUTTERWORTH
Drawn By
E.B.

Project
BETTISFIELD HALL
BETTISFIELD, WHITCHURCH
SHROPSHIRE, SY13 2LB
Date
APR 2018

Title
CONSTRUCTIONAL ELEVATIONS
Drawing No.
1128-06
Scale
A3@1:100